



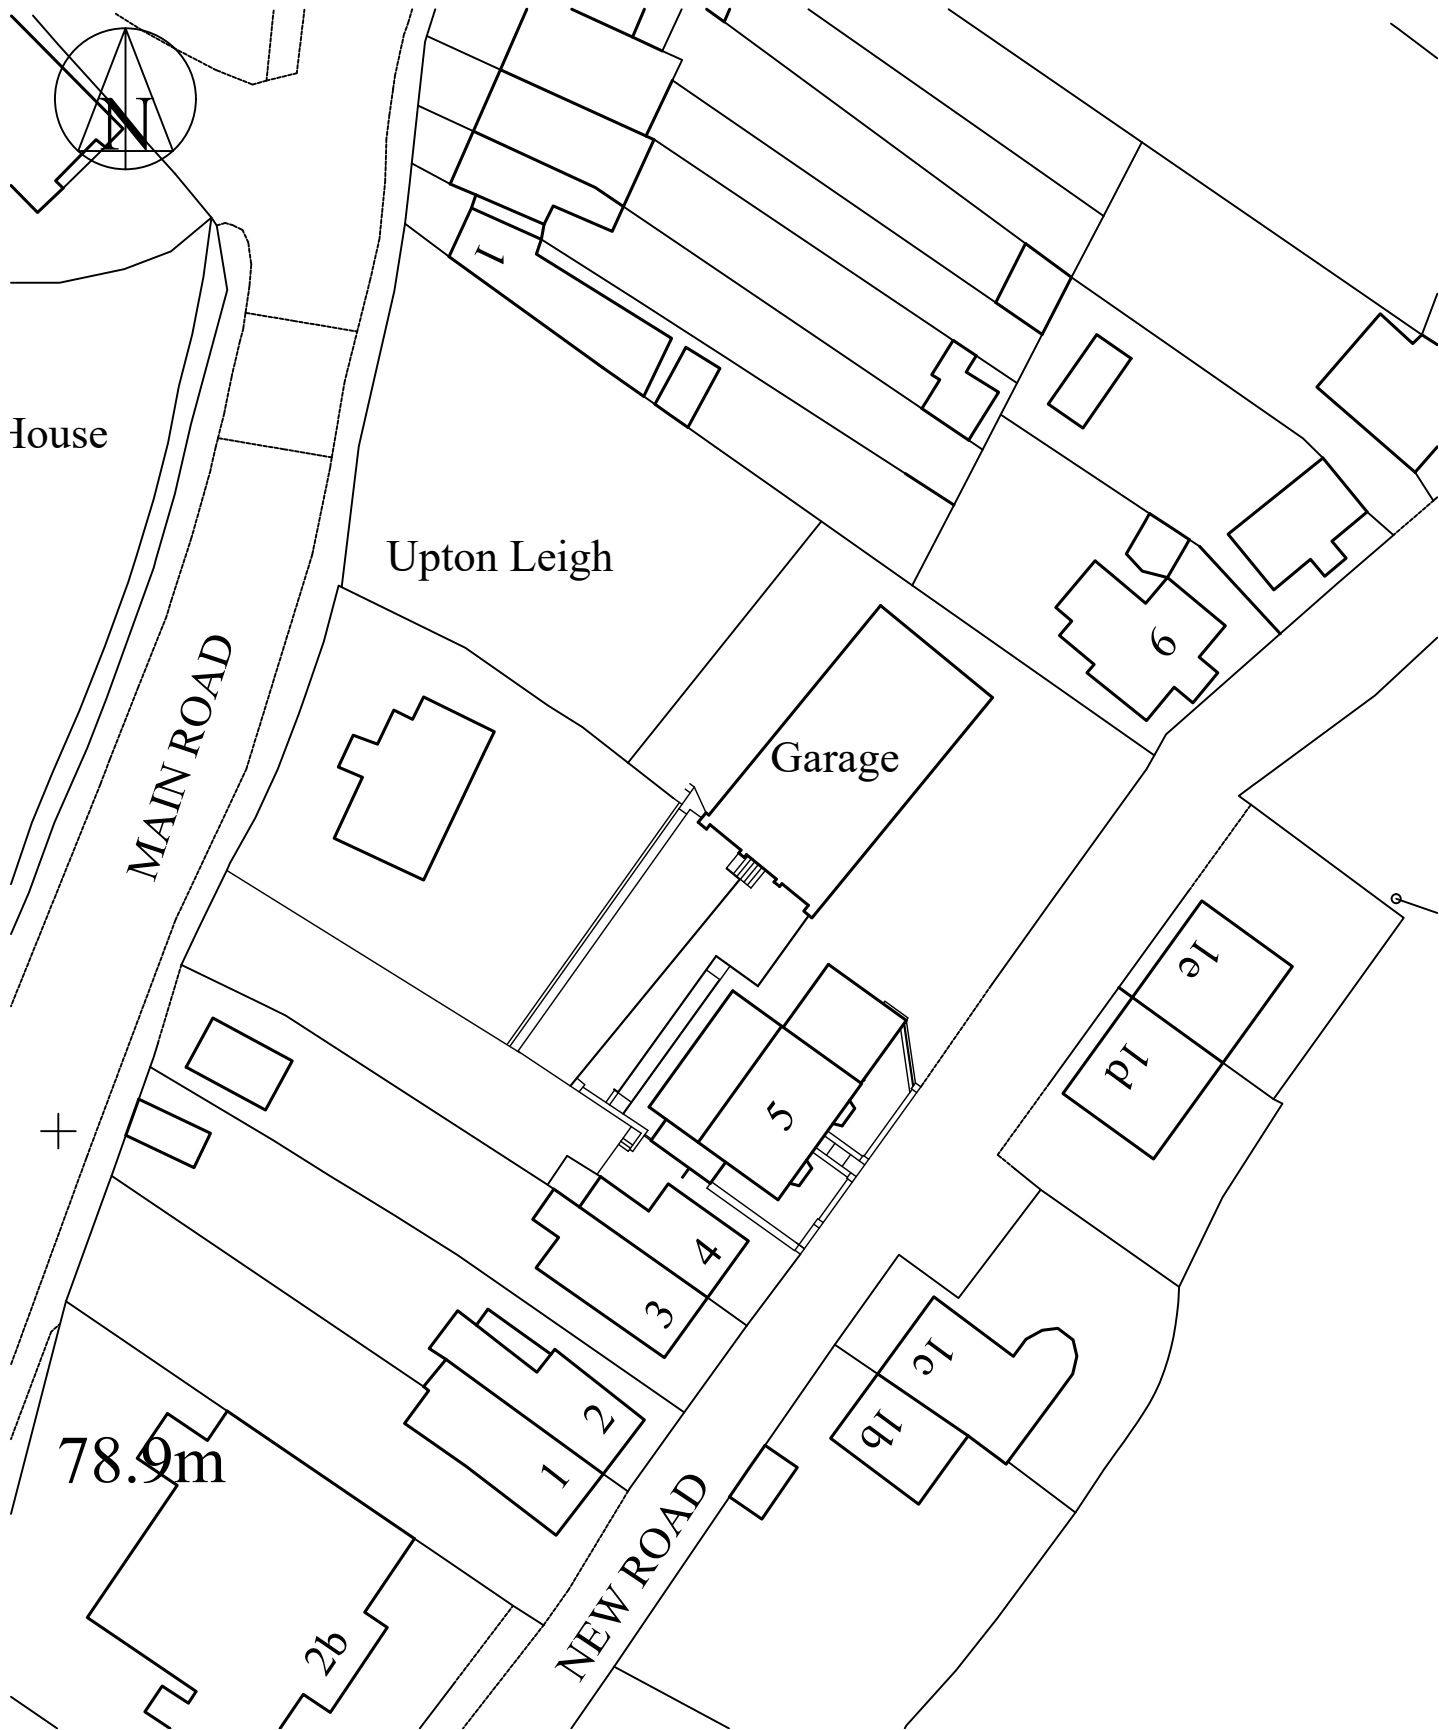

1:500 Block Plan

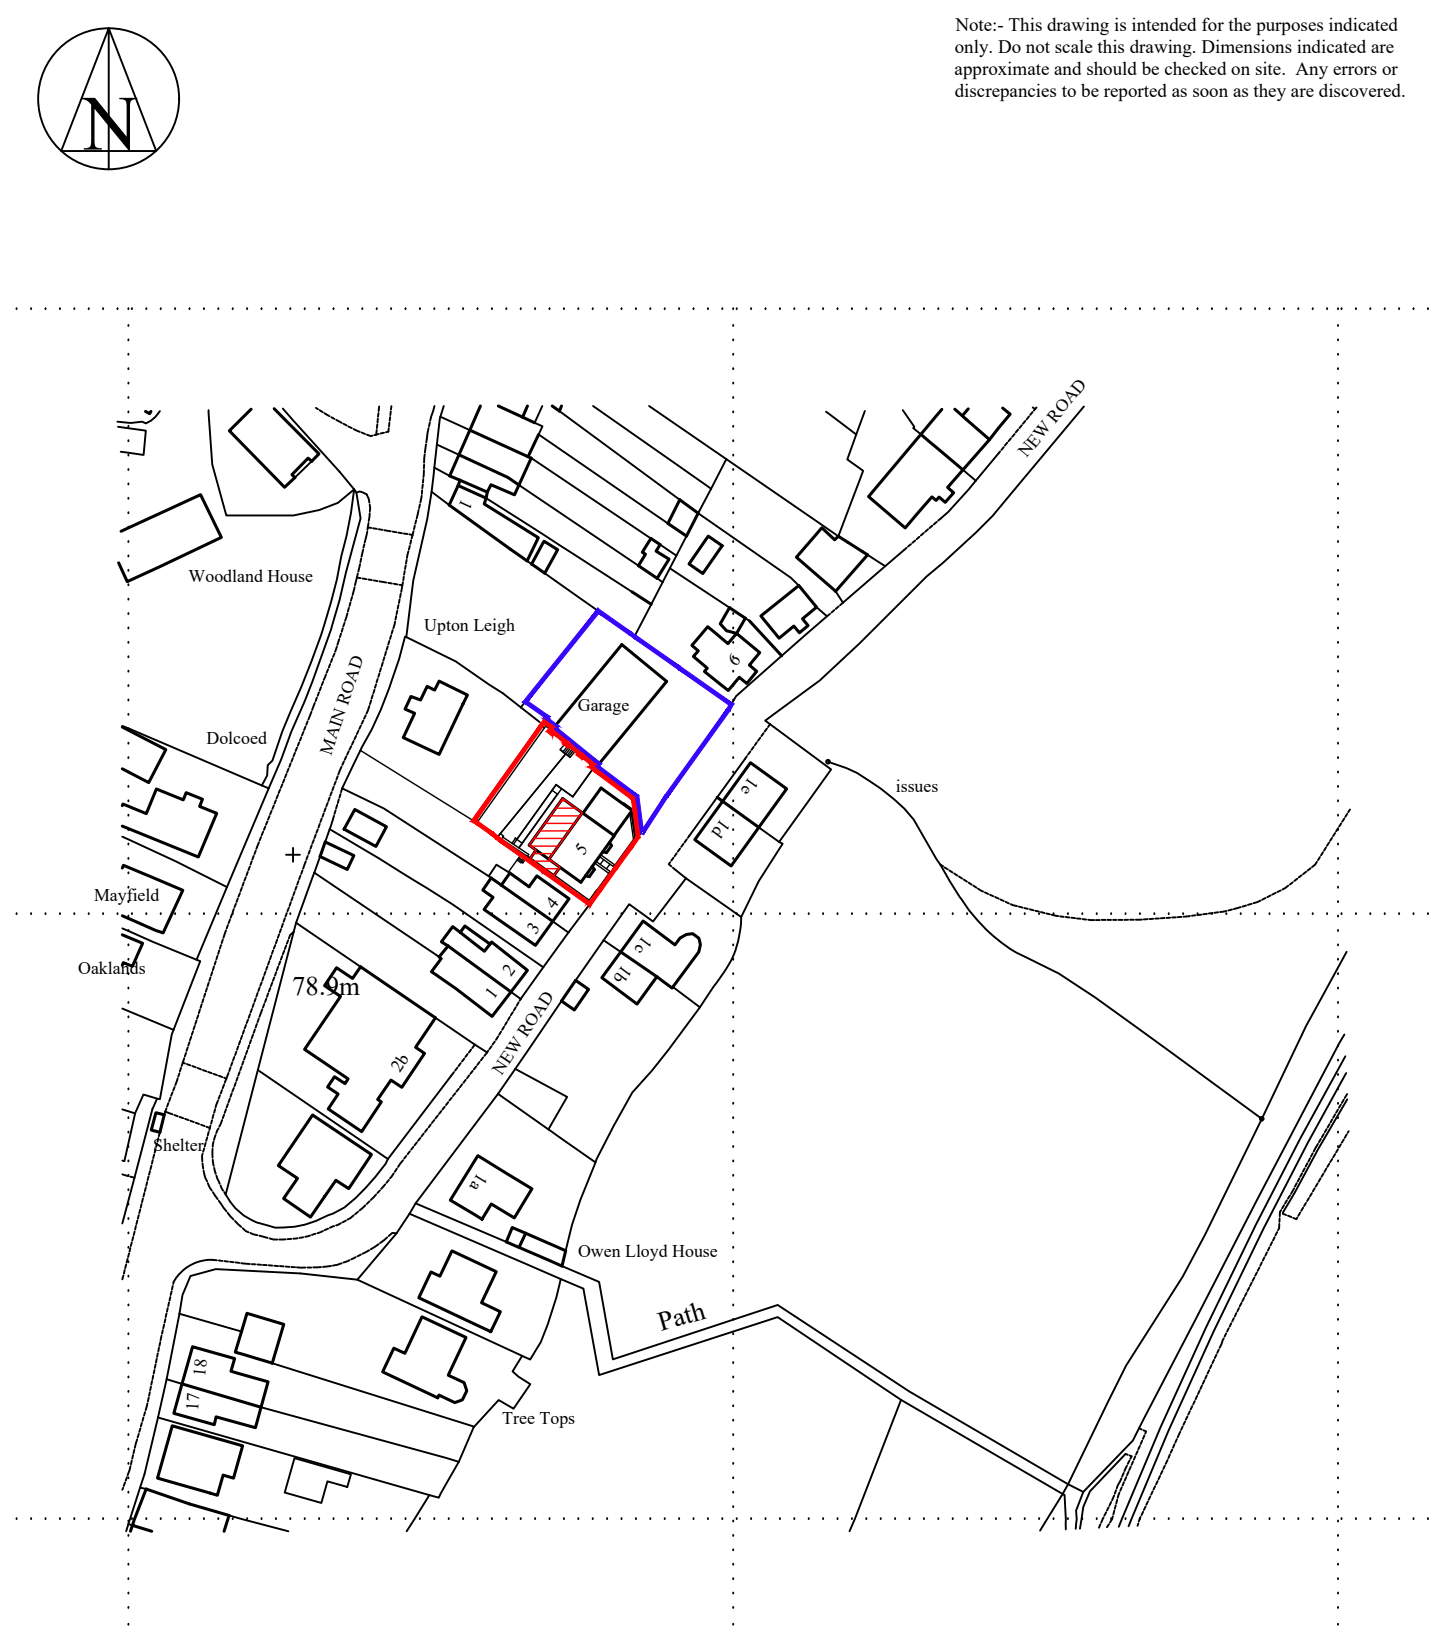

1:1250 Site Location

Client:- Mrs A James No. 5, New Road, Cilfrew, Neath.		Job Title :- Demolition of existing single story extensions & replacement with single story side extension & two story rear extension No. 5, New Road, Cilfrew, Neath.		Dwg Title:- Proposed Site Location & Block Plans	
Scale:-1:1250 & 1:500	Date :- May 2020	Stage :- Planning	Dwg No.:- P11	Rev.:- C	A3