




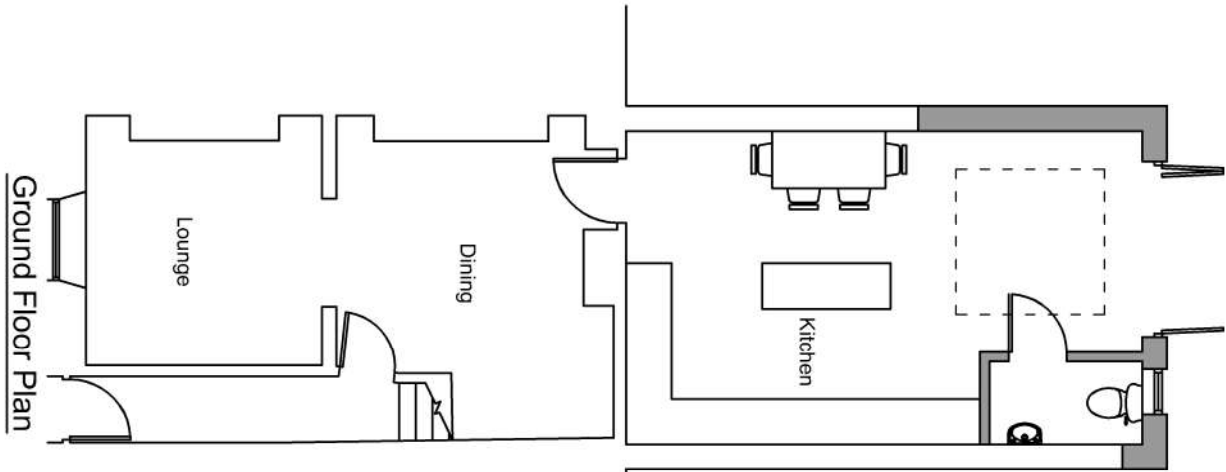


Ground Floor Plan

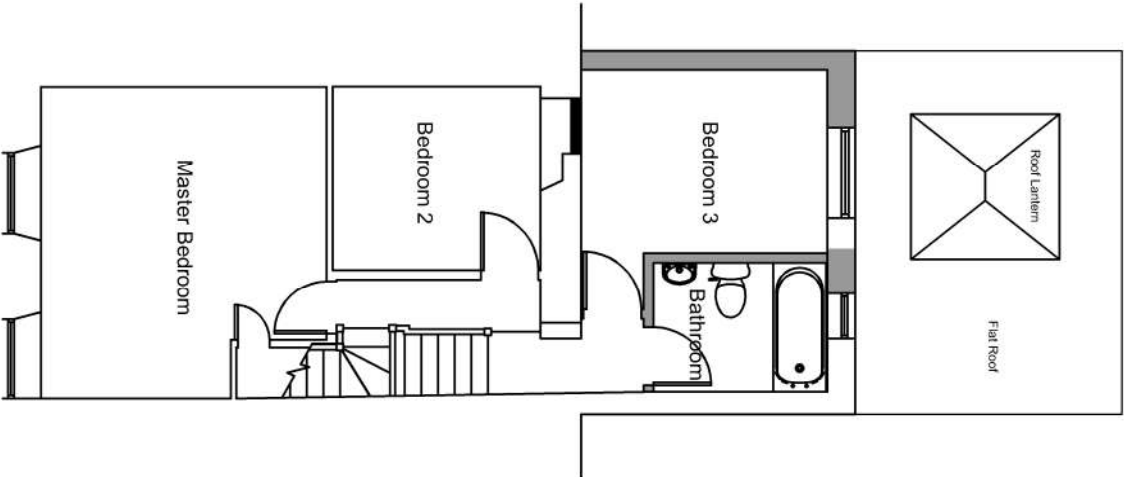


First Floor Plan

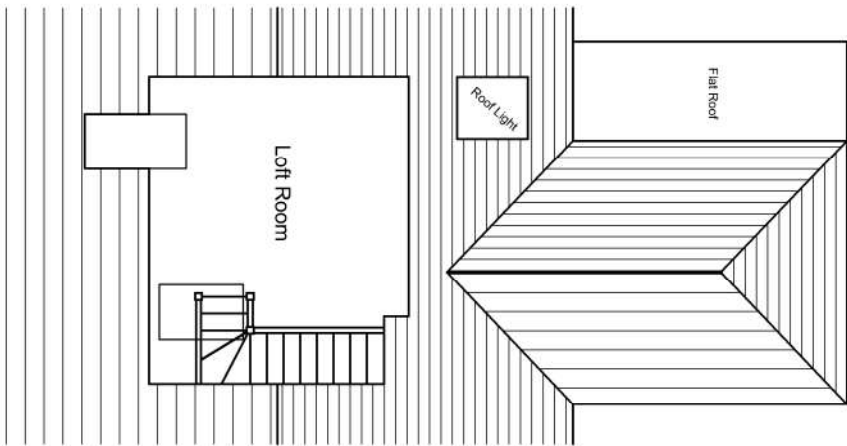


Loft Plan

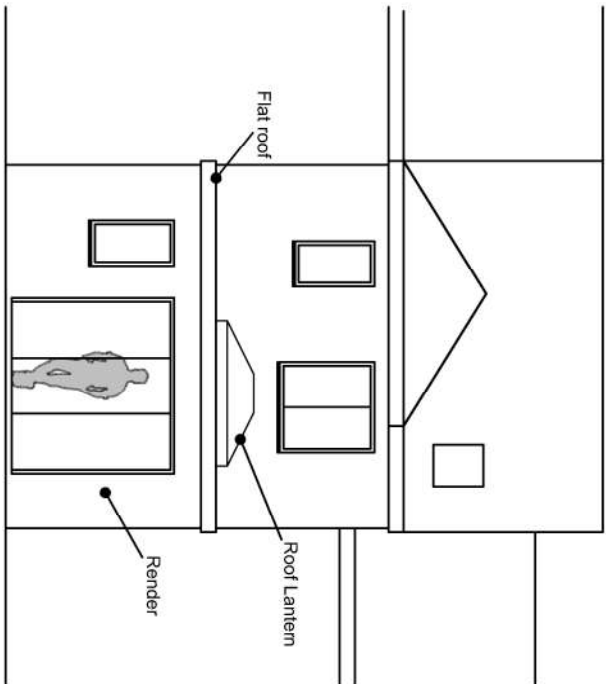

Front Elevation

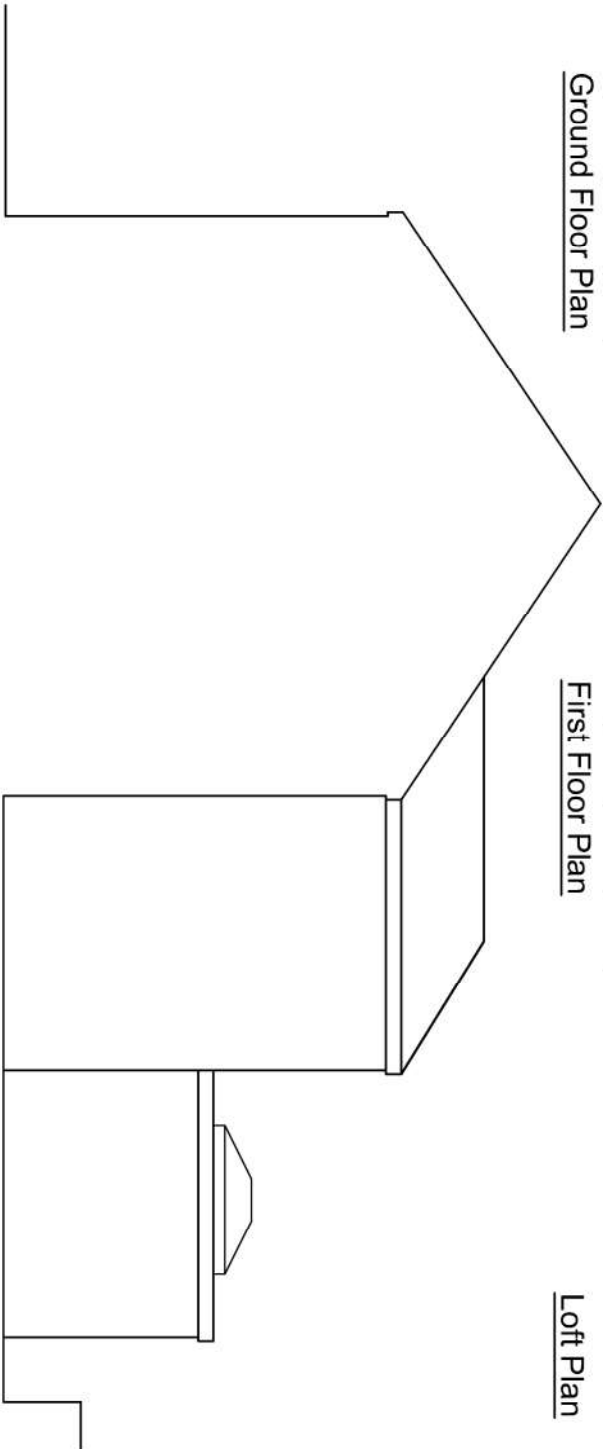

Elevation From adjoining Property

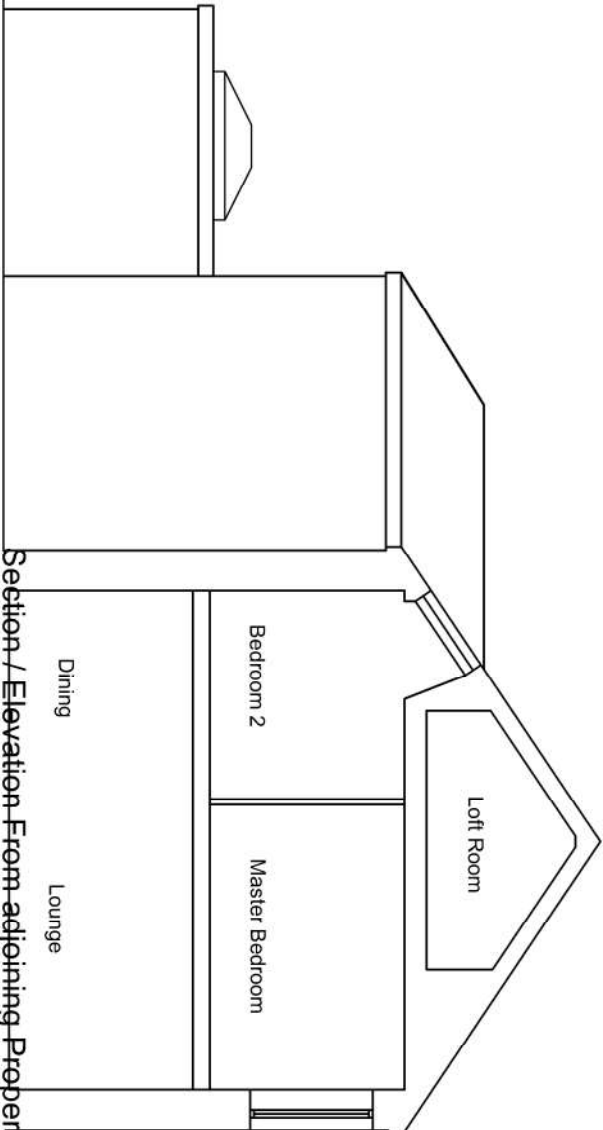

Section / Elevation From adjoining Property

This drawing is copyright ©
NOTE: All dimensions to be checked on
site and not scaled from the drawing.

Ferndale
Architectural Solutions Ltd

CLIENT		JOB TITLE		DRWG. TITLE	
Mr and Mrs G Howells		Rear extension		Proposed Plans and Elevations	
DATE:	June 2019	SCALE:	1:100	DRWG. NO:	20.05.02
				REV:	01
				PURPOSE:	Planning

Ferndale Architectural Solutions LTD
98 Neath Road, Resolven, Neath, SA11 4AN Tel:07970808768 Email: owen@ferndaleas.co.uk