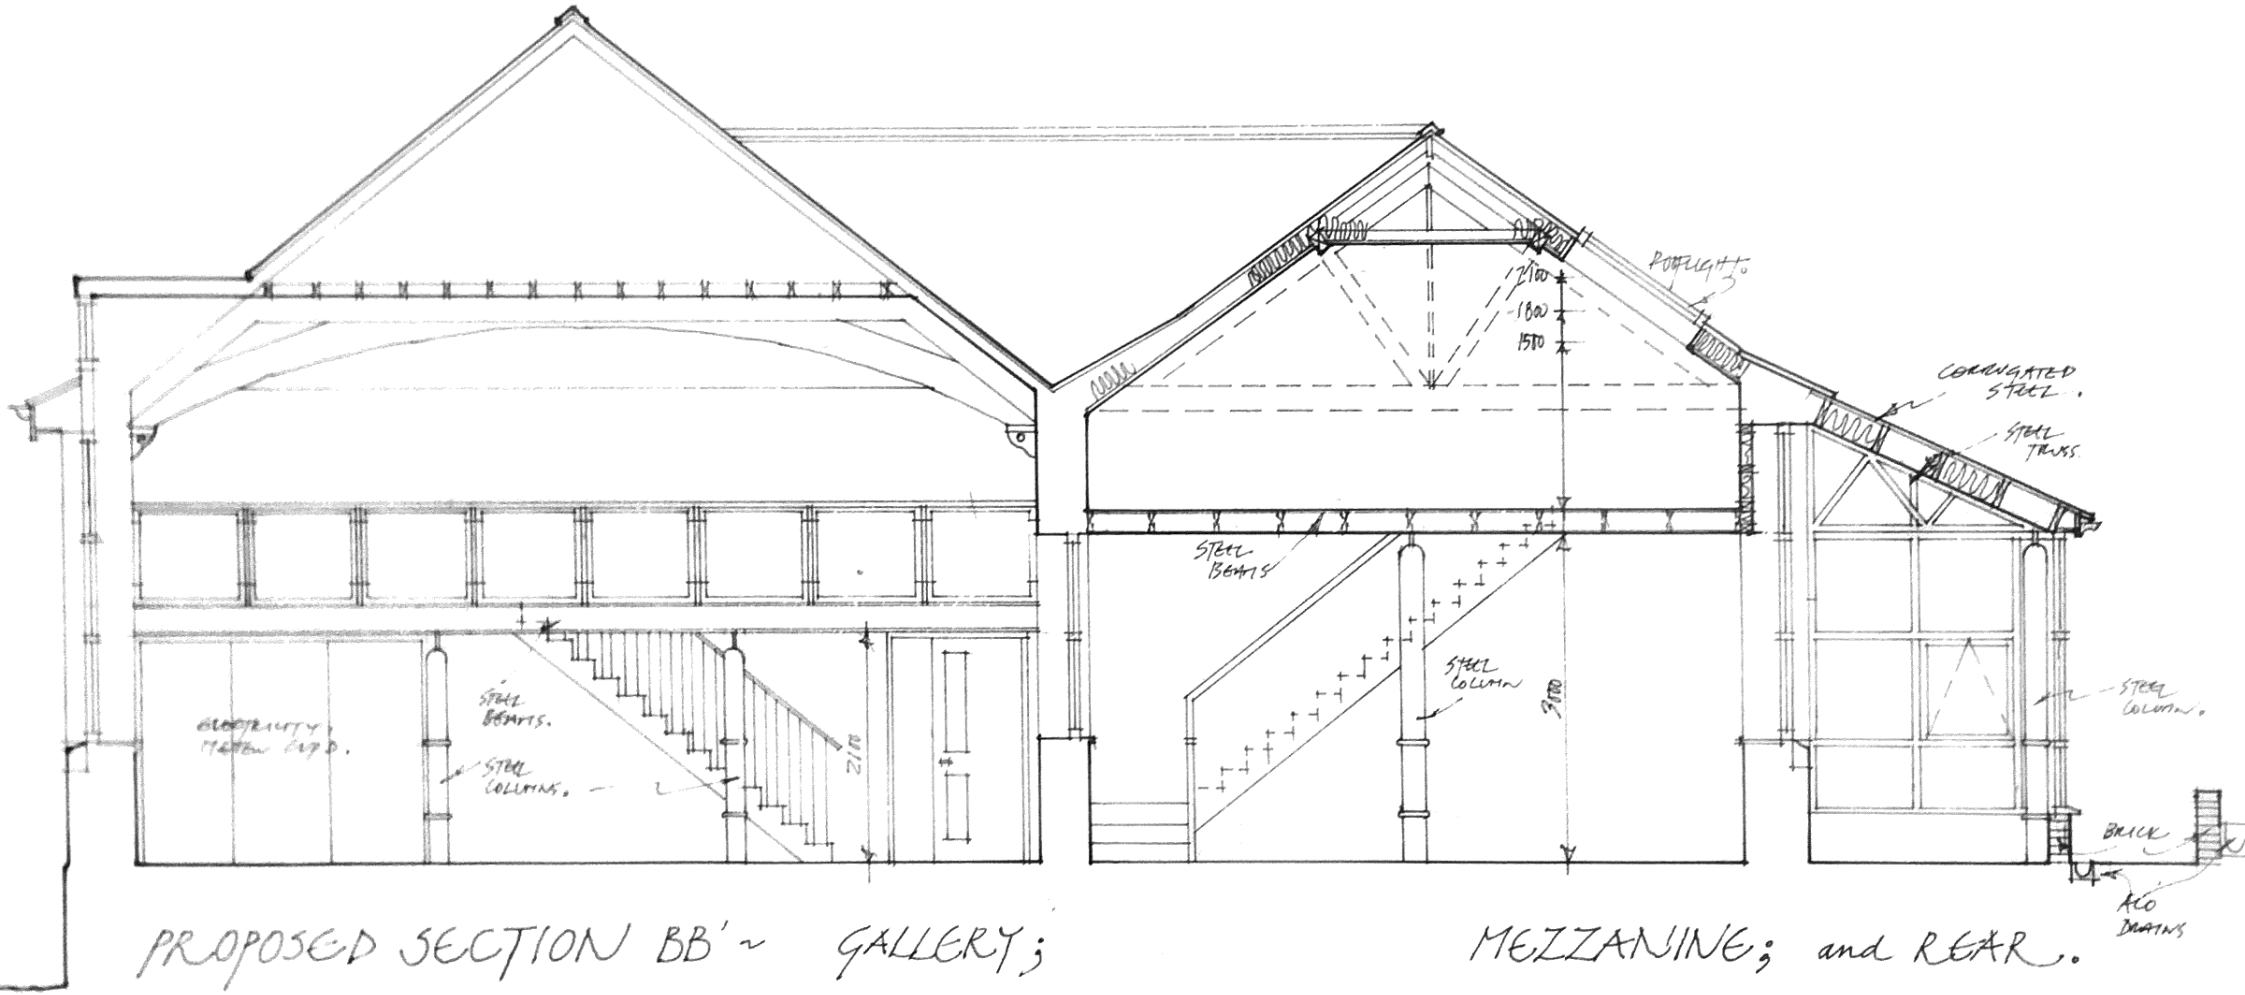



PROPOSED SECTION BB' ~ GALLERY; MEZZANINE; and REAR.

YSGOL CWMGORS, HEOL Y GORS; CWMGORS SA18 1RF.

Scale: 1:50; Date: May 2020; Drawing no: 07; Drawn by: J. Arnell, Architect.