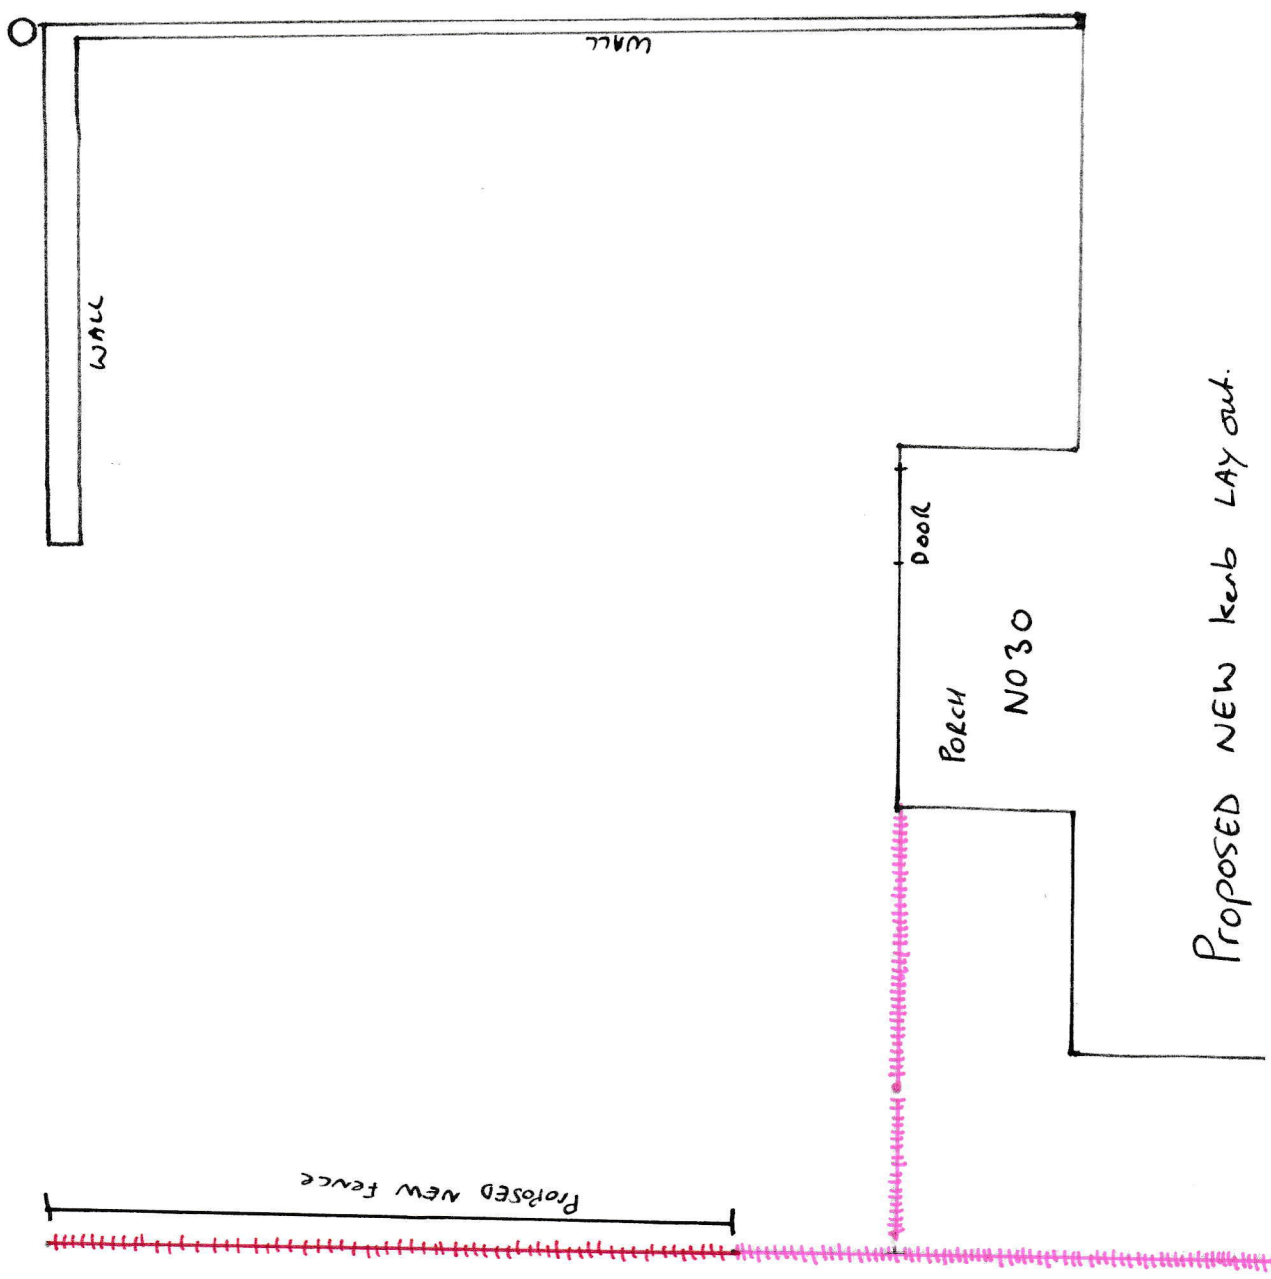
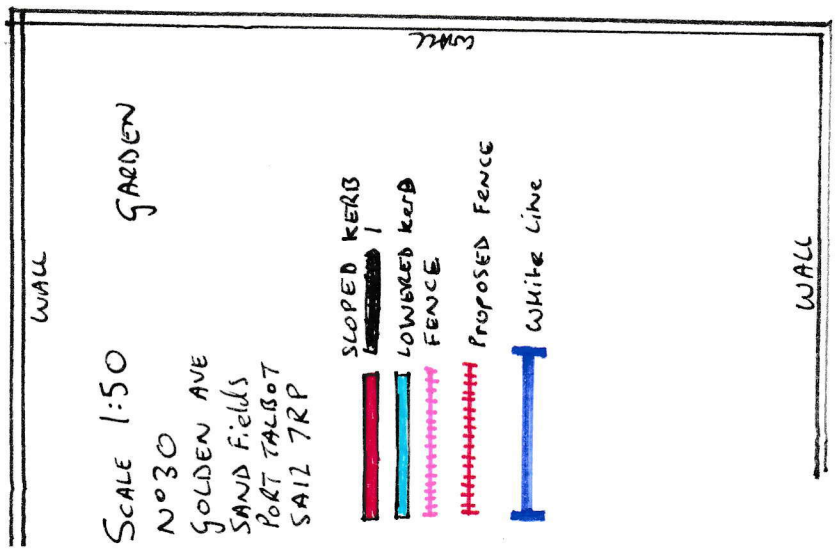
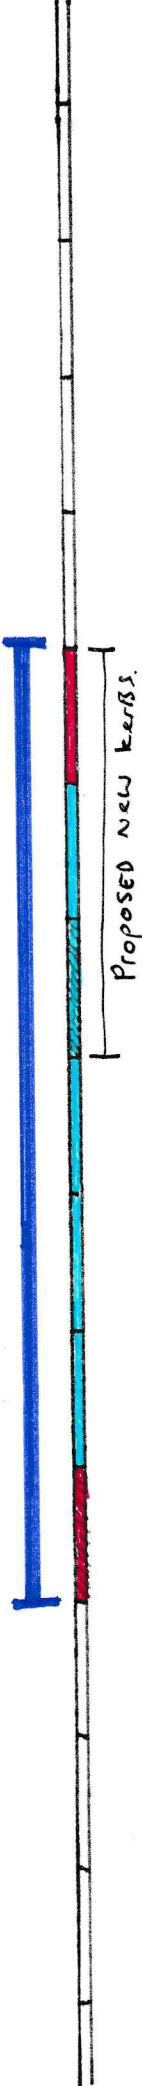


Proposed new kerb LAY out.