


Superseded

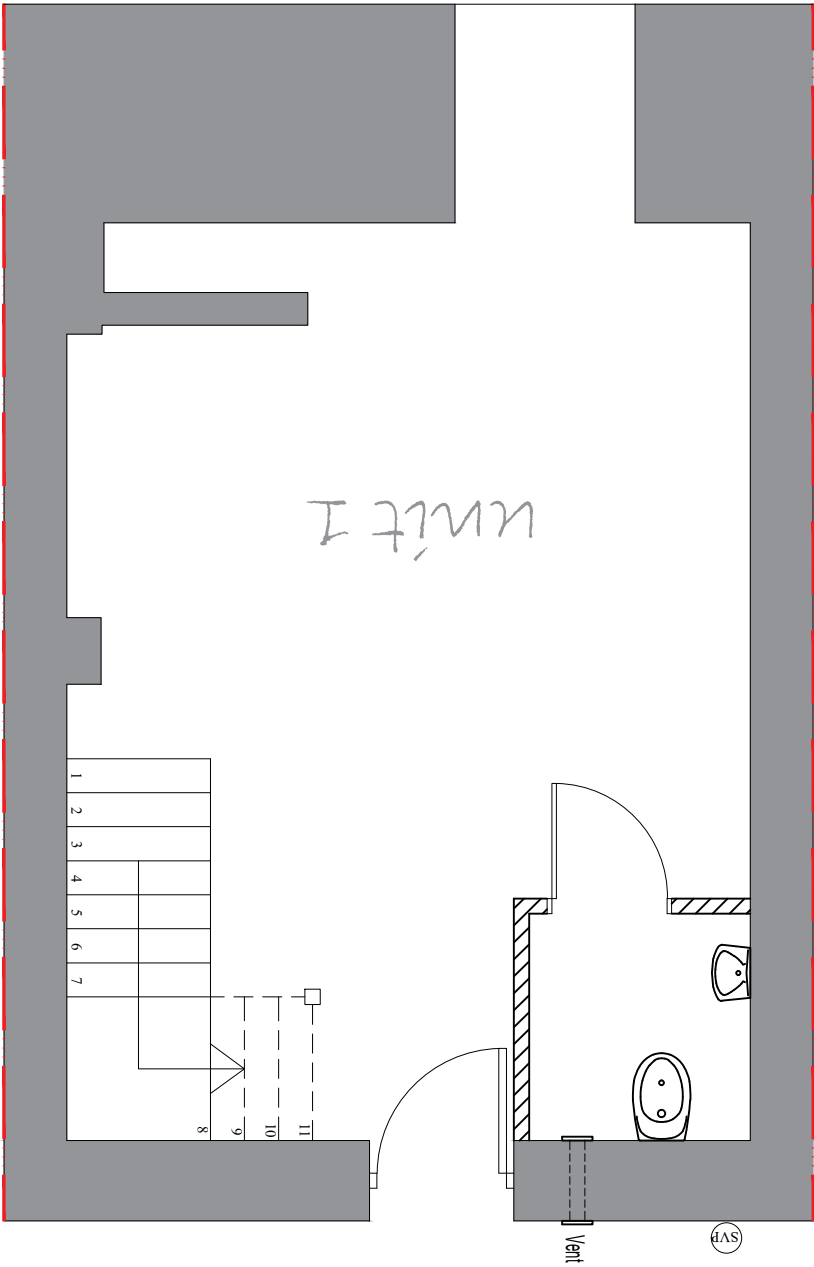


PROPOSED BASEMENT FLOOR
SCALE 1:50


Existing walls
New internal stud walls
Party Wall

KEY


COPYRIGHT
MASTERS ARCHITECTURAL LTD RETAINS
COPYRIGHT OF THIS DRAWING.
Prior to any works commencing on site, the contractor is to check all levels and dimensions before work commences. Any discrepancies should be reported immediately to the consultants. The contractor to take all reasonable steps to ascertain the location of all existing and former services located within the curtilage of the site (and former demolished structure).
These drawings are to be read in conjunction with the associated planning, materials/ manufacturers specifications and accompanying Structural Engineers plans

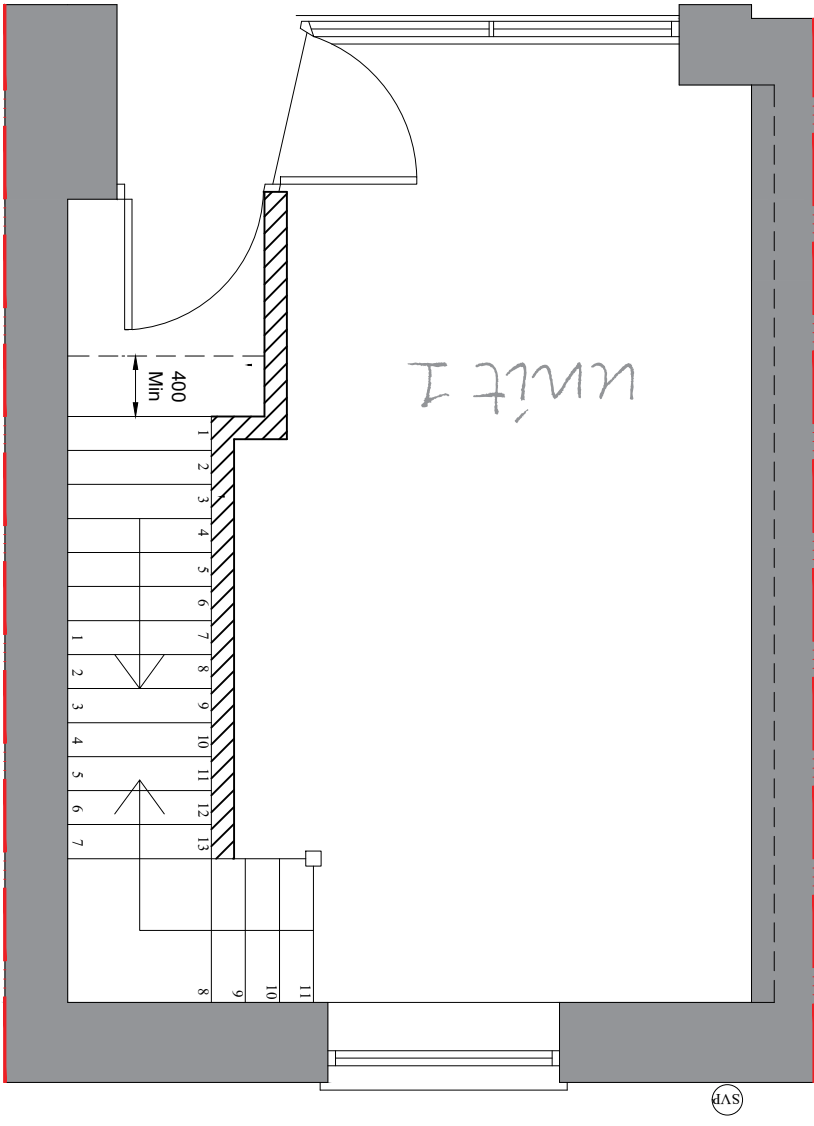

PROPOSED GROUND FLOOR
SCALE 1:50

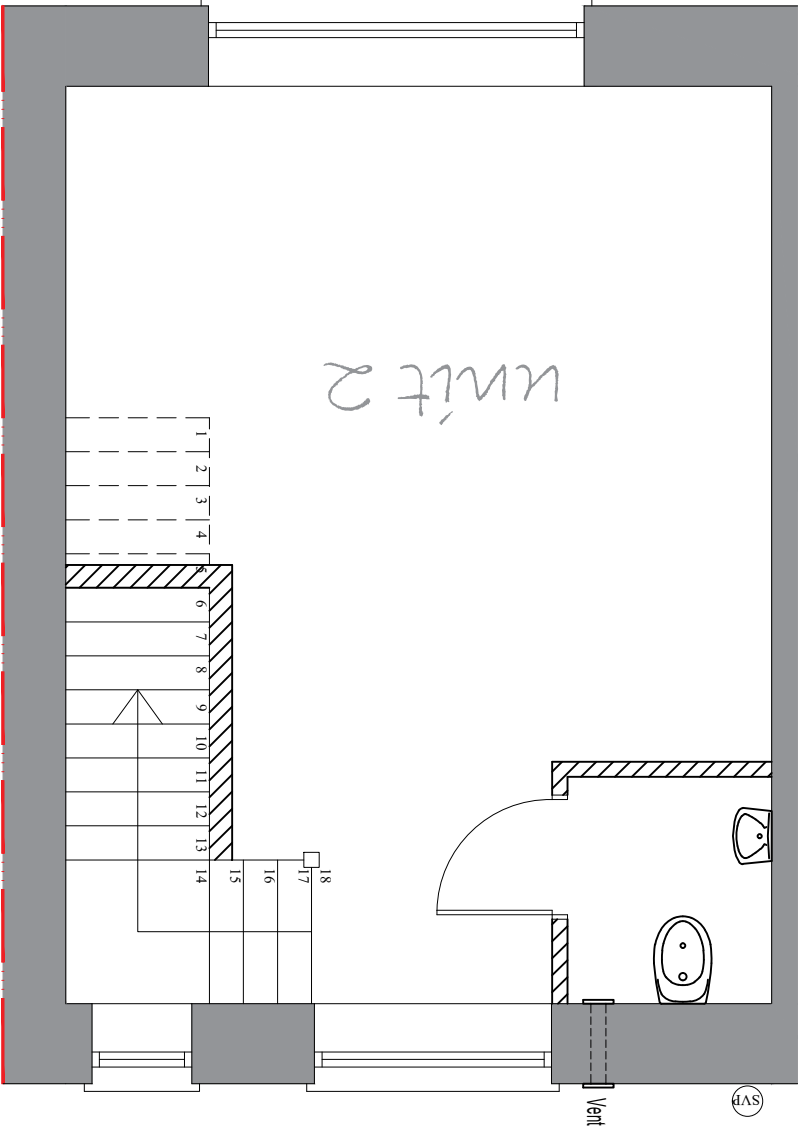

PROPOSED FIRST FLOOR
SCALE 1:50

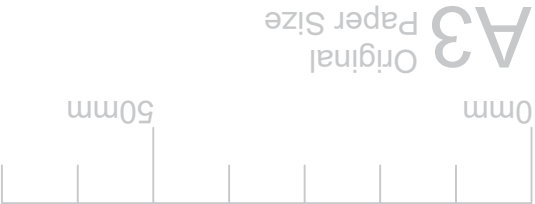

masters architectural
Planning - Building Control - Management
info@mastersarchitectural.co.uk
07971017423

Address:- 88 Commercial Street, Swansea Ystalyfera, SA9 2HU		Drawing No: 04/0420	
Date: April 2019		Client: Julie Castle Barron	
Drawing Title: Proposed FloorPlans		Drawing Type: Planning Issue	
REV		Other: 1:1250 1:500 1:1000 1:200 1:50 1:10 1:2	