
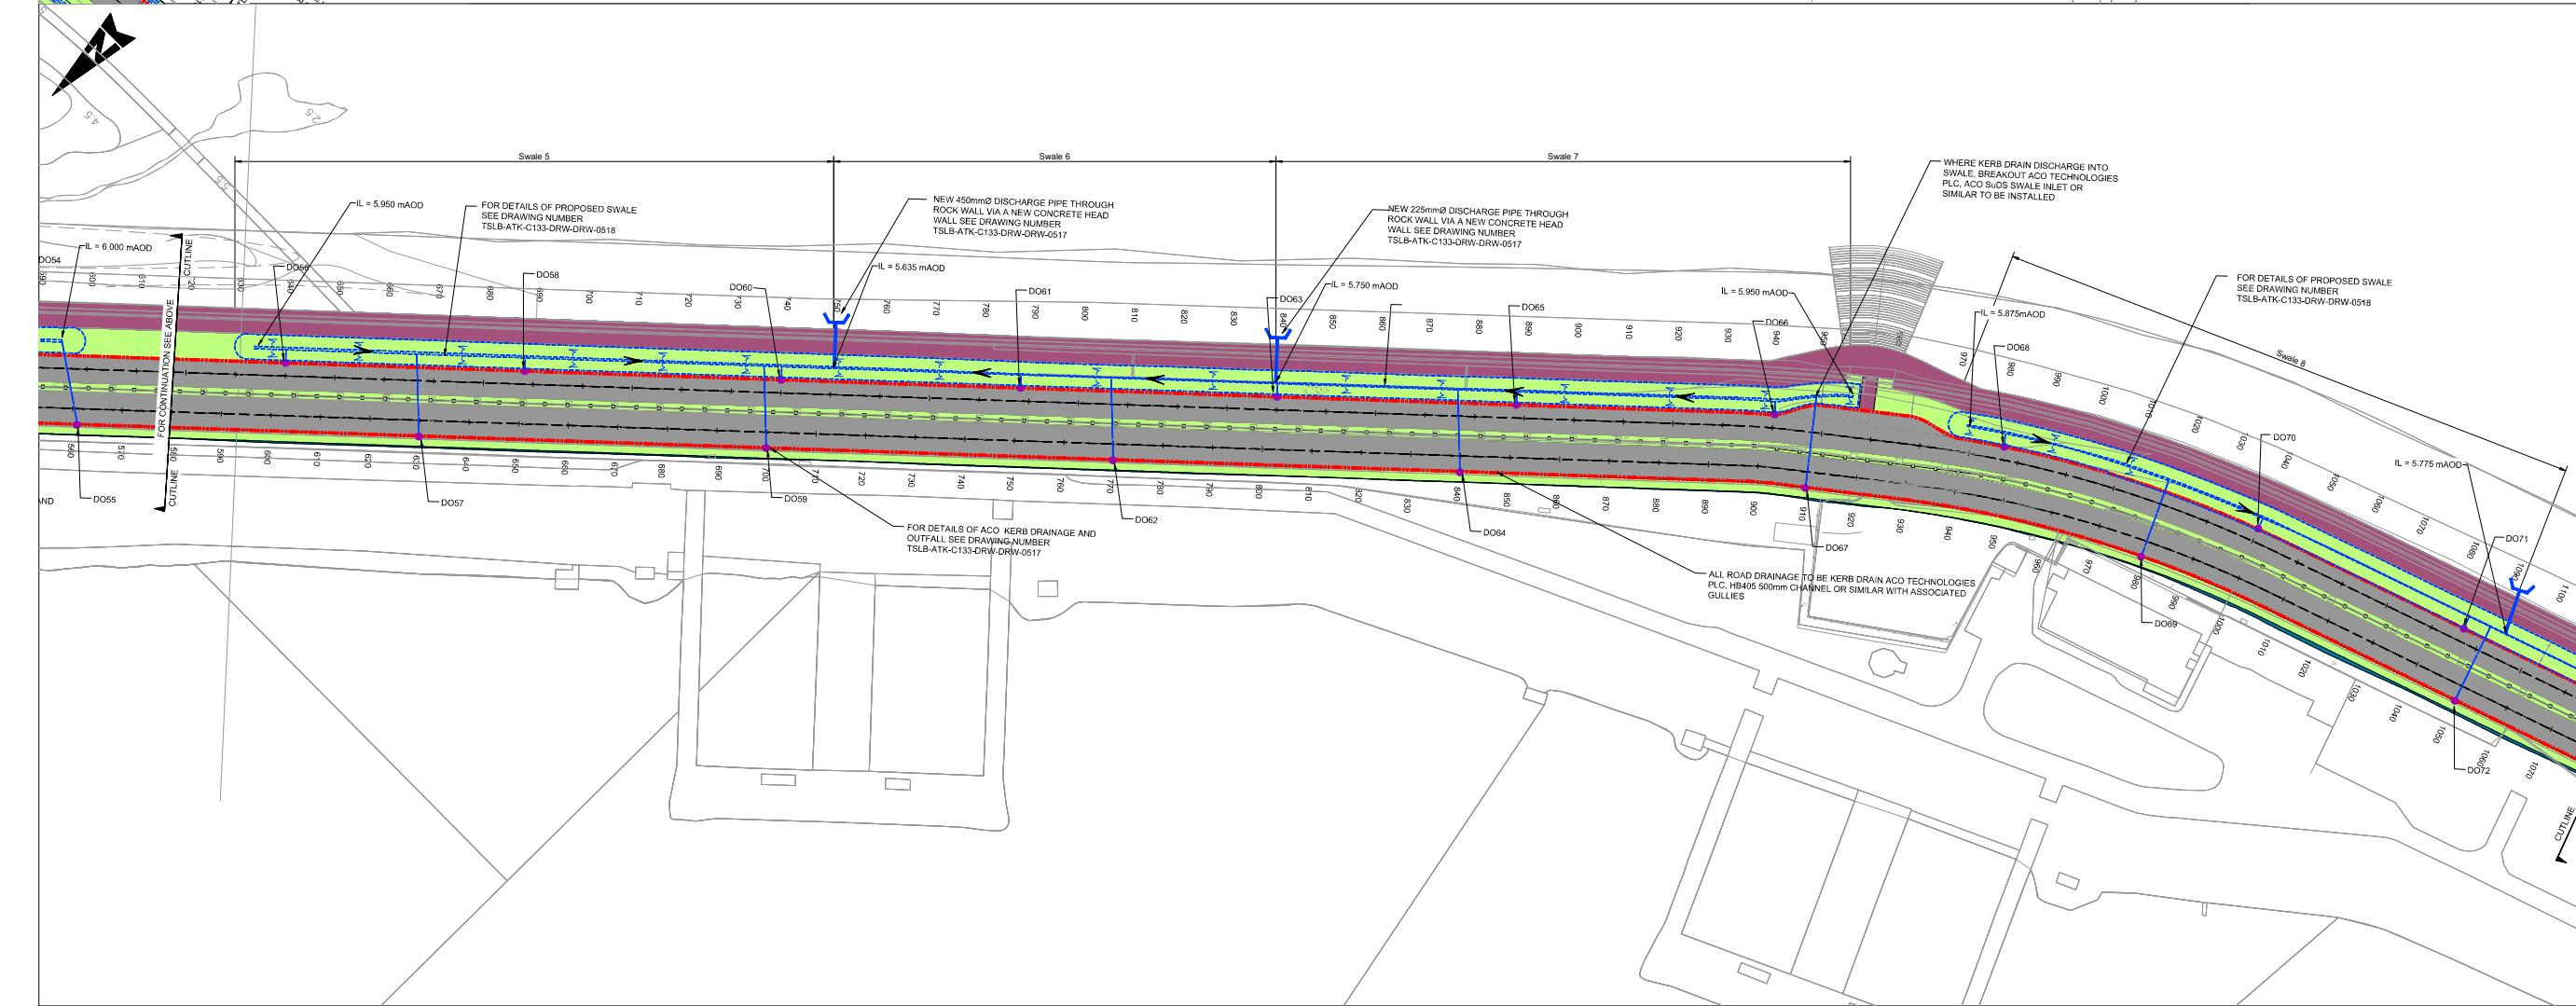


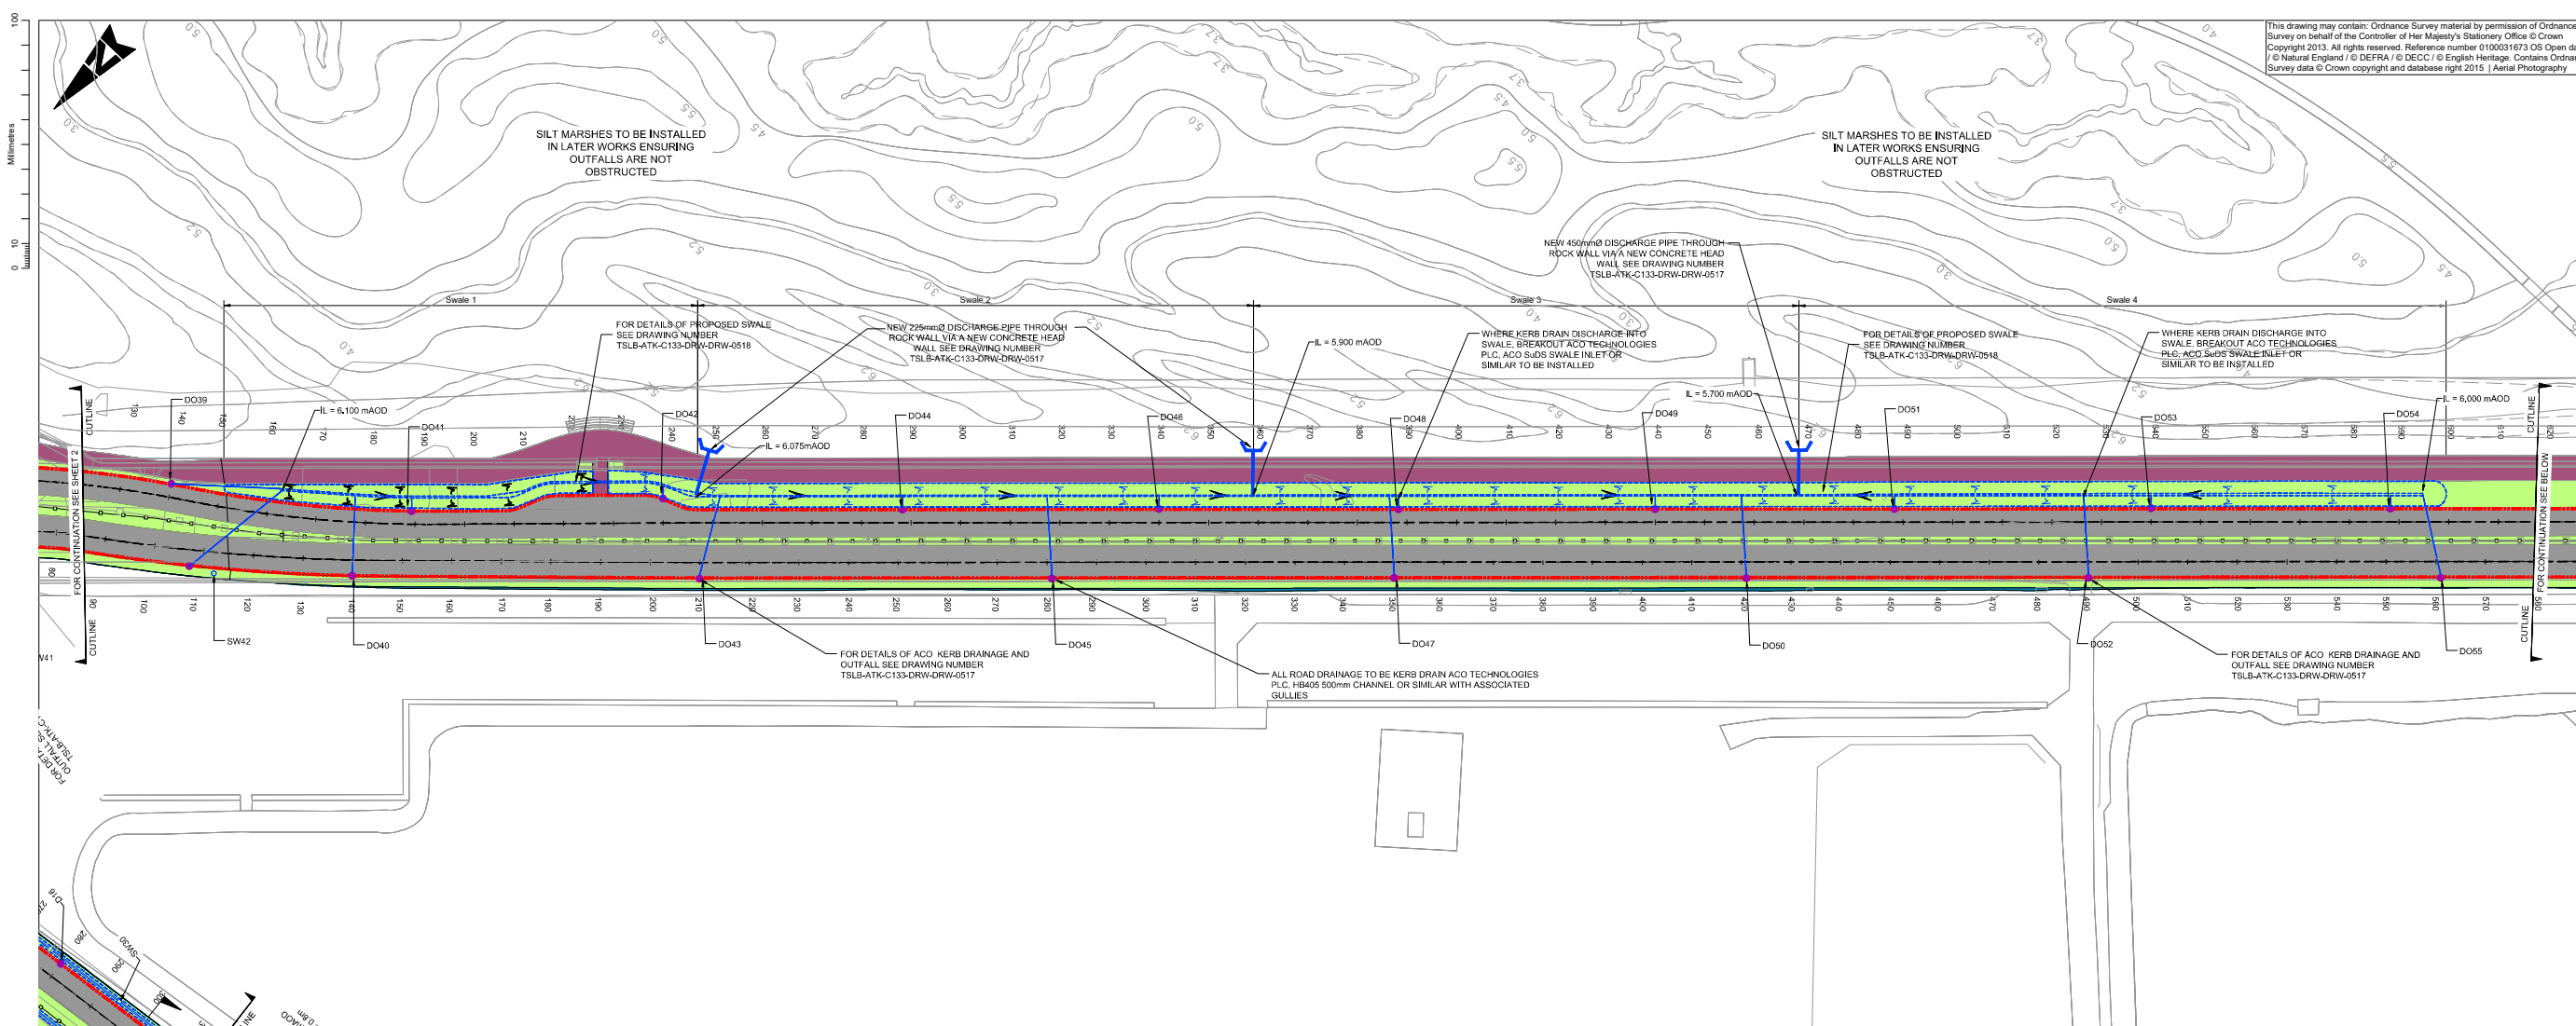

This drawing may contain: Ordnance Survey material by permission of Ordnance Survey on behalf of the Controller of Her Majesty's Stationary Office © Crown Copyright 2013. All rights reserved. Reference number 010031673 OS Open data / © Natural England / © DEFRA / © DECC / © English Heritage. Contains Ordnance Survey data © Crown copyright and database right 2015 | Aerial Photography

SAFETY, HEALTH AND ENVIRONMENTAL INFORMATION

In addition to the hazards/risks normally associated with the types of work detailed on this drawing, note the following:

CONSTRUCTION

PROXIMITY TO SIGNIFICANT WATER, ELECTRICAL AND BT APPARATUS. PROXIMITY TO LIVE TRAFFIC. WORKING IN, OVER AND ADJACENT TO WATER. PROXIMITY TO GOODS RAIL LINE. PROXIMITY TO ASP ACCESS ROAD.

MAINTENANCE/CLEANING

PROXIMITY TO SIGNIFICANT WATER, ELECTRICAL AND BT APPARATUS. PROXIMITY TO LIVE TRAFFIC. WORKING IN, OVER AND ADJACENT TO WATER. PROXIMITY TO GOODS RAIL LINE. PROXIMITY TO ASP ACCESS ROAD.

DECOMMISSIONING/DEMOLITION

PROXIMITY TO SIGNIFICANT WATER, ELECTRICAL AND BT APPARATUS. PROXIMITY TO LIVE TRAFFIC. WORKING IN, OVER AND ADJACENT TO WATER. PROXIMITY TO GOODS RAIL LINE. PROXIMITY TO ASP ACCESS ROAD.

It is assumed that all works will be carried out by a competent contractor working, where appropriate, to an approved method statement

KEY:

- PROPOSED PROJECT PUBLIC ACCESS ROAD
- PROPOSED LAGOON SHARED USE PATH
- PROPOSED VERGE
- PROPOSED EARTH WORK
- PROPOSED PEDESTRIAN CROSSING
- PROPOSED PARKING
- PROPOSED LEVEL CROSSING
- PROPOSED CYCLEWAY
- 225mmØ DISCHARGE PIPES
- 450mmØ DISCHARGE PIPES
- HEADWALLS (2.3m to 5.1m)
- SWALES
- PROPOSED COMBINED KERB AND DRAINAGE SYSTEM
- PROPOSED COMBINED KERB AND DRAINAGE SYSTEM OUTFALL

NOTES:

- NO DIMENSIONS ARE TO BE SCALED OF THIS DRAWING.
- ALL DIMENSIONS ARE IN MILLIMETRES UNLESS OTHERWISE STATED.
- ALL LEVELS IN METRES TO ORDNANCE DATUM .
- THE LABEL 'BASE XXX' APPLIED TO THE COMBINED KERB AND DRAINAGE SYSTEM REFERS TO THE LINEAR DRAINAGE SIZES WITHIN THE MARSHALLS DESIGN GUIDANCE DOCUMENT.

P2	27/05/20	FOR PLANNING	HD	CW	DH
P1	11/11/15	PRELIMINARY - FOR COSTING	HD	DH	HR
Rev	Date	Description	By	Chkd	Apprd

ATKINS

West Glamorgan House
12, Orchard Street
Swansea
SA1 5AD
Tel: +44 (0) 1792 641172
Fax: +44 (0) 1792 472019
Copyright © Atkins Limited (2014) www.atkinsglobal.com

TIDAL LAGOON (SWANSEA BAY) PLC

SWANSEA BAY TIDAL LAGOON PACKAGE C133 - ANCILLARY WORKS

GENERAL ARRANGEMENT DRAINAGE WORKS SHEET 3 OF 5

Scale	1:500	Designed	CW	Drawn	HD	Checked	CW	Authorised	DH	
Original Size	A0	Date	26/05/20	Date	27/05/20	Date	27/05/20	Date	27/05/20	
Drawing Number	TLSB-ALG-C133-XXX-DRW-0503								Revision	P2