
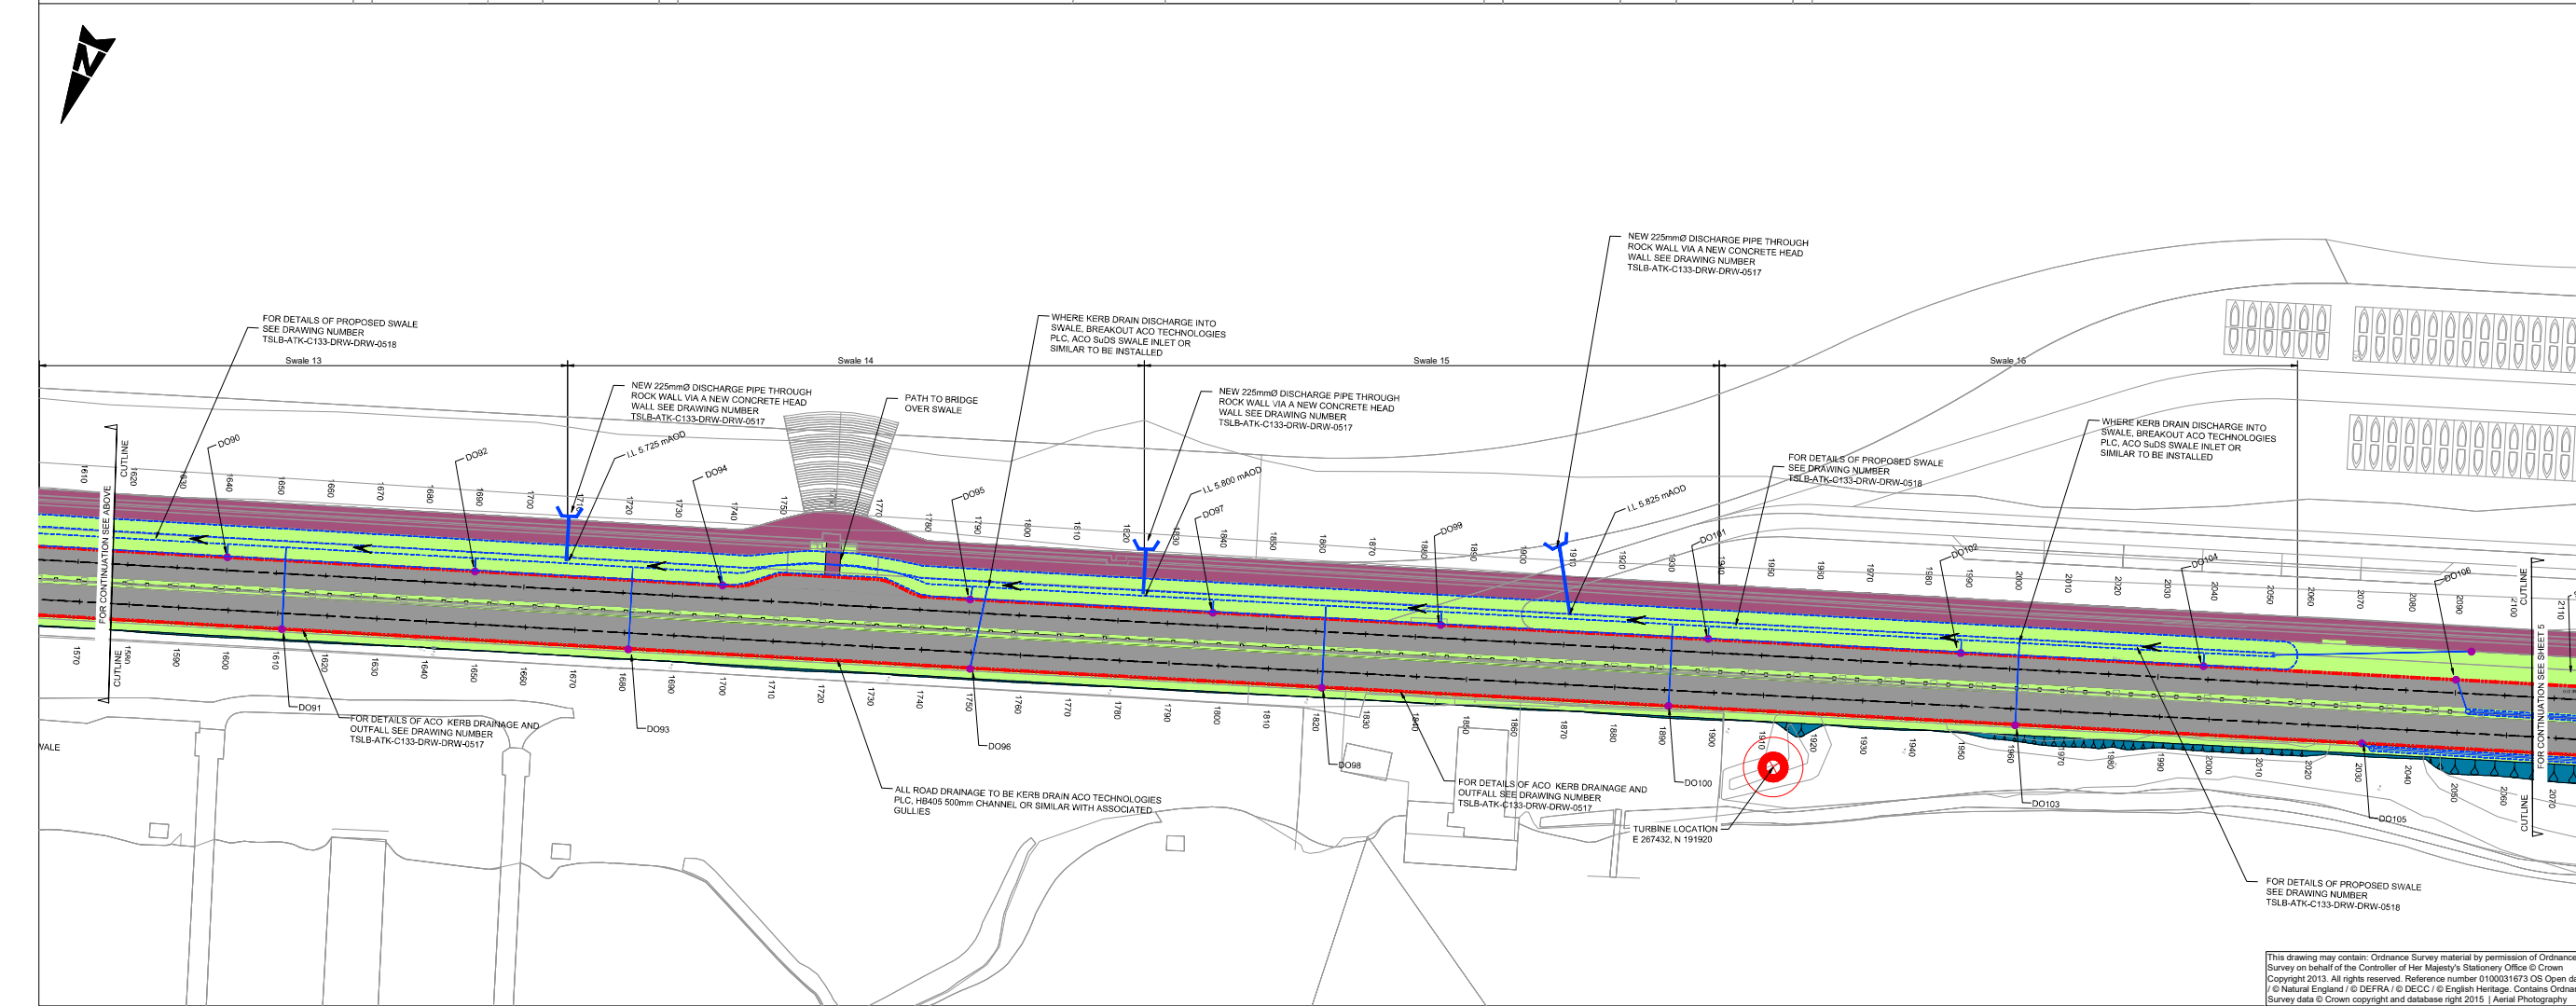


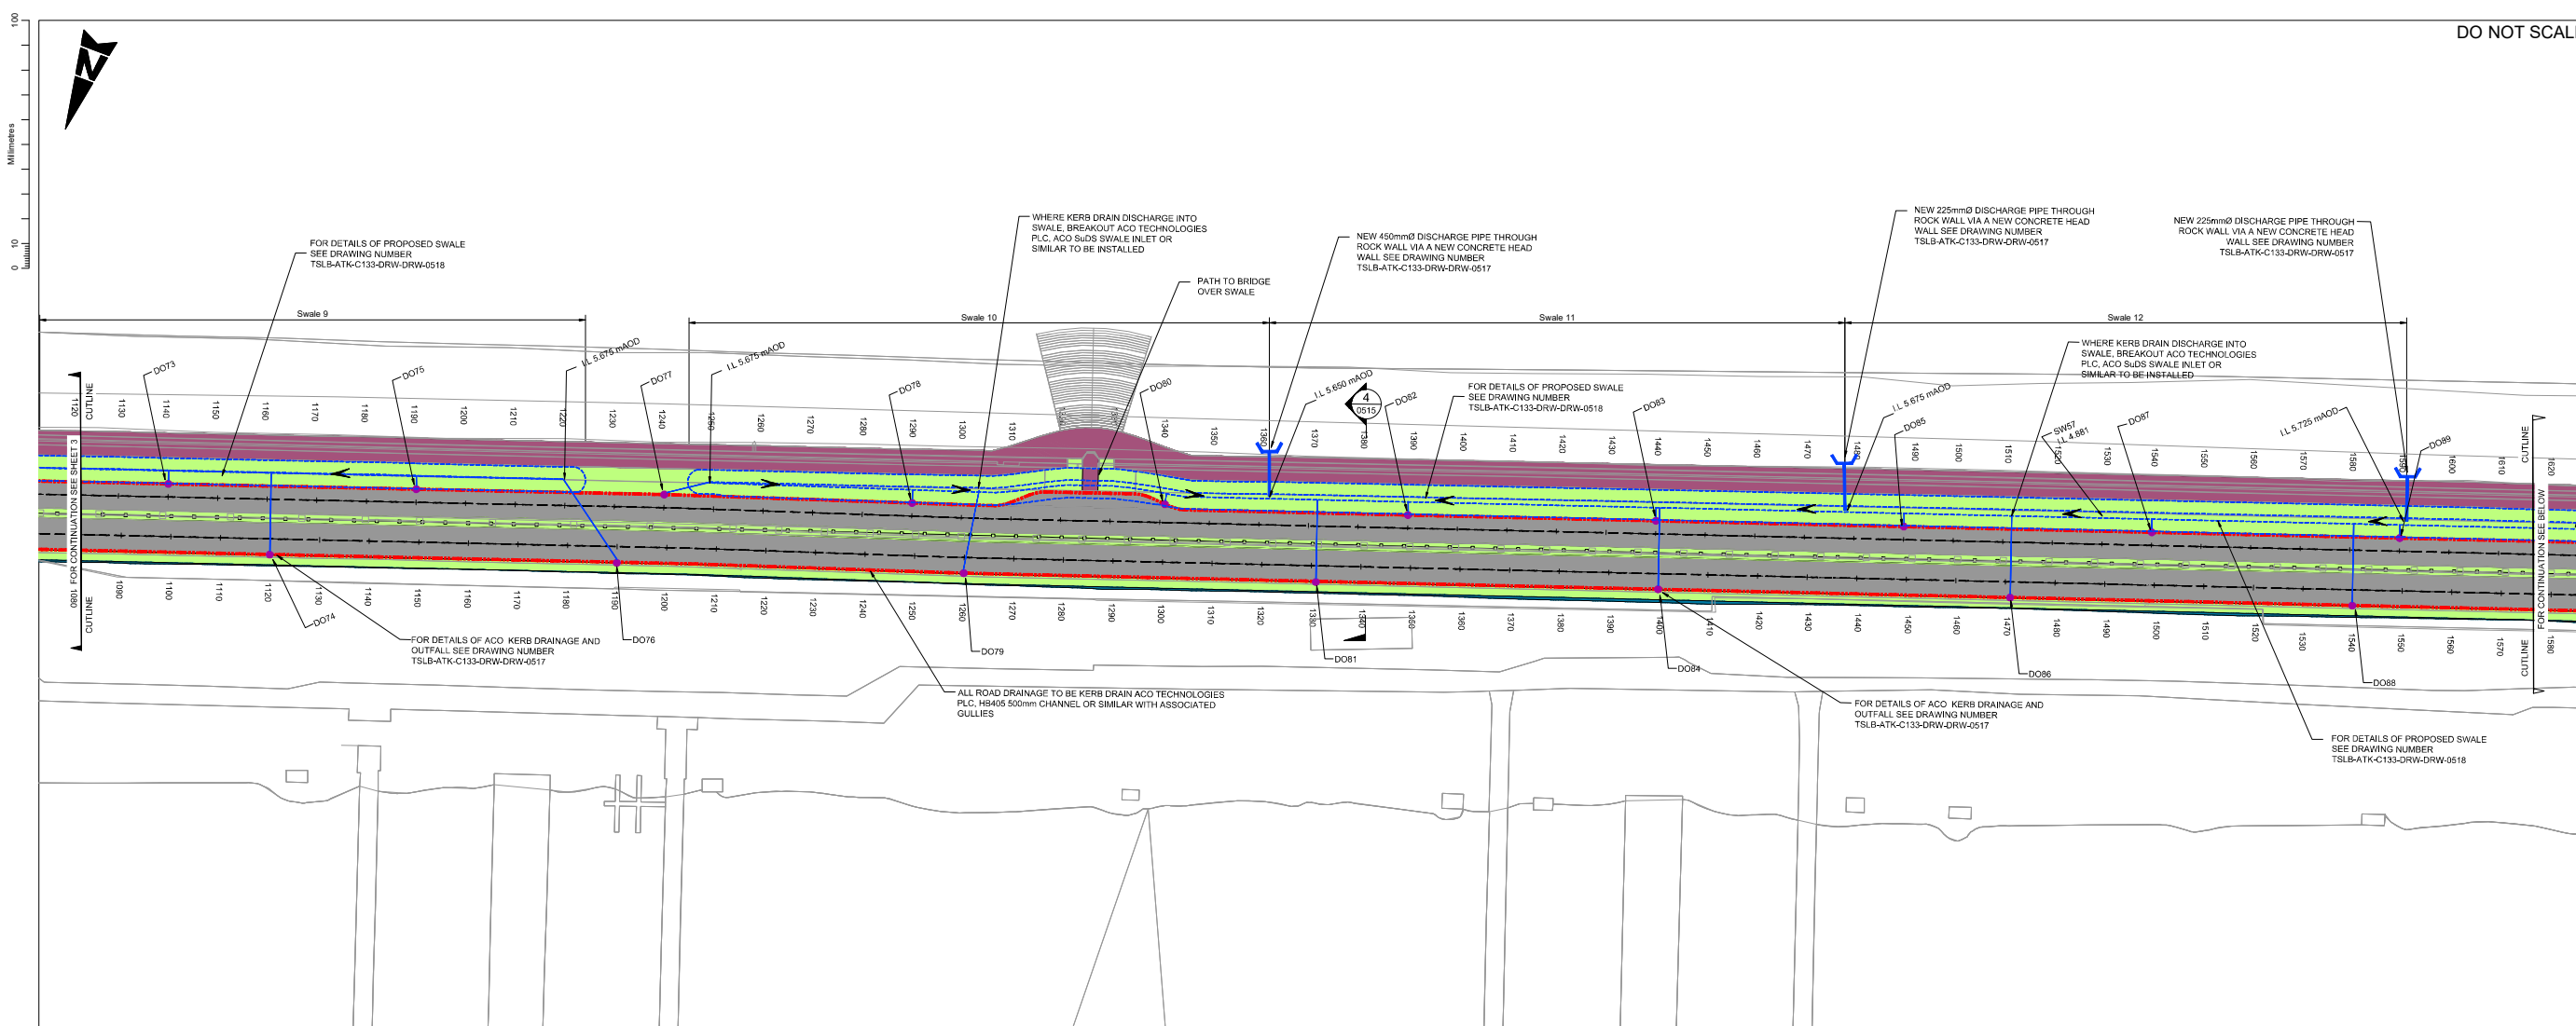

DO NOT SCALE

SAFETY, HEALTH AND ENVIRONMENTAL INFORMATION

In addition to the hazards/risks normally associated with the types of work detailed on this drawing, note the following:

CONSTRUCTION

PROXIMITY TO SIGNIFICANT WATER, ELECTRICAL AND BT APPARATUS. PROXIMITY TO LIVE TRAFFIC. WORKING IN, OVER AND ADJACENT TO WATER. PROXIMITY TO GOODS RAIL LINE. PROXIMITY TO ASP ACCESS ROAD.

MAINTENANCE/CLEANING

PROXIMITY TO SIGNIFICANT WATER, ELECTRICAL AND BT APPARATUS. PROXIMITY TO LIVE TRAFFIC. WORKING IN, OVER AND ADJACENT TO WATER. PROXIMITY TO GOODS RAIL LINE. PROXIMITY TO ASP ACCESS ROAD.

DECOMMISSIONING/DEMOLITION

PROXIMITY TO SIGNIFICANT WATER, ELECTRICAL AND BT APPARATUS. PROXIMITY TO LIVE TRAFFIC. WORKING IN, OVER AND ADJACENT TO WATER. PROXIMITY TO GOODS RAIL LINE. PROXIMITY TO ASP ACCESS ROAD.

It is assumed that all works will be carried out by a competent contractor working, where appropriate, to an approved method statement

- KEY:**
- PROPOSED PROJECT PUBLIC ACCESS ROAD
  - PROPOSED LAAGOON SHARED USE PATH
  - PROPOSED VERGE
  - PROPOSED EARTH WORK
  - PROPOSED PEDESTRIAN CROSSING
  - PROPOSED PARKING
  - PROPOSED LEVEL CROSSING
  - PROPOSED CYCLEWAY
  - 225mmØ DISCHARGE PIPES
  - 450mmØ DISCHARGE PIPES
  - HEADWALLS (2.3m to 5.1m)
  - SWALES
  - PROPOSED COMBINED KERB AND DRAINAGE SYSTEM
  - PROPOSED COMBINED KERB AND DRAINAGE SYSTEM OUTFALL

- NOTES:**
- NO DIMENSIONS ARE TO BE SCALED OF THIS DRAWING.
  - ALL DIMENSIONS ARE IN MILLIMETRES UNLESS OTHERWISE STATED.
  - ALL LEVELS IN METRES TO ORDNANCE DATUM.

|     |            |                           |    |      |       |
|-----|------------|---------------------------|----|------|-------|
| P2  | 27/06/2020 | FOR PLANNING              | HD | CW   | DH    |
| P1  | 11/11/15   | PRELIMINARY - FOR COSTING | HD | DH   | HR    |
| Rev | Date       | Description               | By | Chkd | Apprd |

ATKINS

West Glamorgan House  
12, Orchard Street  
Swansea  
SA1 5AD  
Tel: +44 (0) 1792 641172  
Fax: +44 (0) 1792 472019  
Copyright © Atkins Limited (2014) www.atkinsglobal.com

TIDAL LAAGOON (SWANSEA BAY) PLC

SWANSEA BAY TIDAL LAAGOON PACKAGE C133 - ANCILLARY WORKS

GENERAL ARRANGEMENT DRAINAGE WORKS SHEET 4 OF 5

|                |                            |          |          |       |          |         |          |            |          |
|----------------|----------------------------|----------|----------|-------|----------|---------|----------|------------|----------|
| Scale          | 1:500                      | Designed | CW       | Drawn | HD       | Checked | CW       | Authorised | DH       |
| Original Size  | A0                         | Date     | 26/05/20 | Date  | 27/06/20 | Date    | 27/06/20 | Date       | 27/06/20 |
| Drawing Number | TLSB-ALG-C133-XXX-DRW-0504 | Revision | P2       |       |          |         |          |            |          |

This drawing may contain: Ordnance Survey material by permission of Ordnance Survey on behalf of the Controller of Her Majesty's Stationary Office © Crown Copyright 2013. All rights reserved. Reference number 0100031673 OS Open data / © Natural England / © DEFRA / © DECC / © English Heritage. Contains Ordnance Survey data © Crown copyright and database right 2015 | Aerial Photography