




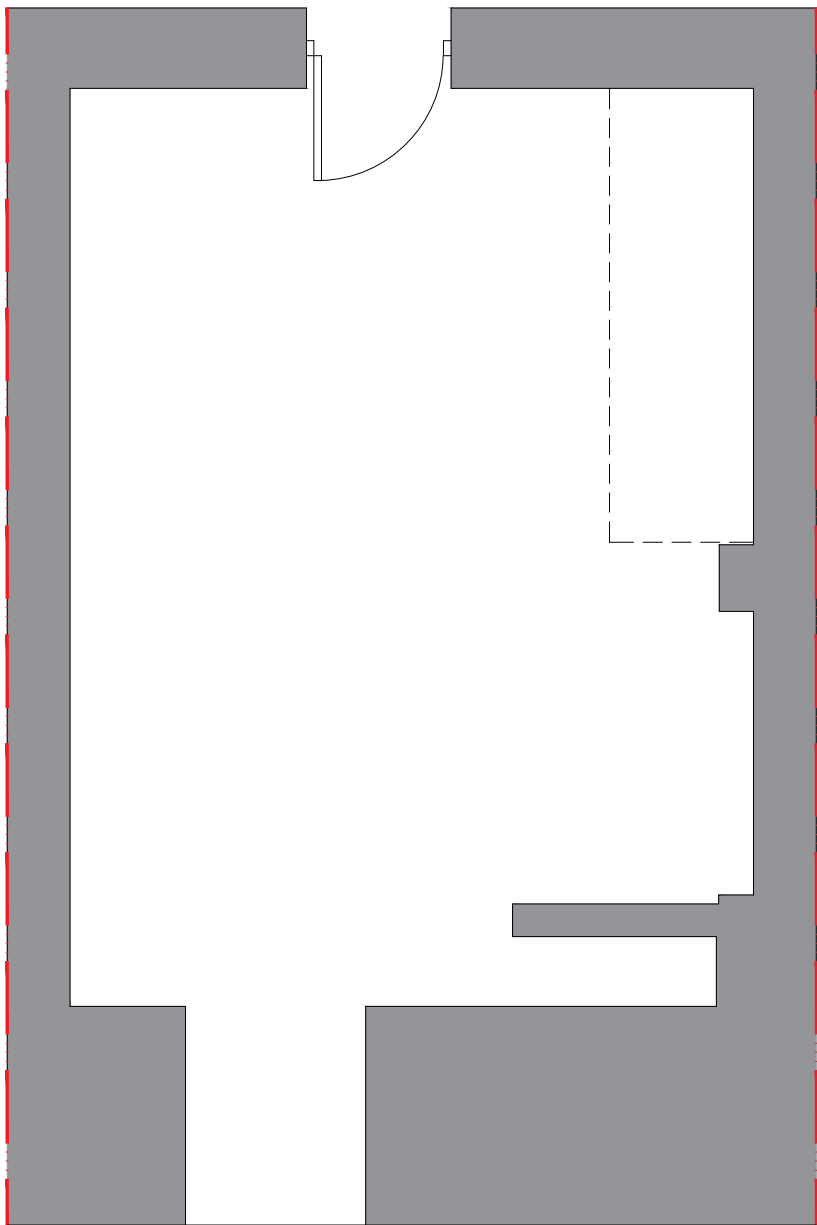


EXISTING BASEMENT FLOOR
SCALE 1:50

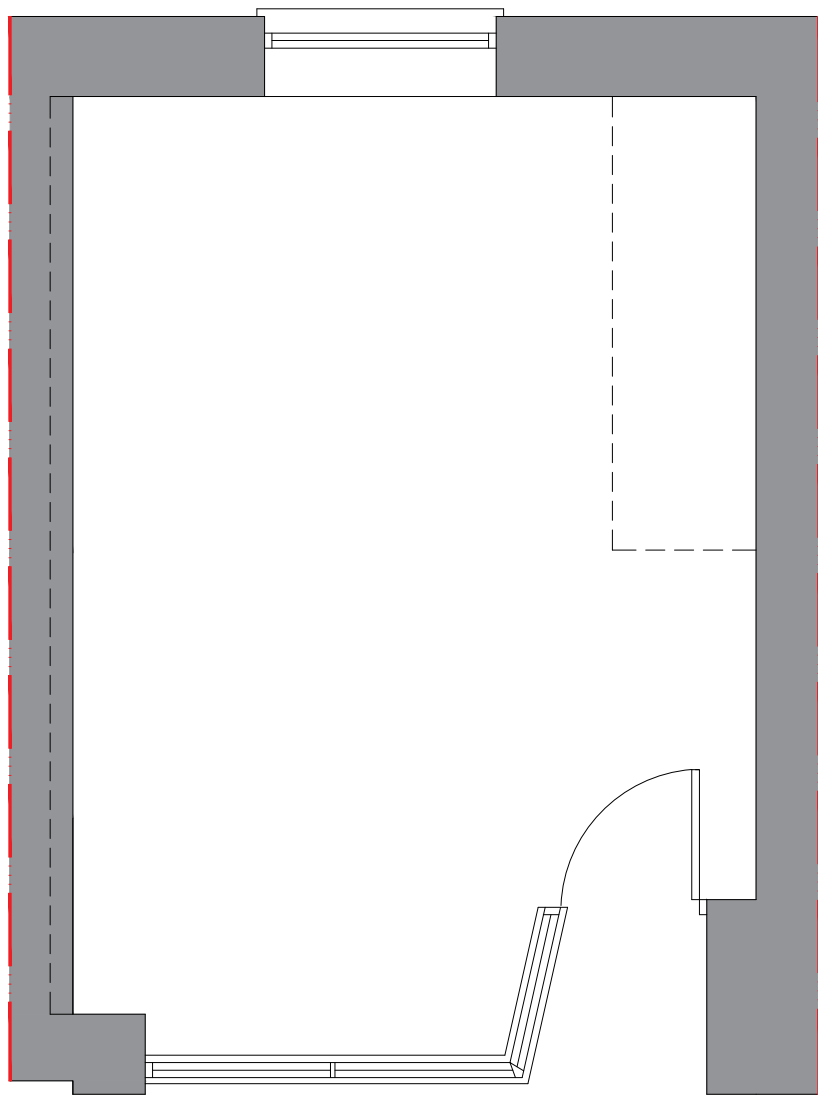

EXISTING GROUND FLOOR
SCALE 1:50

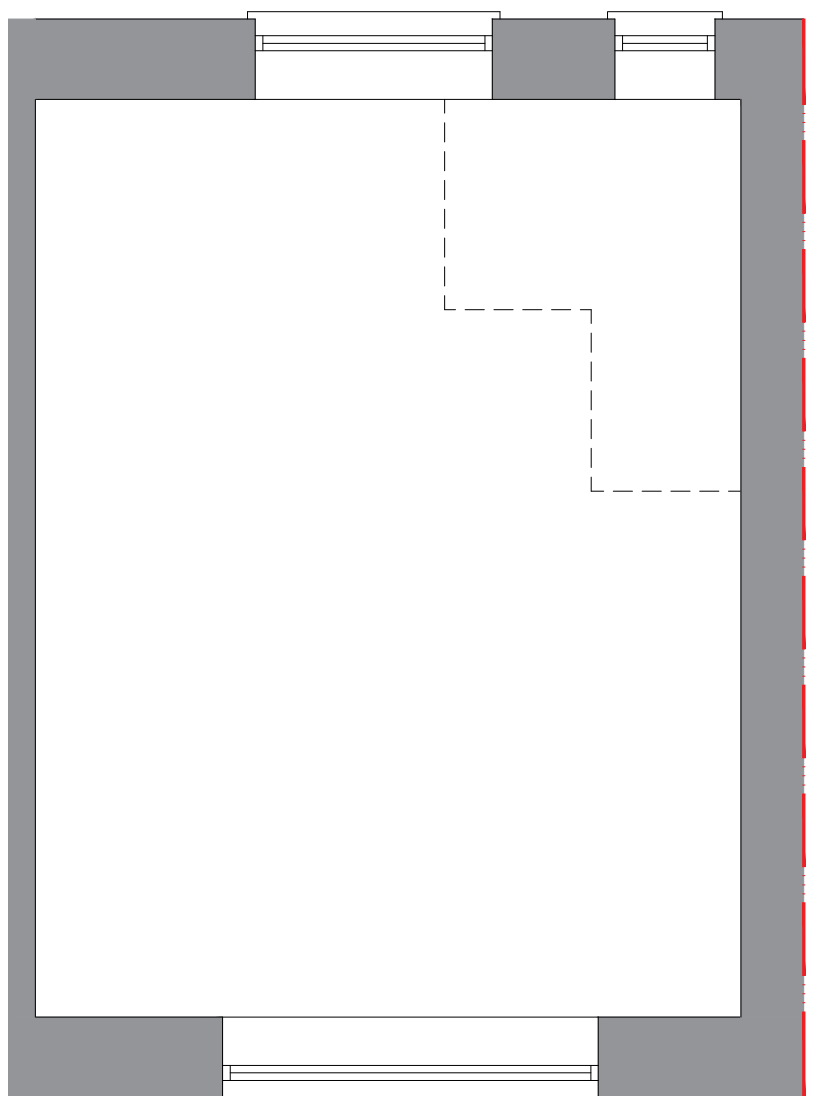

EXISTING FIRST FLOOR
SCALE 1:50

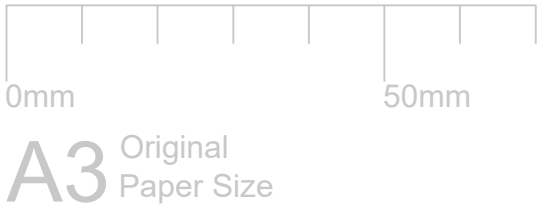

masters architectural	Address:- 88 Commercial Street, Ystalyfera, Swansea SA9 2HU	Drawing No: 02/0420	Scales: (at A3) ☐ 1:1 ☐ 1:2 ☐ 1:5 ☐ 1:10 ☐ 1:20 ☒ 1:50 ☐ 1:100 ☐ 1:200 ☐ 1:500 ☐ 1:1000 ☐ 1:1250 ☐ 1:2500 Other:	Drawing Type: Planning Issue
		Date: April 2019		
		Client: Julie Castle Barron		
		Drawing Title: Existing FloorPlans		
Planning - Building Control - Management info@mastersarchitectural.co.uk 07971017423				REV