



Full Plans Approved

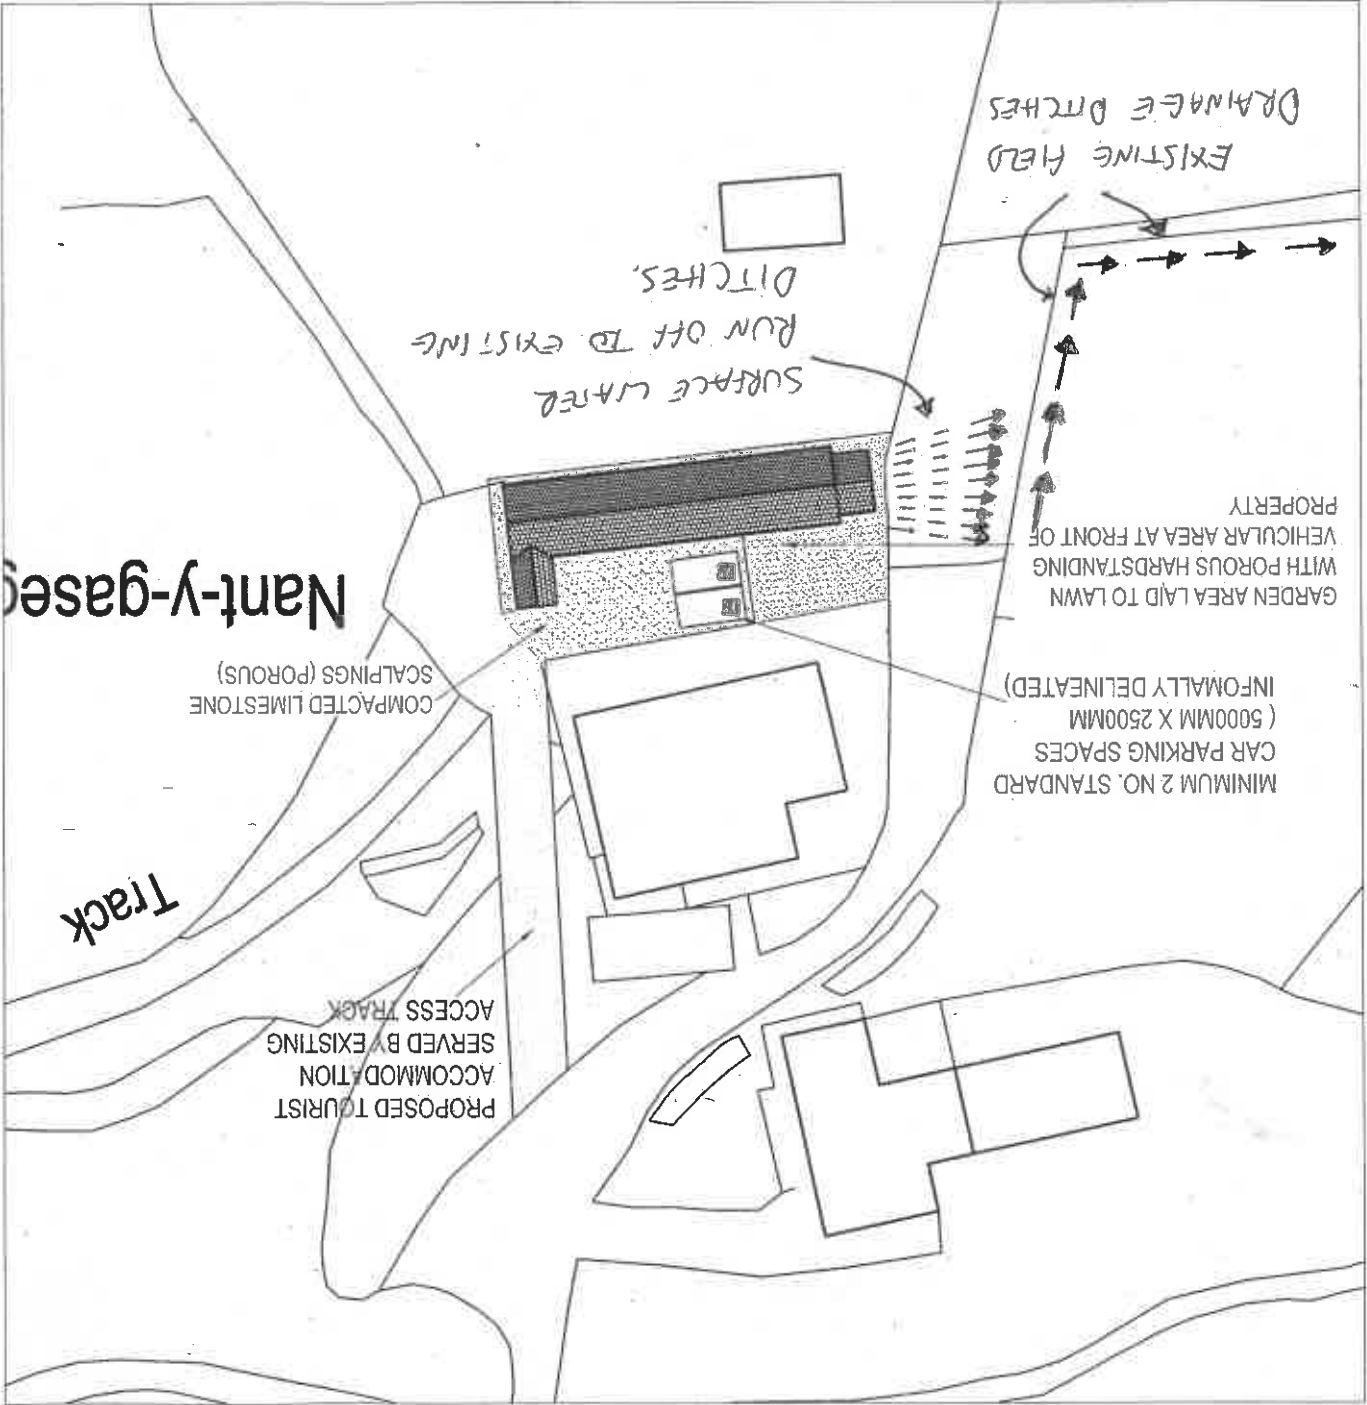

Ordnance Survey © Crown copyright [2016]  
 All rights reserved. Licence number 100050747

CHARTERED TOWN PLANNING AND DEVELOPMENT CONSULTANCY  
 UNIT 2, CROSS HANDS BUSINESS WORKSHOPS, HEOL PARC MAWR,  
 CROSS HANDS, CARMARTHENSHIRE, SA14 6RB  
 TEL: 01554 527114

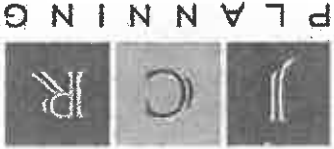

|   |
|---|
| DATE : 2016   |
| DRAWING NO. : GENPL/001A   |
| SCALE : 1:2500, 1:500 @ A3   |
| PROPOSED CONVERSION OF OUTBUILDING<br>TO SINGLE STOREY SELF-CONTAINED UNIT OF<br>HOLIDAY ACCOMMODATION,<br>NANT Y GASEG UCHAF FARM, RHYDYFRO,<br>SWANSEA, SA8 4SY |

