

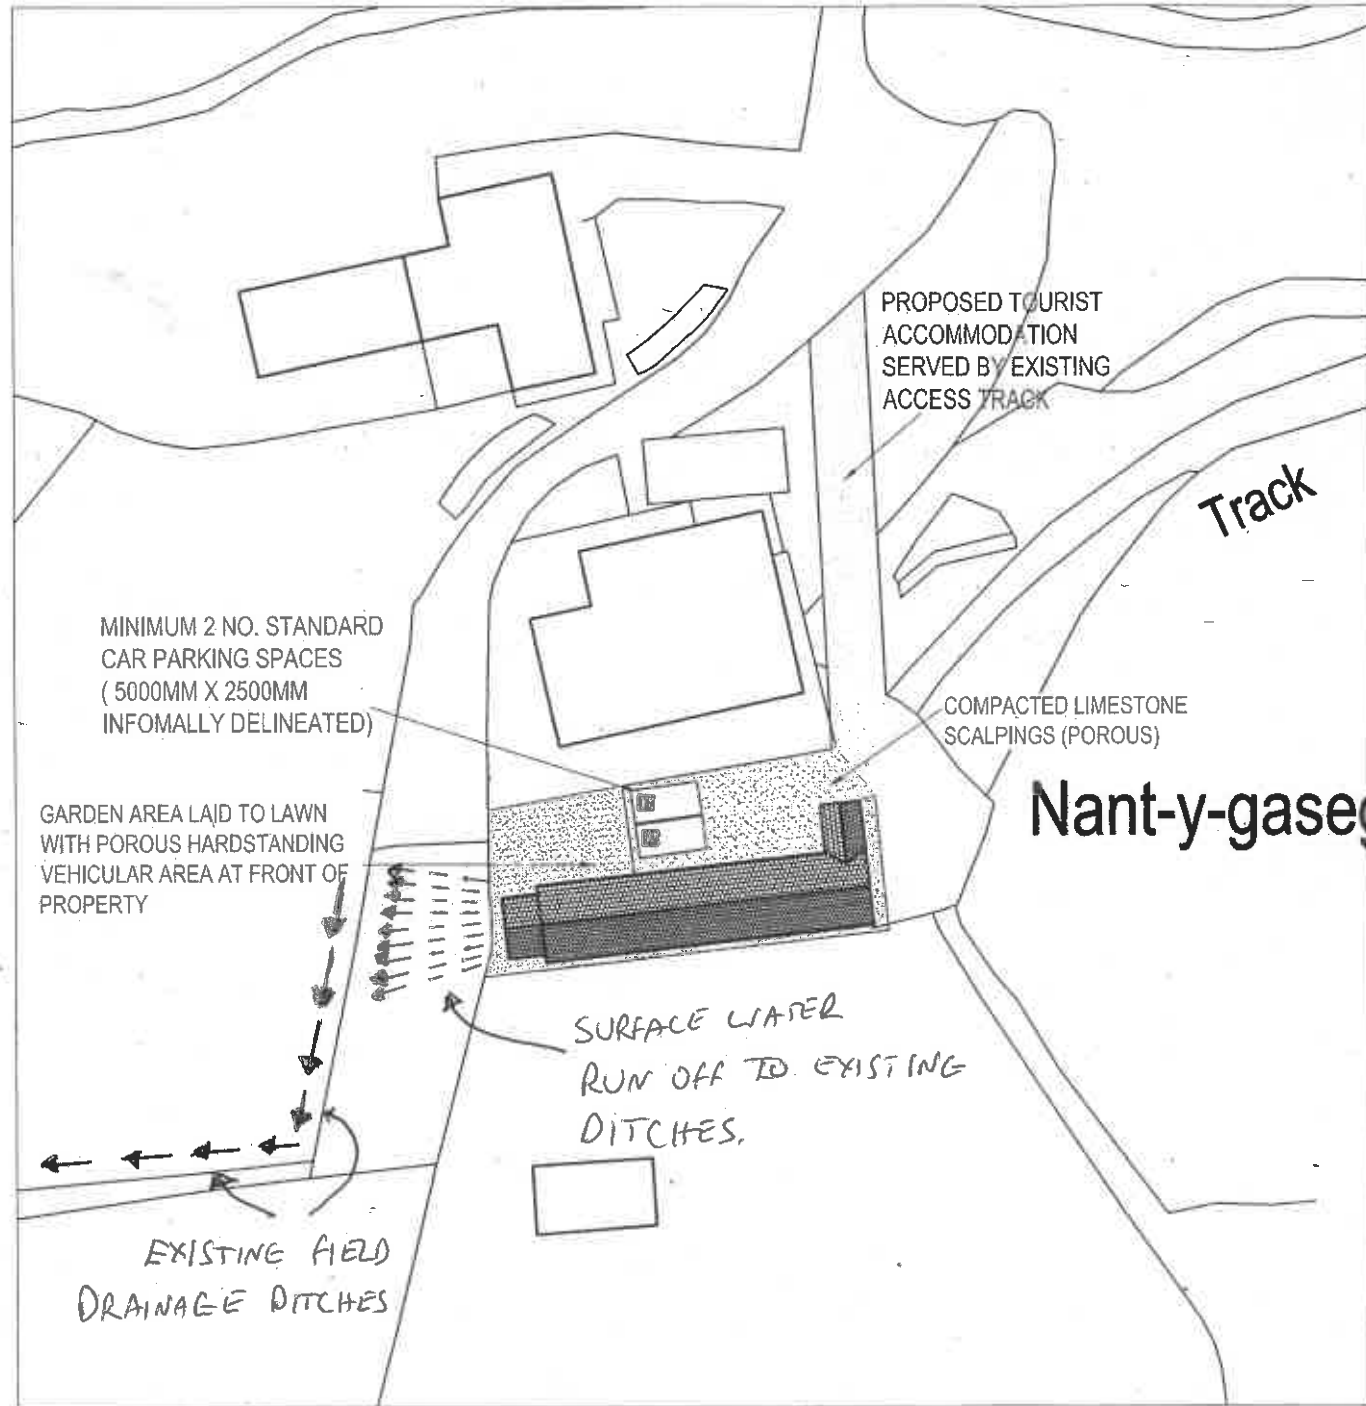


Full Plans Approved

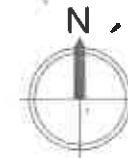

Ordnance Survey © Crown copyright [2016]
 All rights reserved. Licence number 100050747

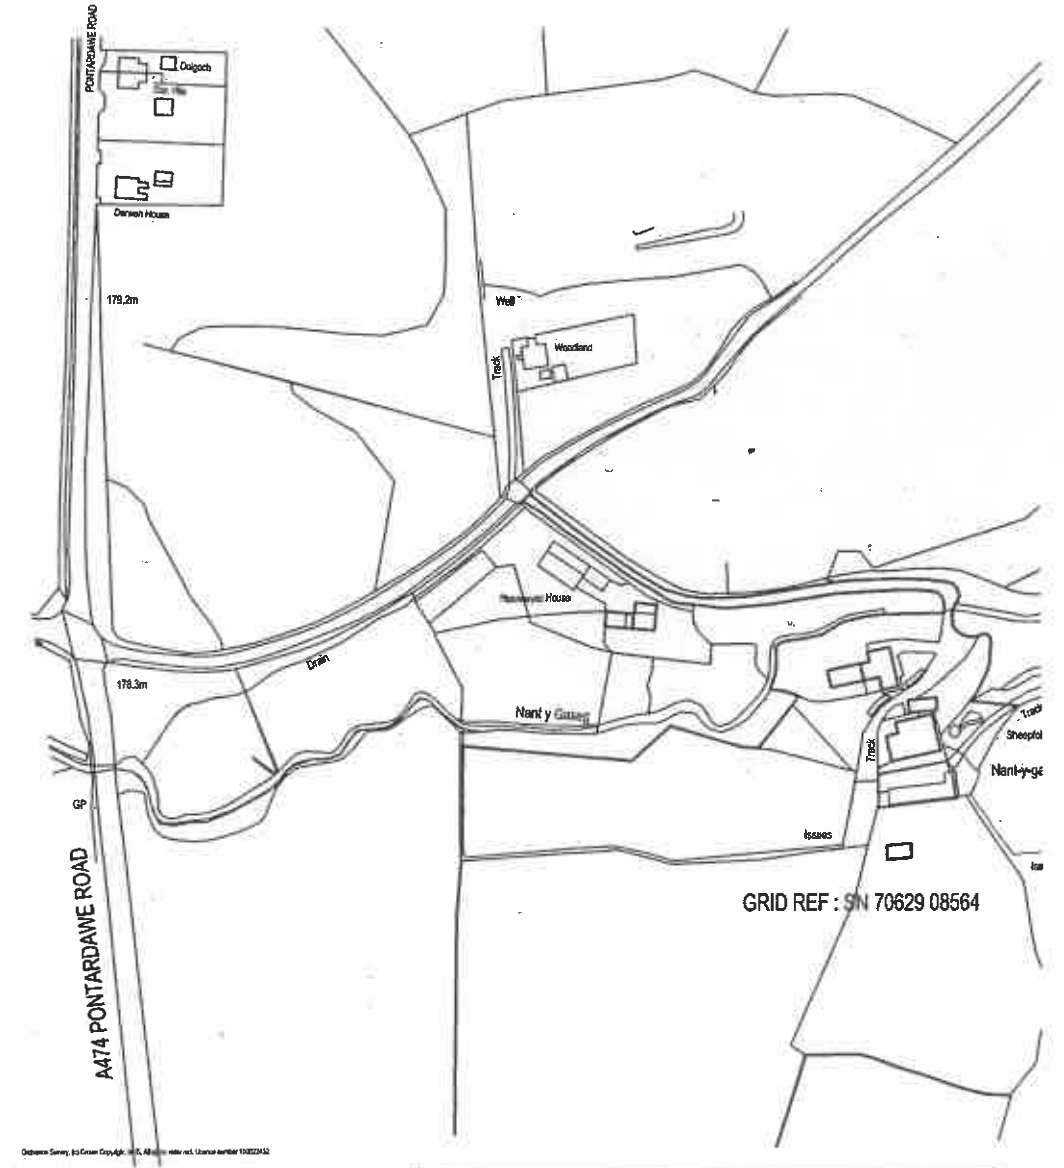


PROPOSED CONVERSION OF OUTBUILDING
 TO SINGLE STOREY SELF-CONTAINED UNIT OF
 HOLIDAY ACCOMMODATION.
 NANT Y GASEG UCHAF FARM, RHYDYFRO,
 SWANSEA, SA8 4SY

SCALE : 1:2500, 1:500 @ A3

DRAWING NO. : GENPL/001A

DATE : 2016

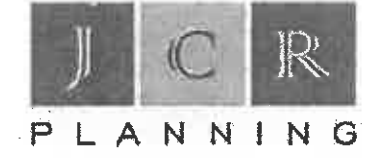

CHARTERED TOWN PLANNING AND DEVELOPMENT CONSULTANCY
 CHARTERED TOWN PLANNING AND DEVELOPMENT CONSULTANCY
 UNIT 2, CROSS HANDS BUSINESS WORKSHOPS, HEOL PARC MAWR,
 CROSS HANDS, CARMARTHENSHIRE, SA14 6RB
 TEL : 01554 527111