
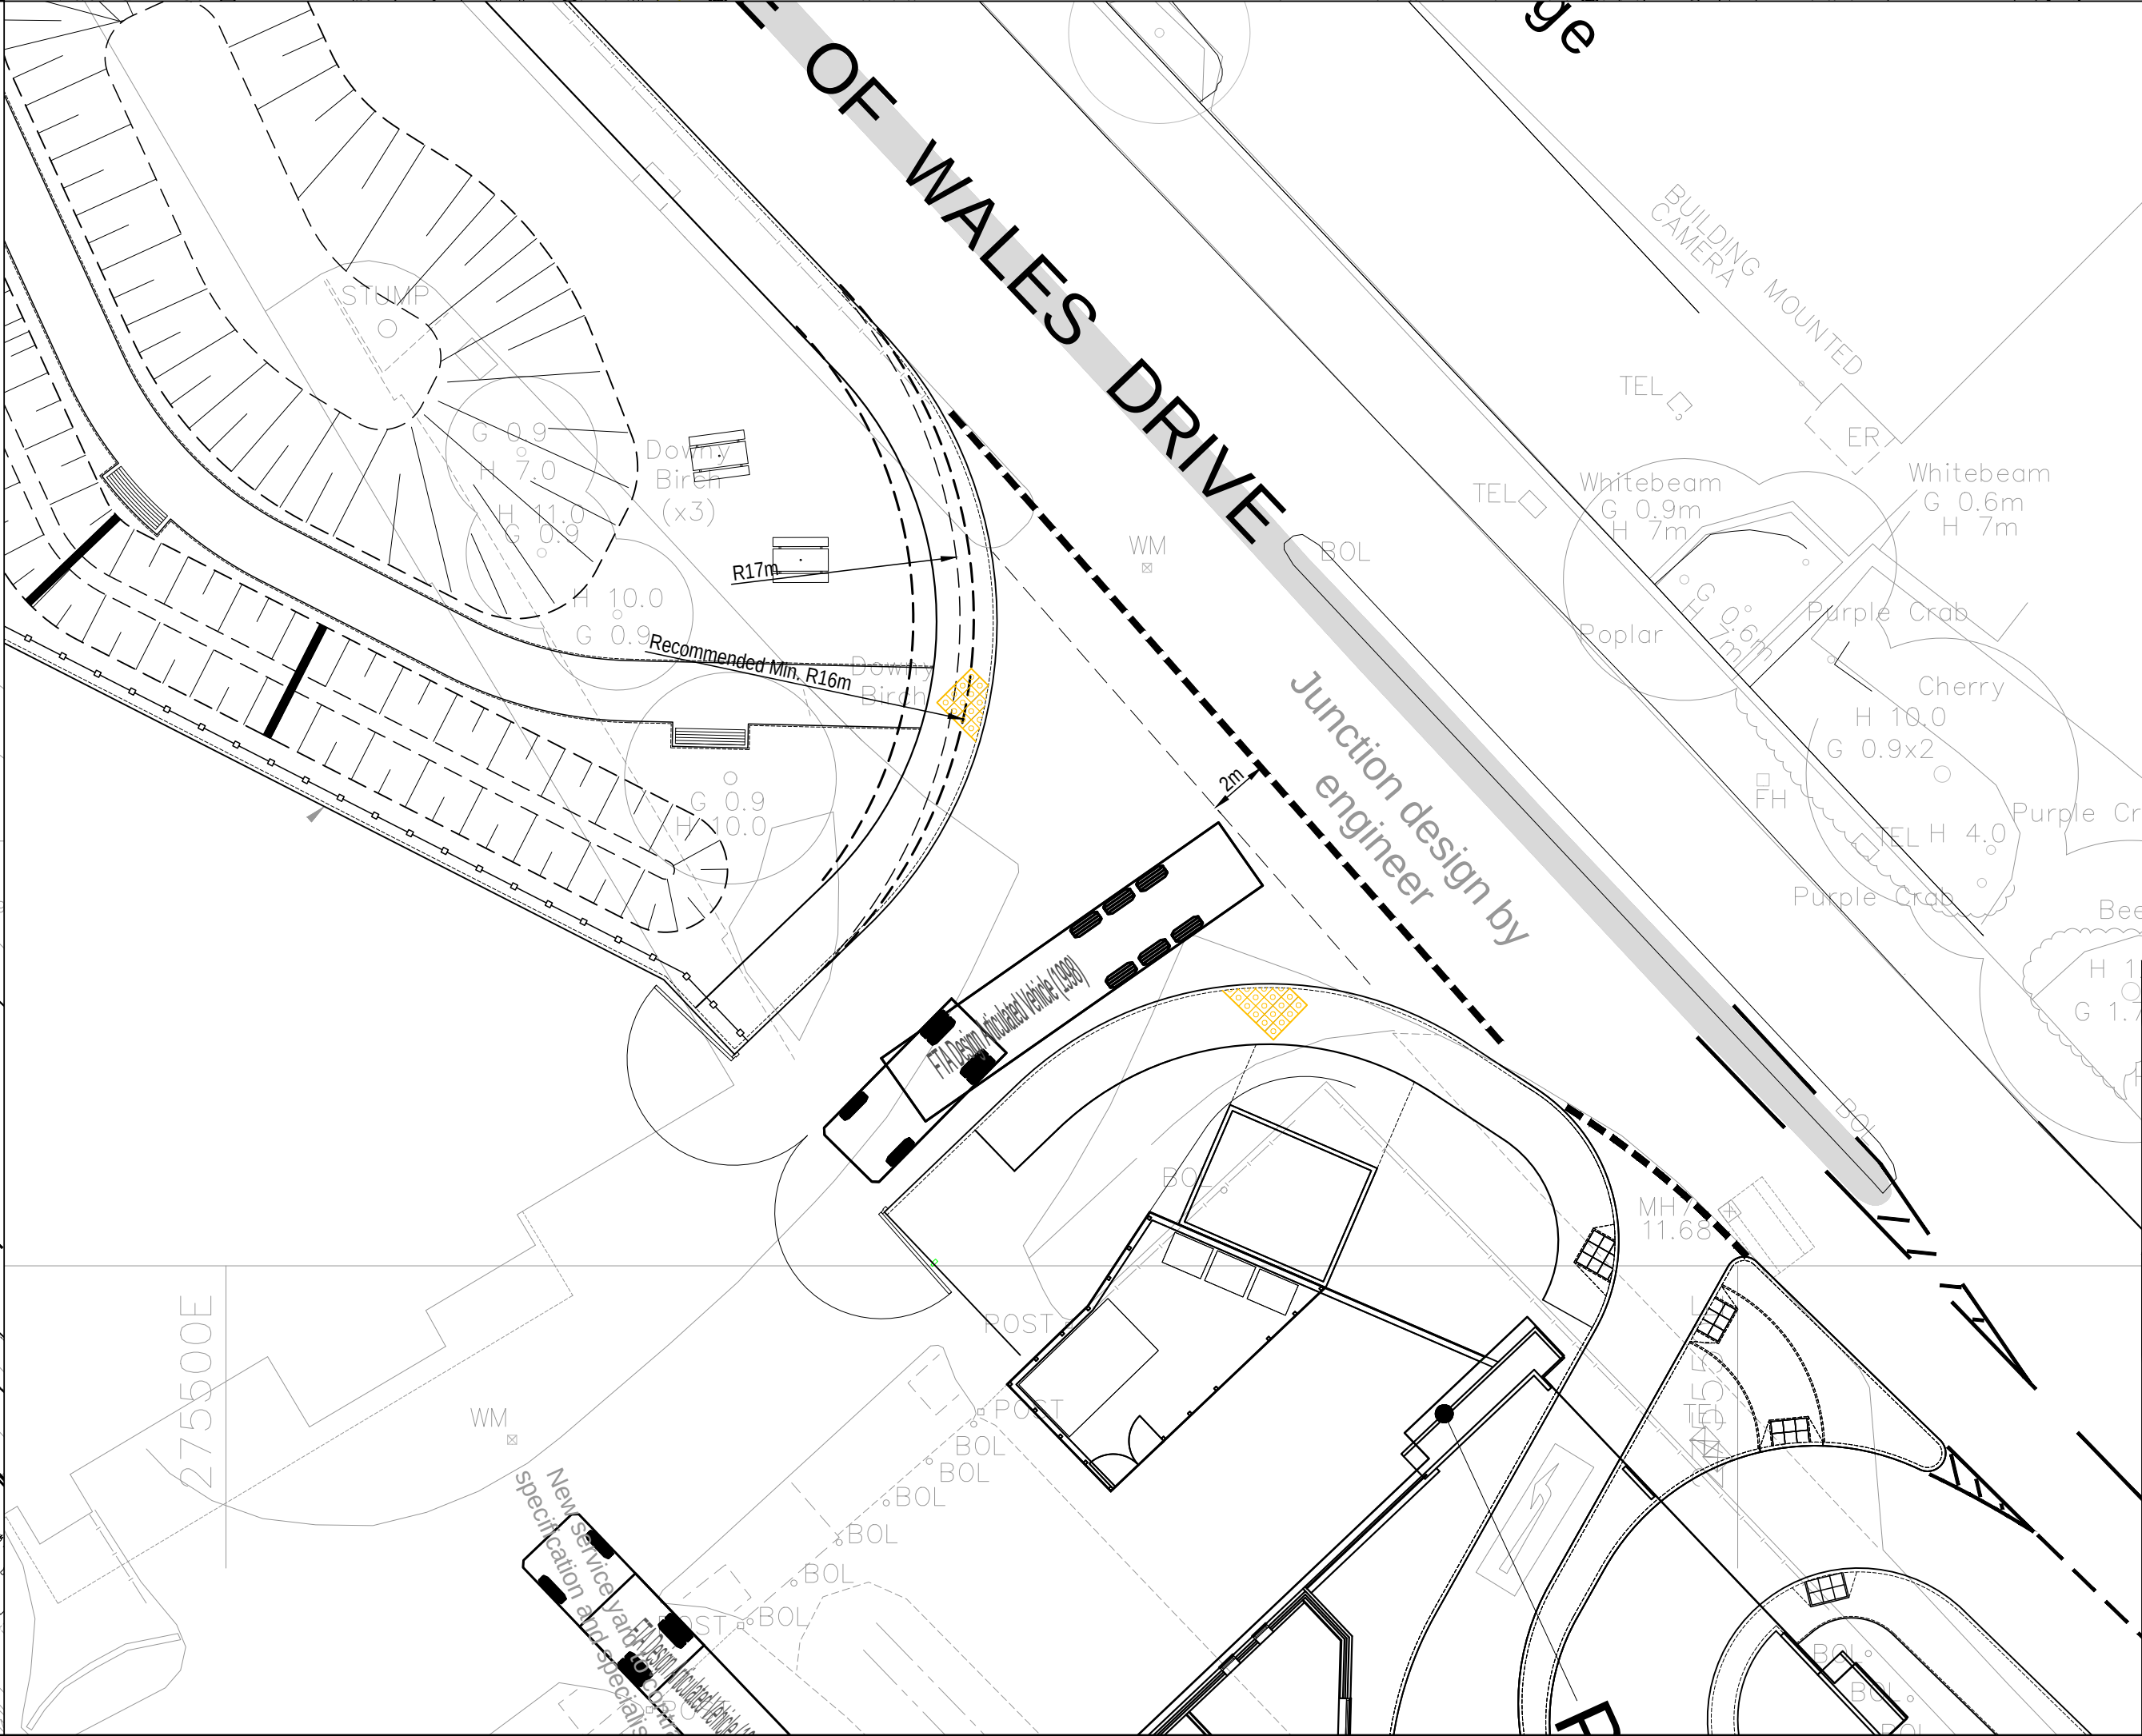
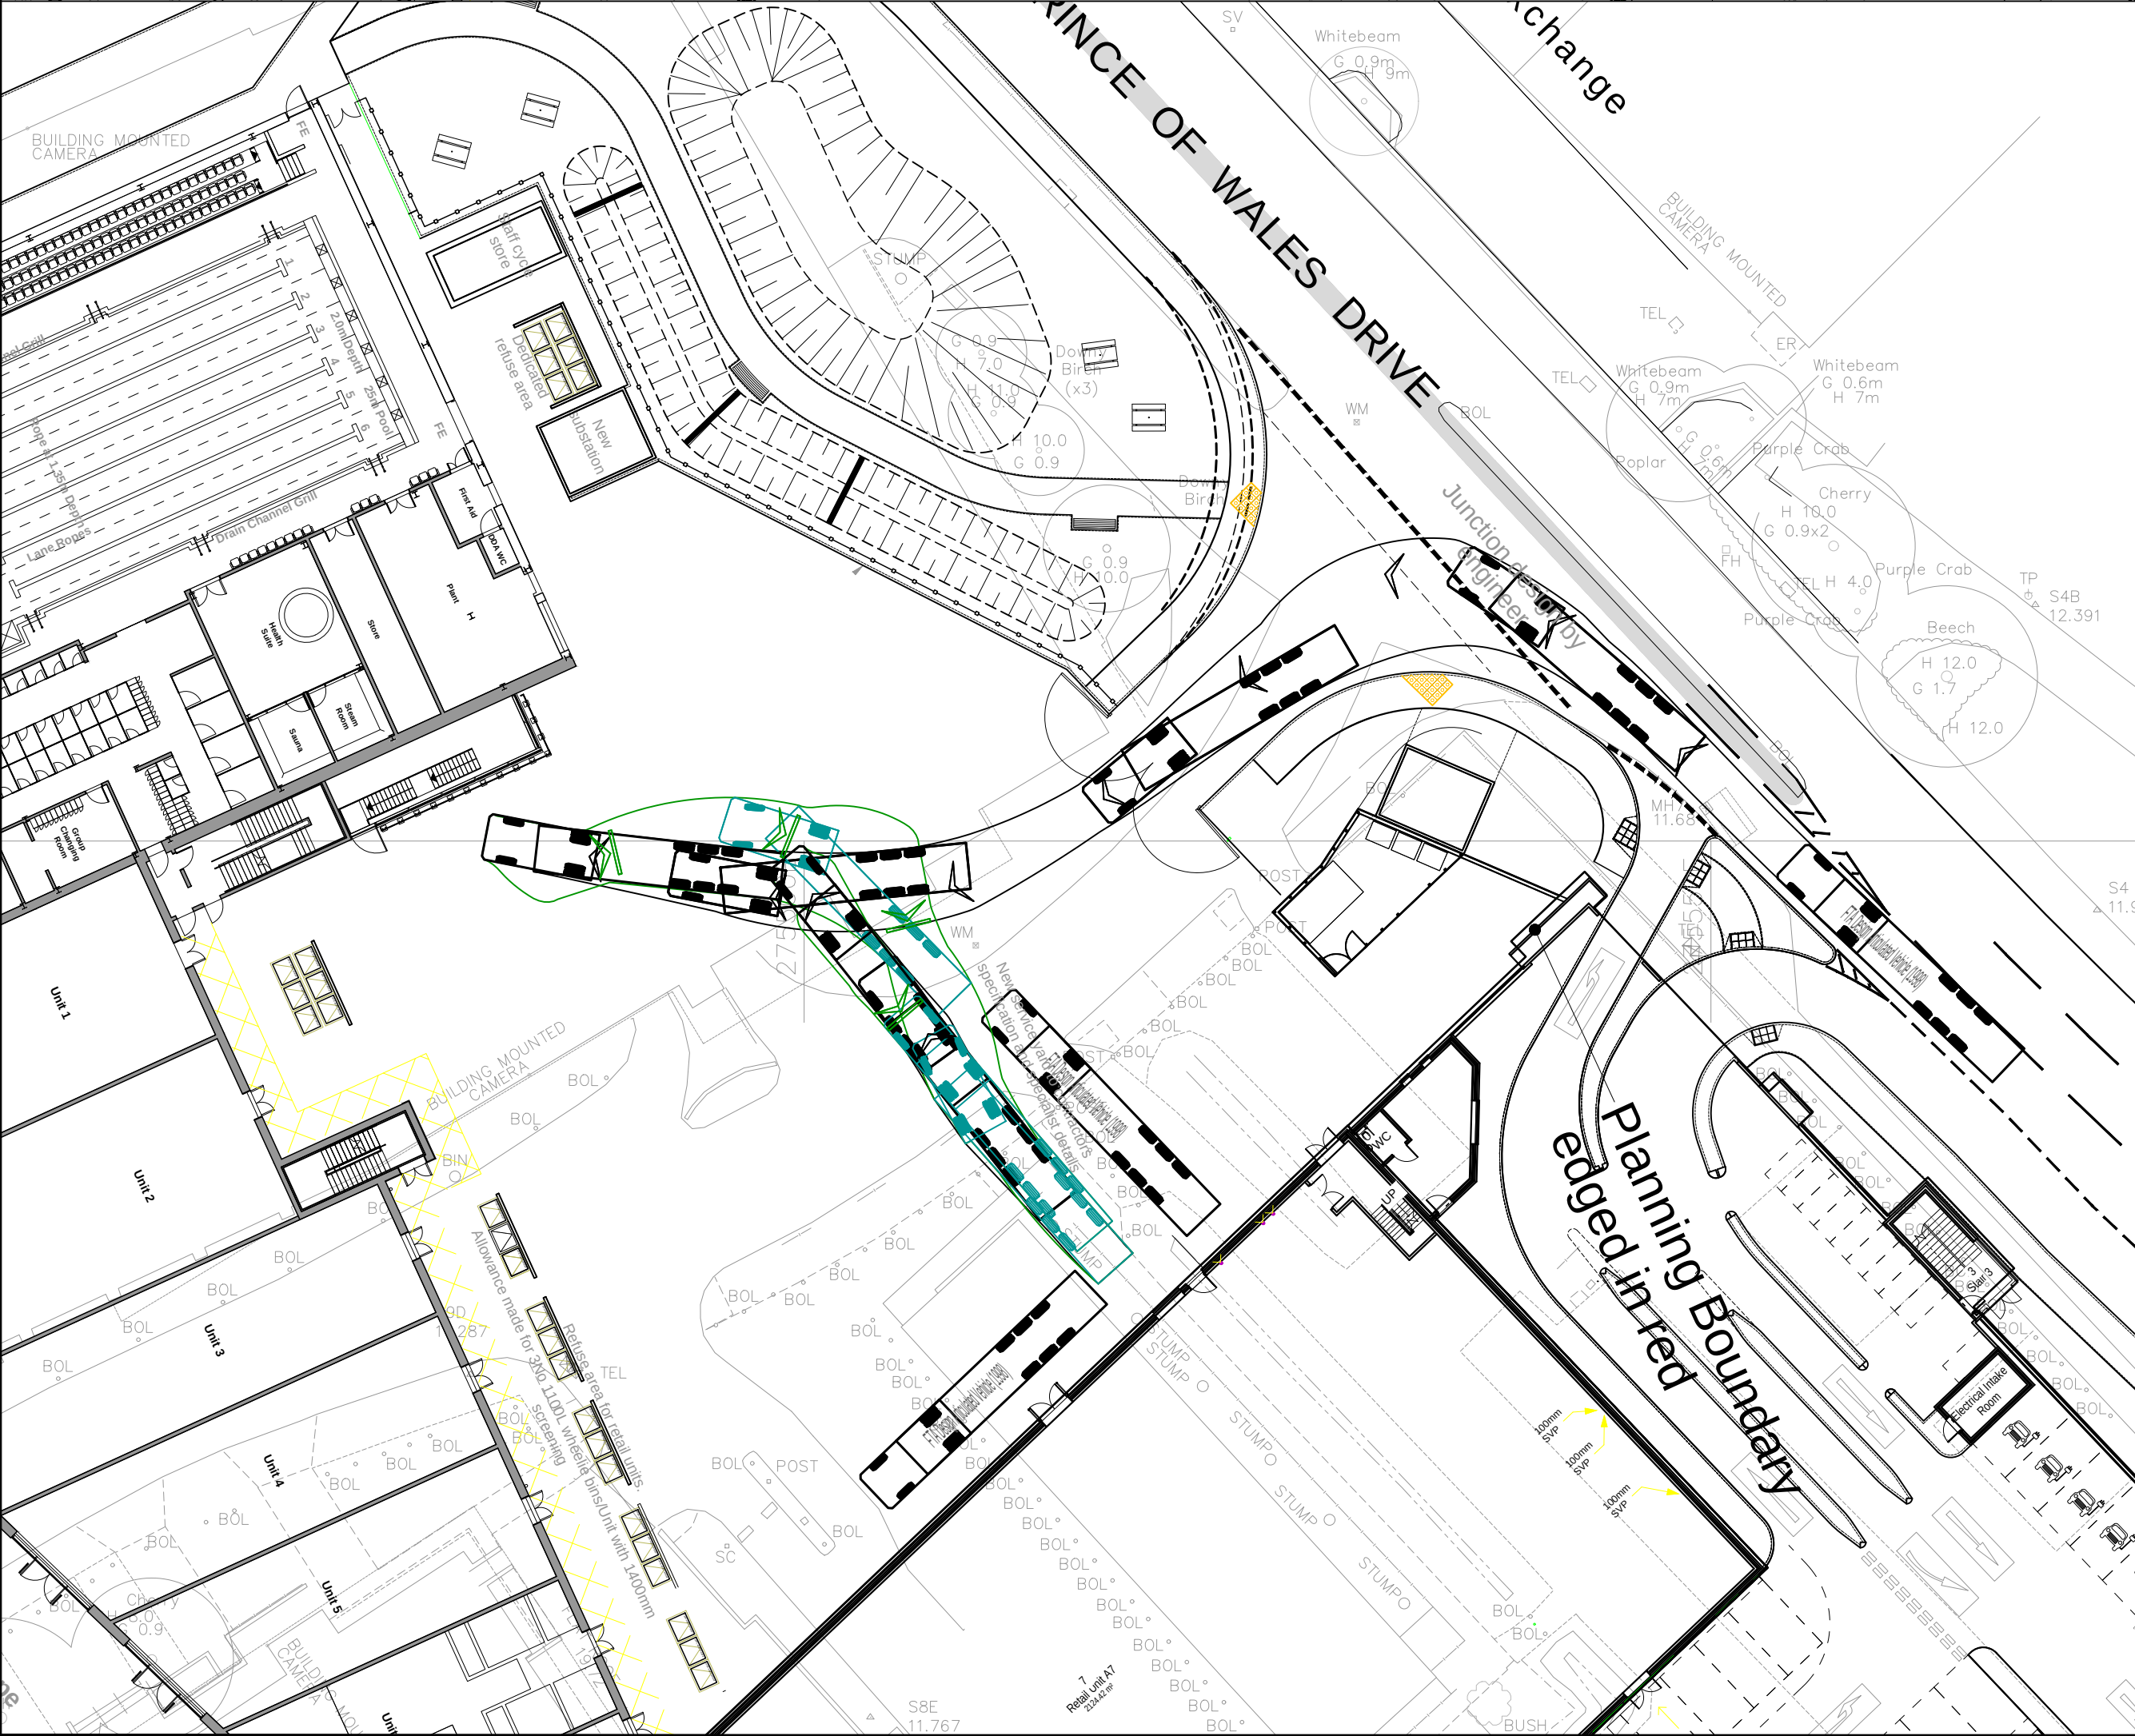
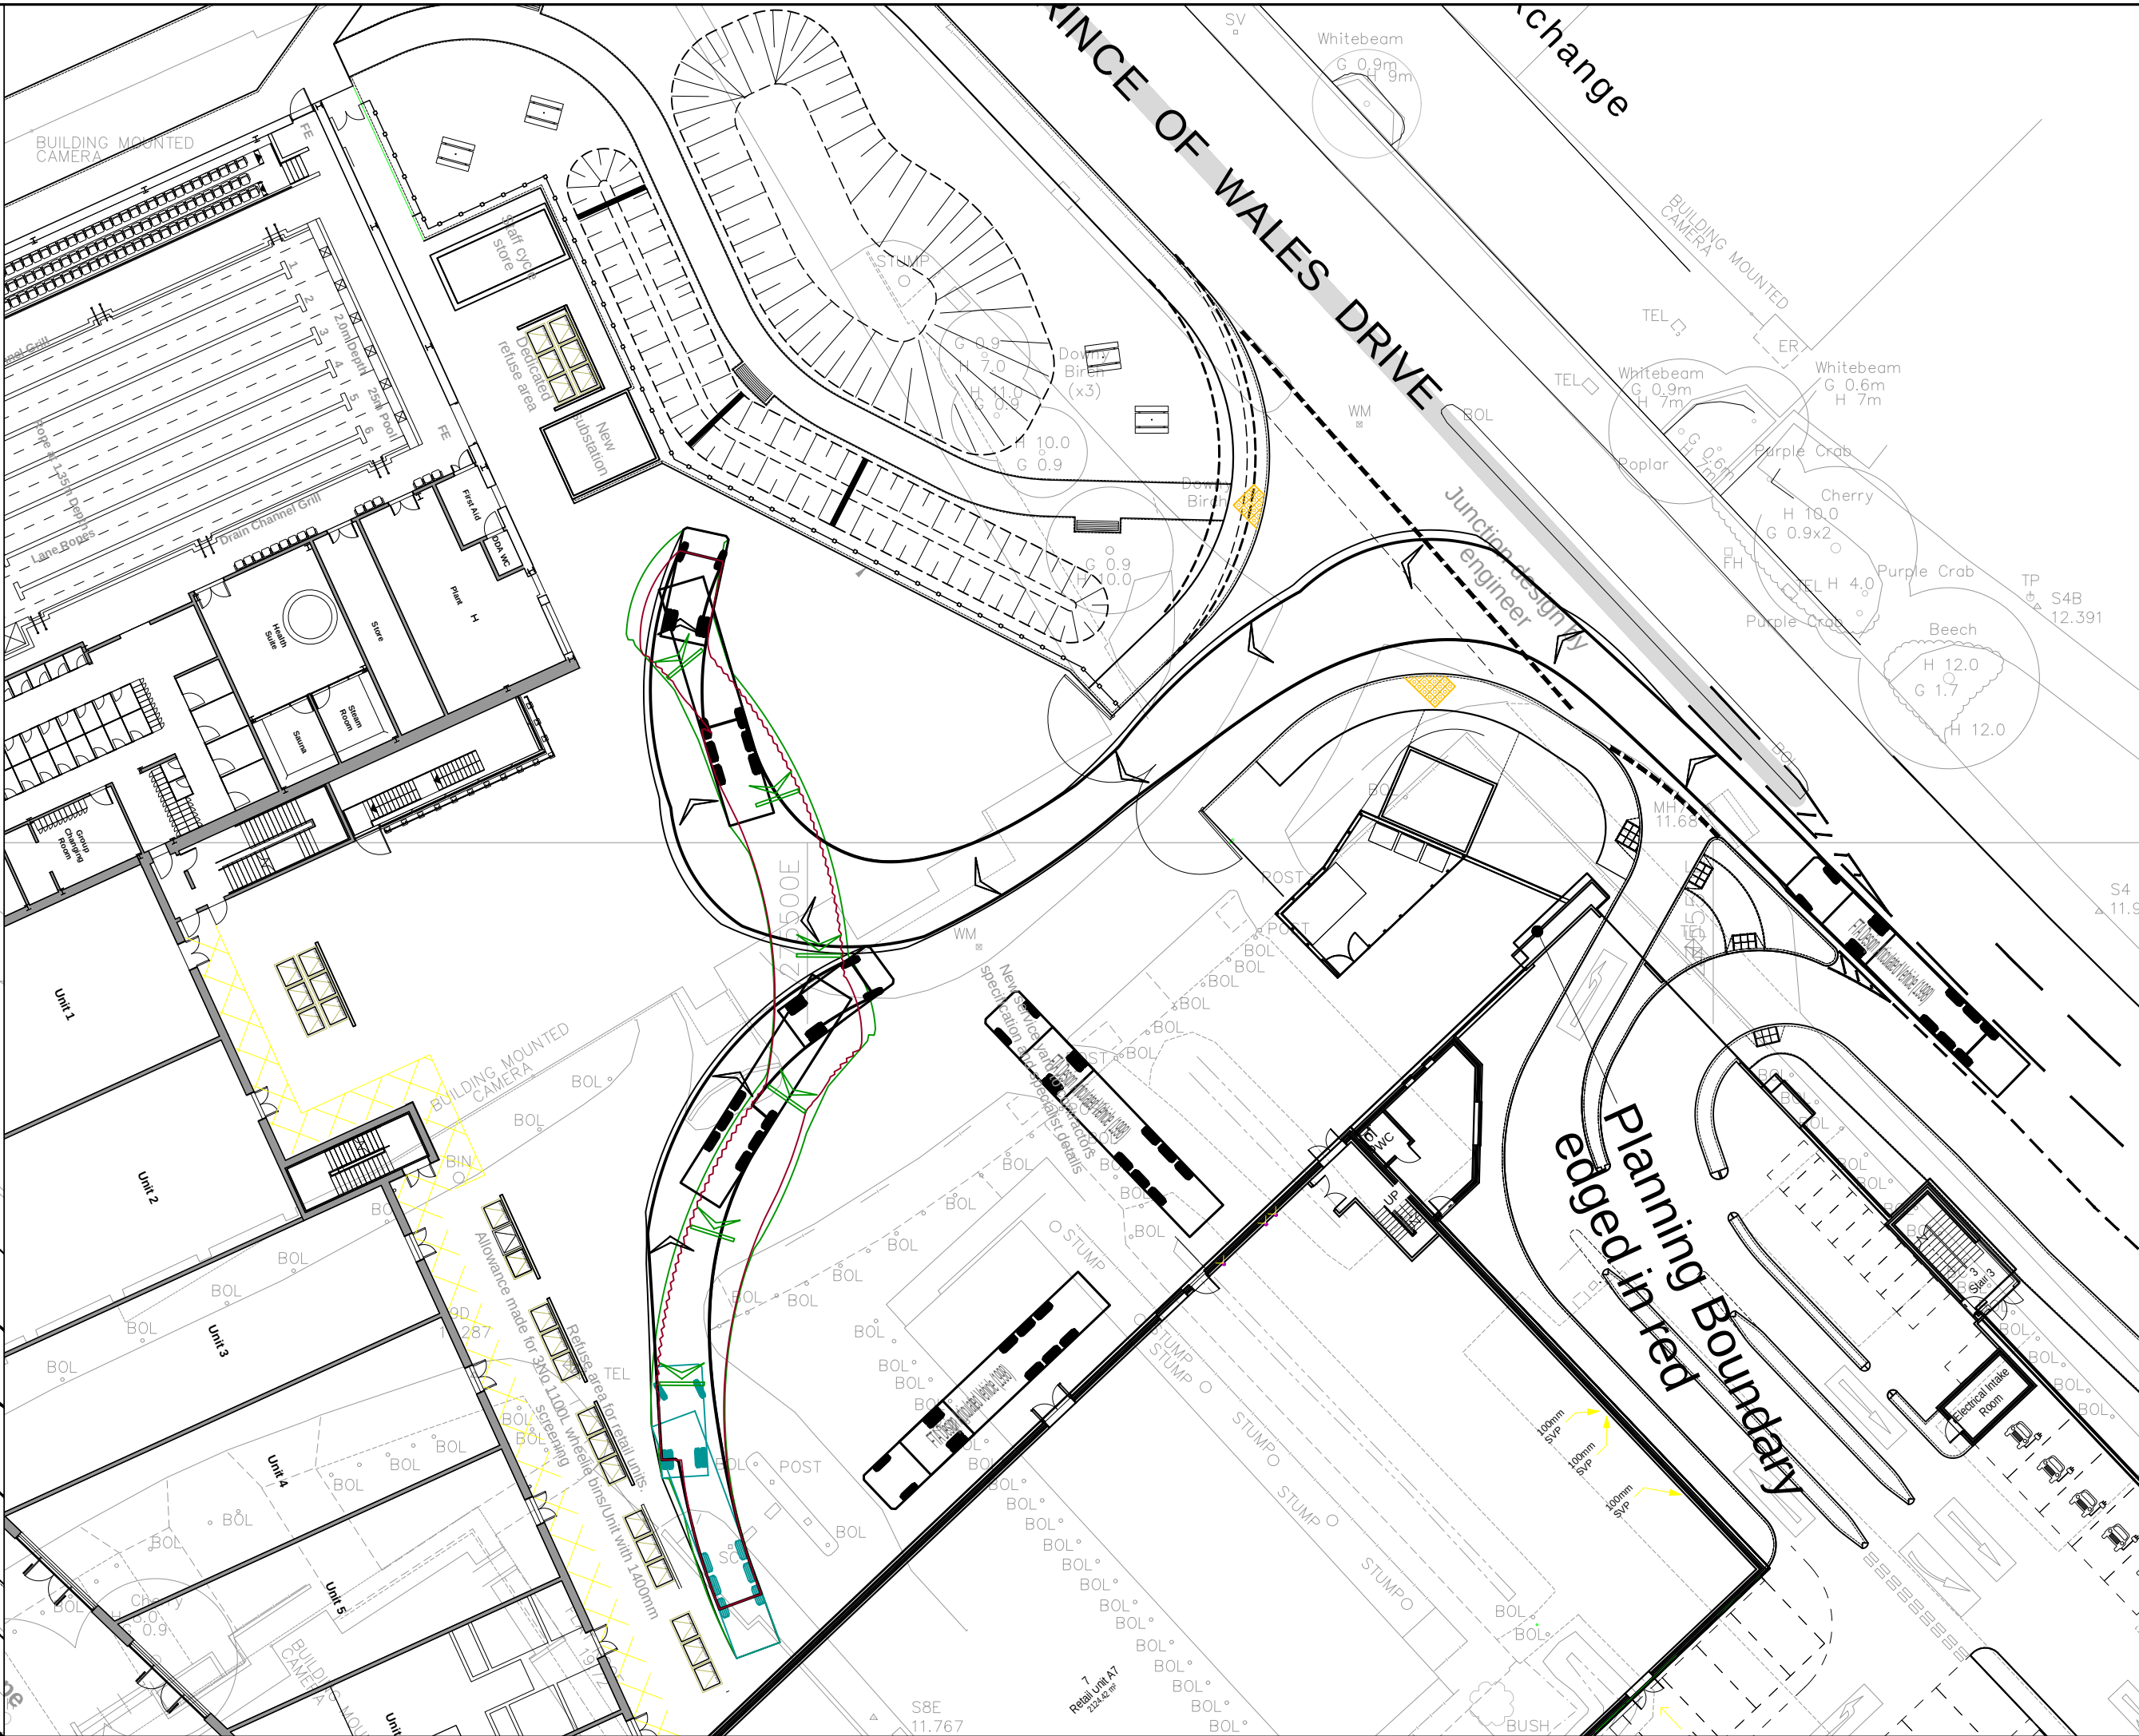


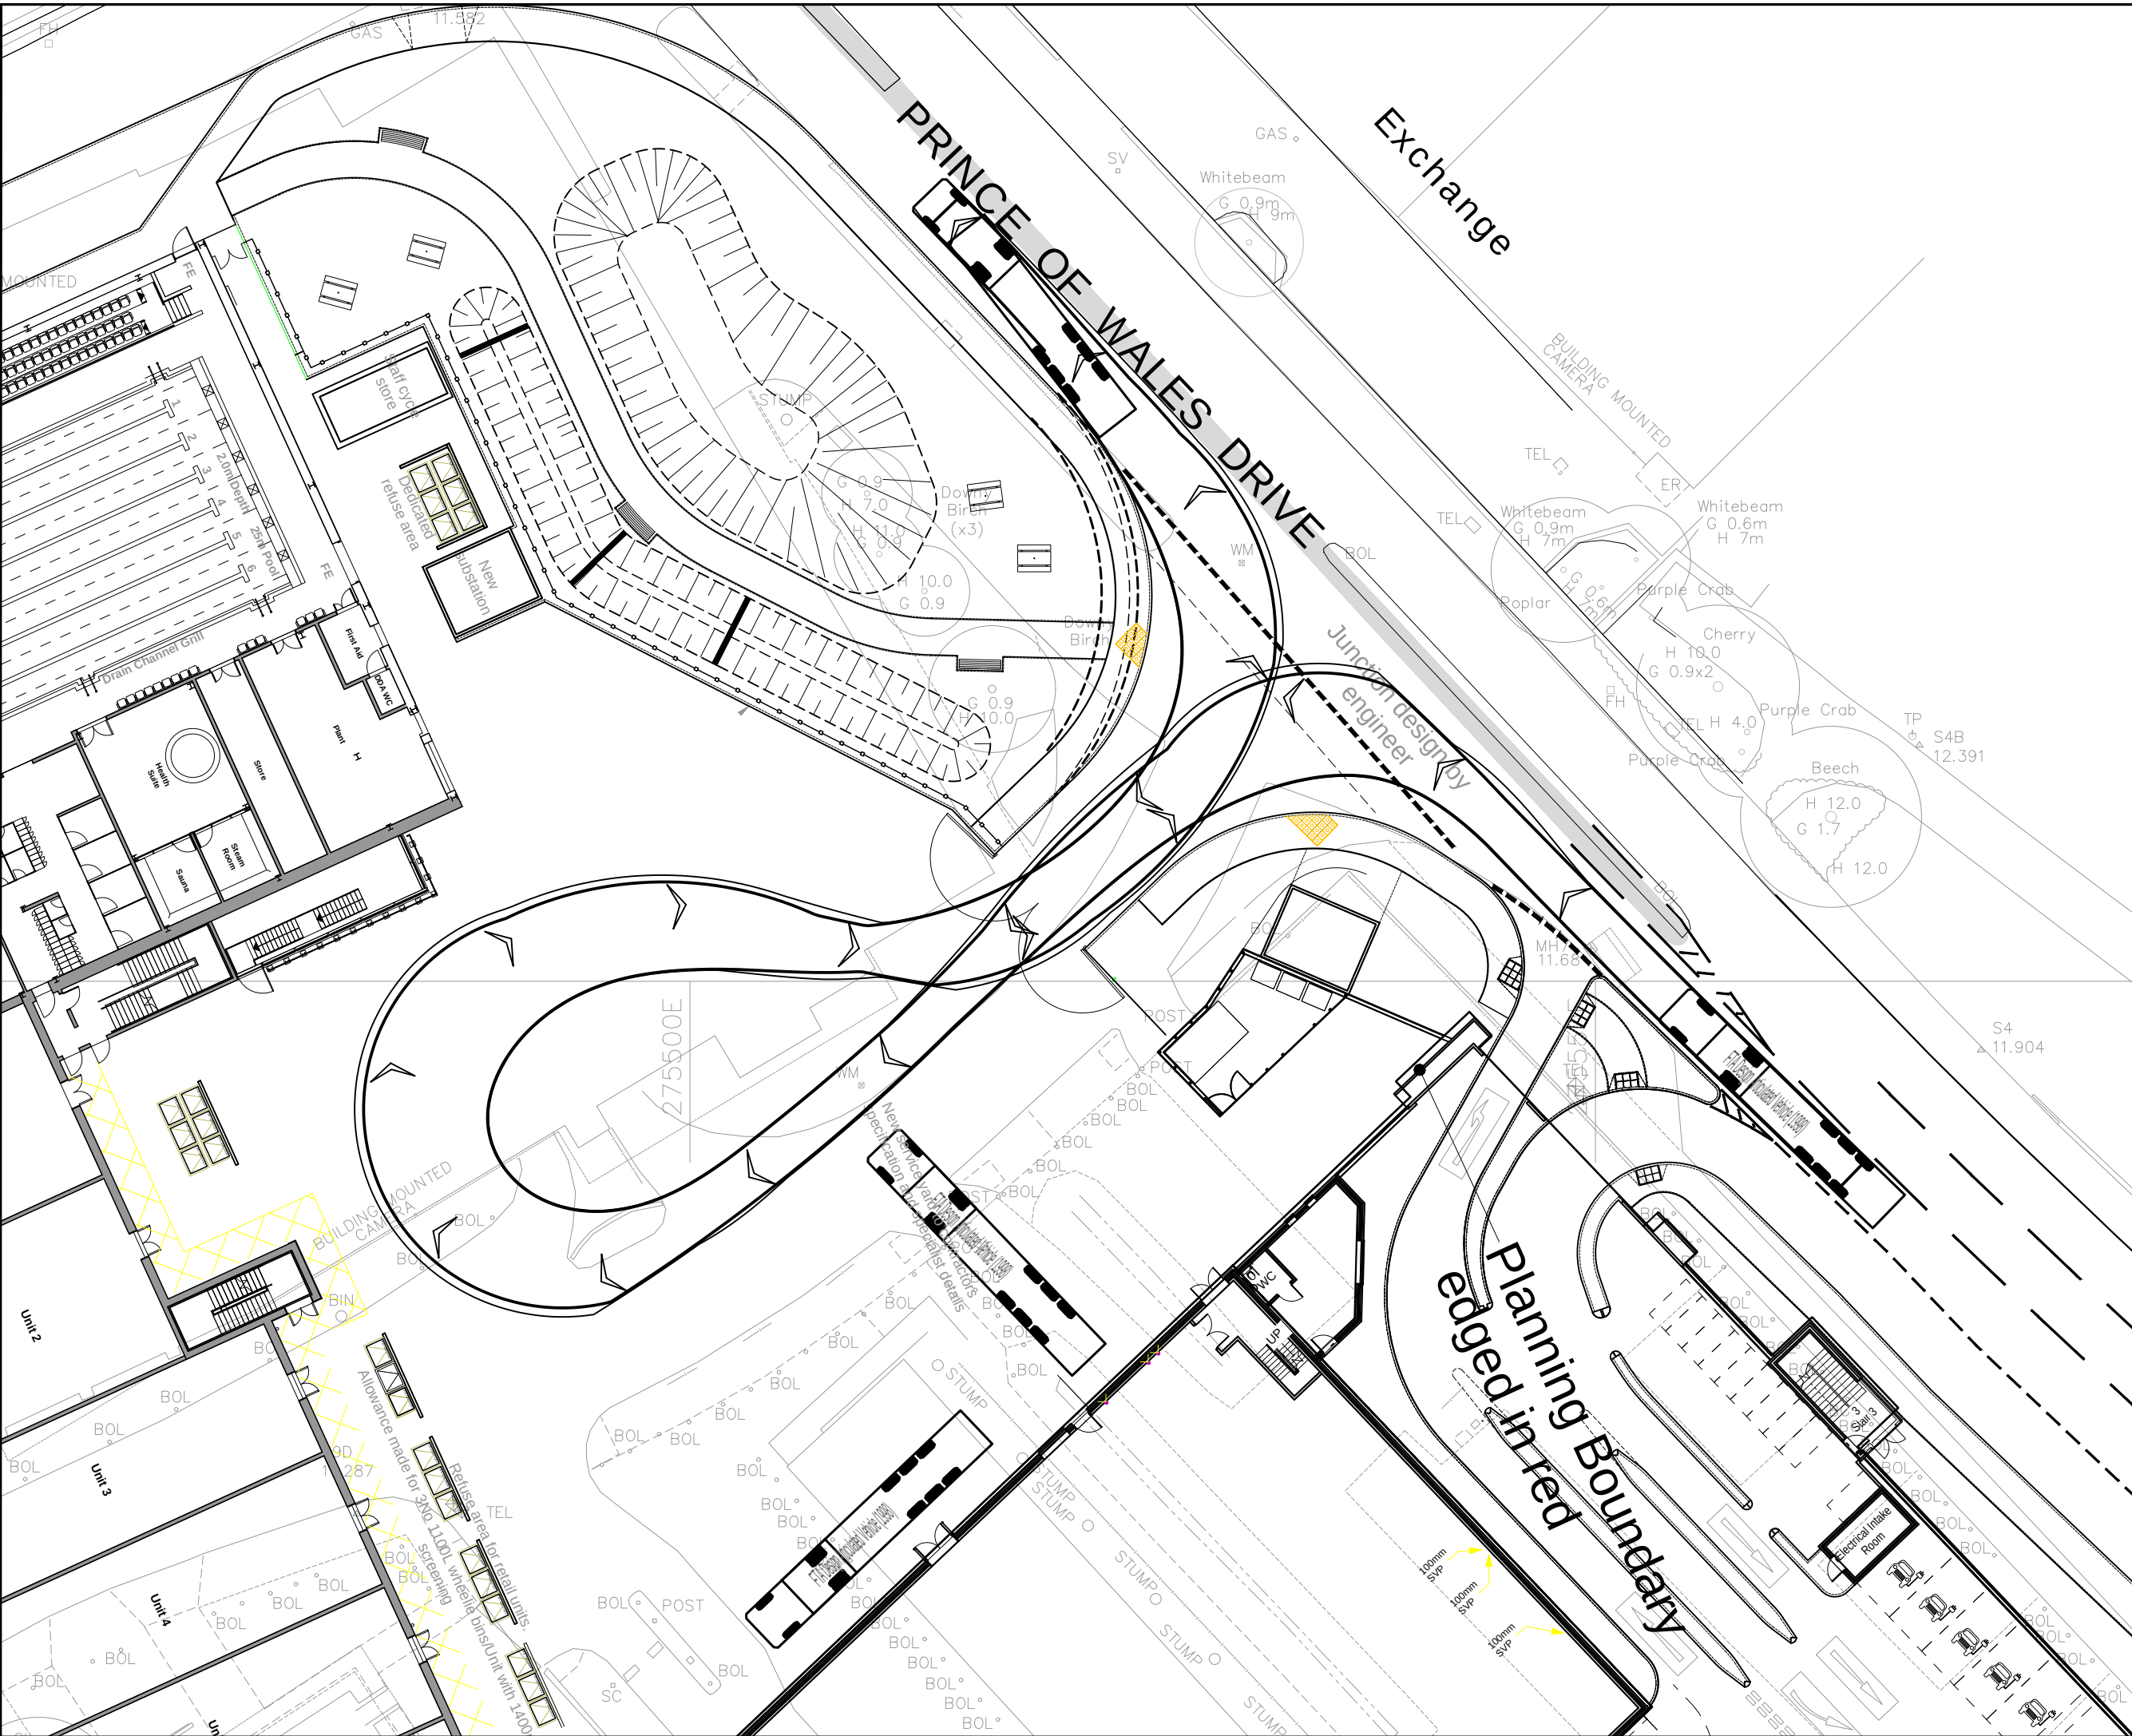

- DESIGN NOTES:
- This drawing is to be read in conjunction with all other RVW Consulting Ltd. project drawings and specifications.
 - All levels are in metres above ordnance datum based on the topographical survey drawing supplied by the Client.
 - All existing drainage levels and outfall points shall be surveyed and verified by the contractor prior to the commencement of the works. Any discrepancies shall be reported to the Engineer immediately.

FTA Design Articulated Vehicle (1998)

FTA Design Articulated Vehicle (1998)
Overall Length 16.480m
Overall Width 2.550m
Overall Body Height 3.870m
Min Body Ground Clearance 0.255m
Max Track Width 2.470m
Lock to lock time 3.00s
Kerb to Kerb Turning Radius 6.550m

Rev.	Date.	Details.	By	Chk.

 **RVW**
CONSULTING

6 NEPTUNE COURT
VANGUARD WAY
OCEAN PARK
CARDIFF CF24 5PJ

T. 029 20461000
F. 029 20460799
www.rvwconsulting.co.uk

Project:
Neath Town Centre, Phase 2

Title:
Service Yard Swept Path

Drawn: DRW	Checked: ABP	Scale(s) at A1: nts
Date: 19.09.18	RVW Job N°: C6926	Revision: P2
Drawing Status: PRELIMINARY	Suitability: S0	

Drawing N°:
6926-RVW-ZZ-ZZ-DR-C-3001