
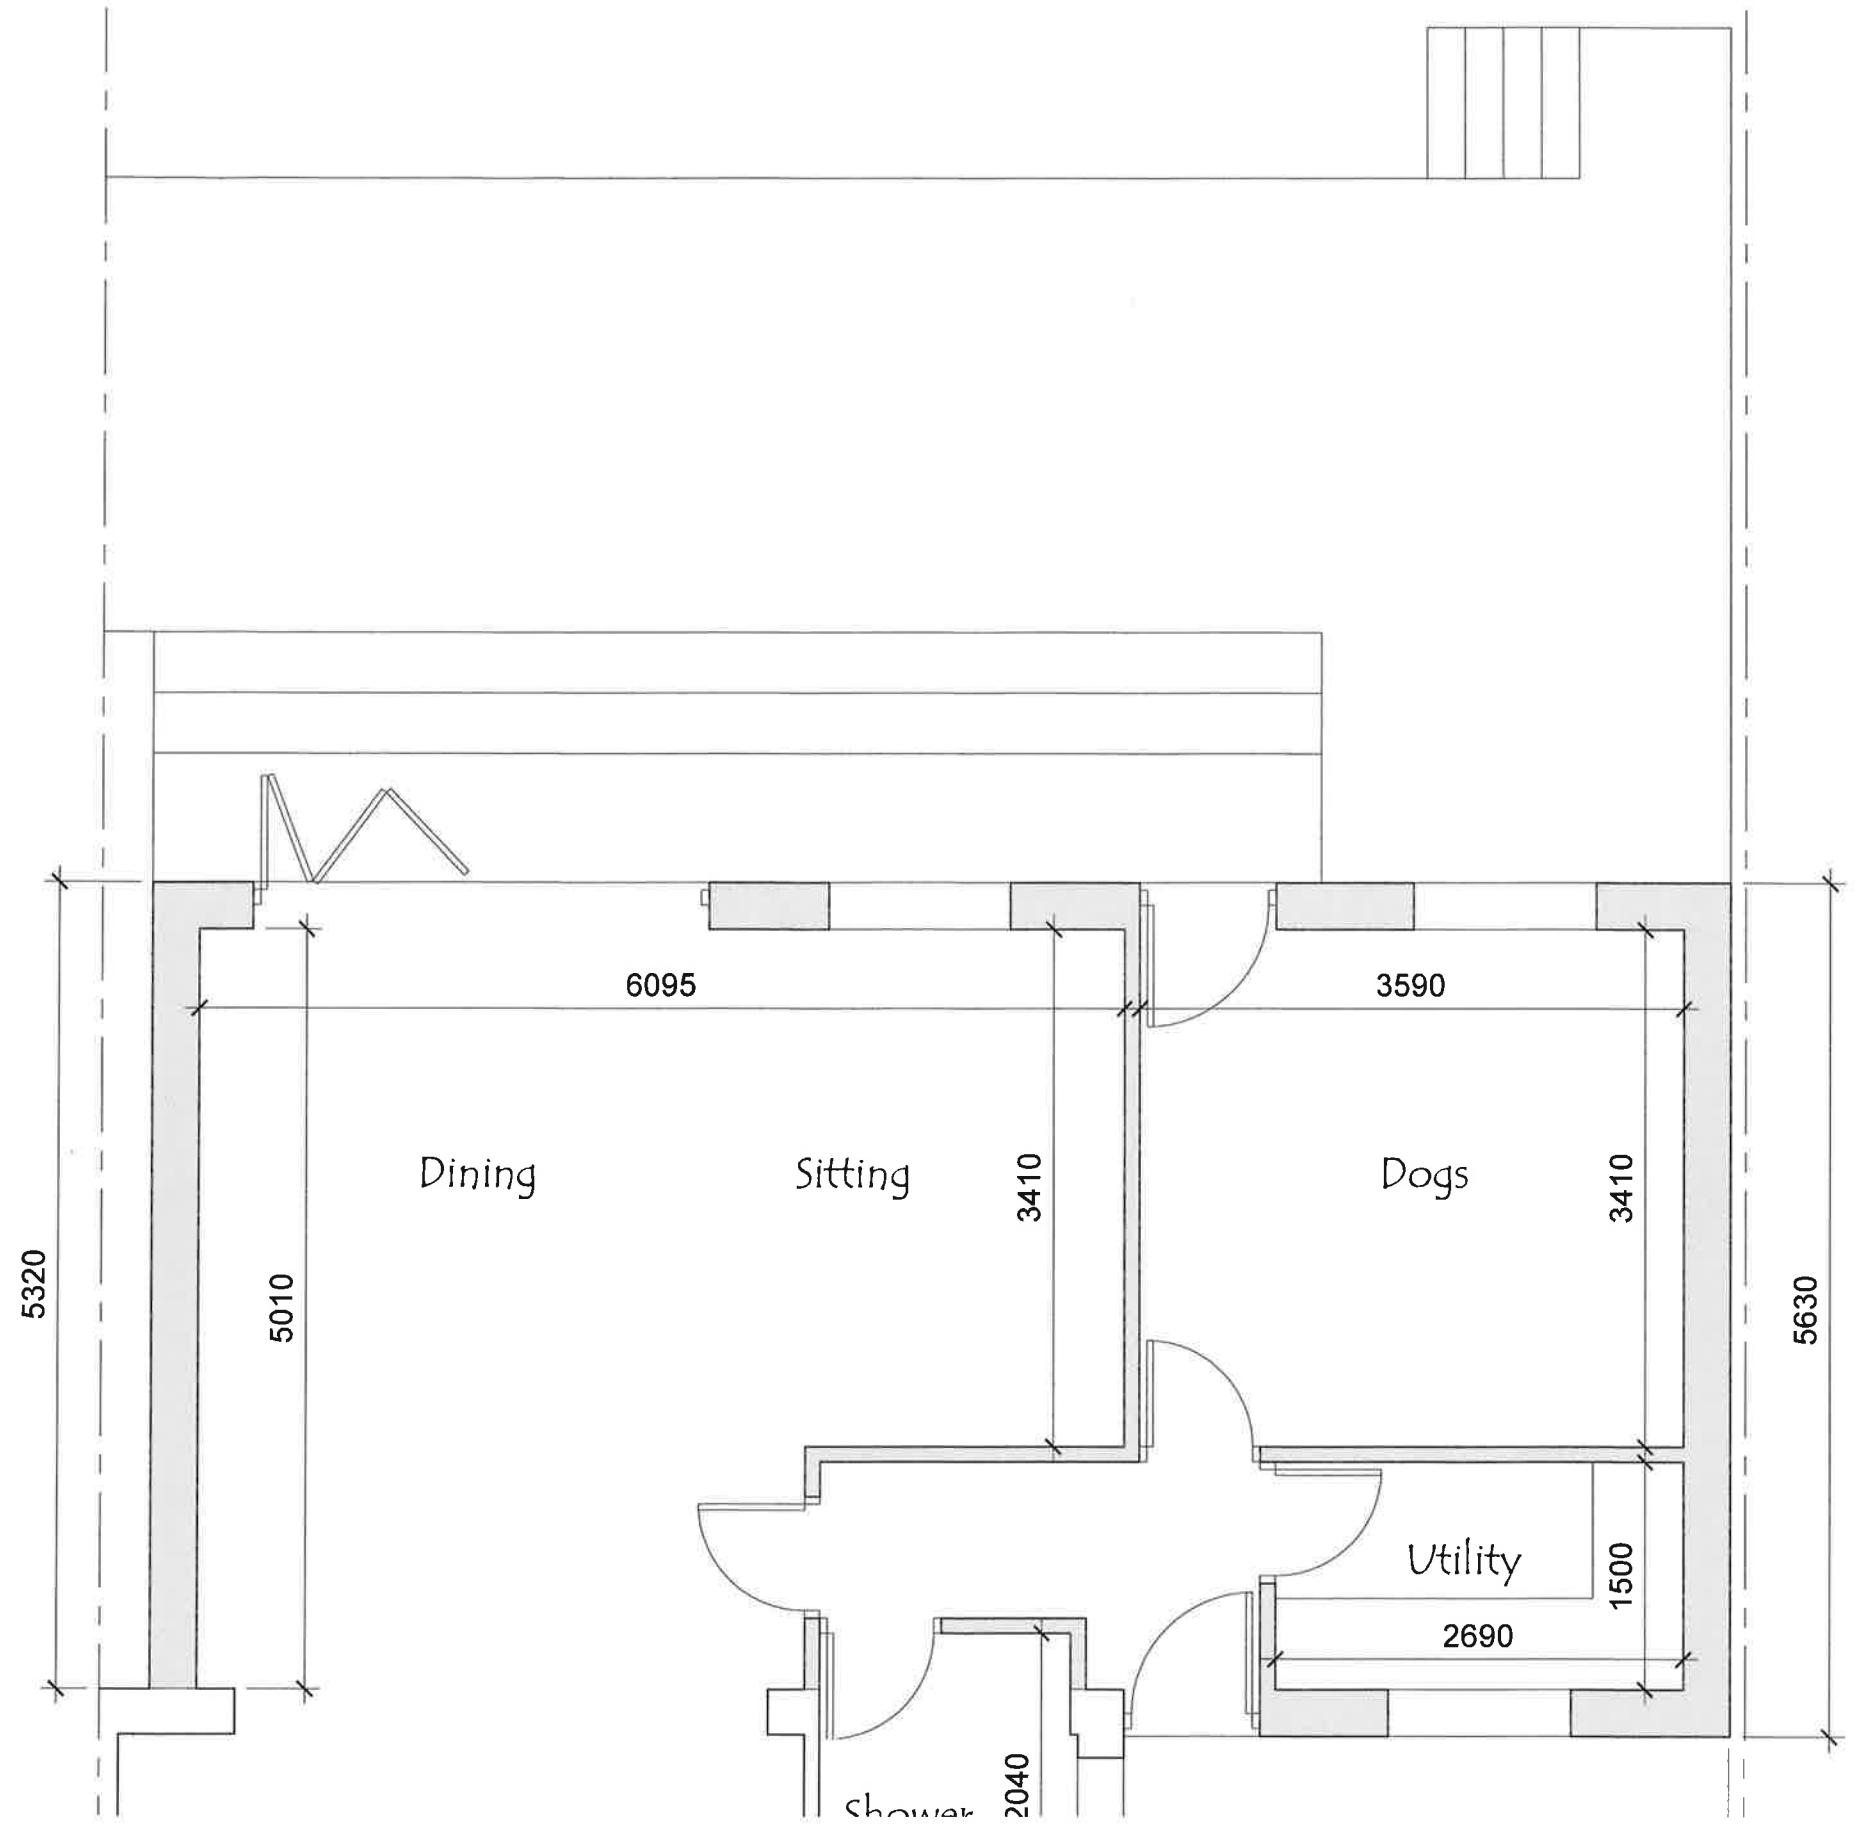


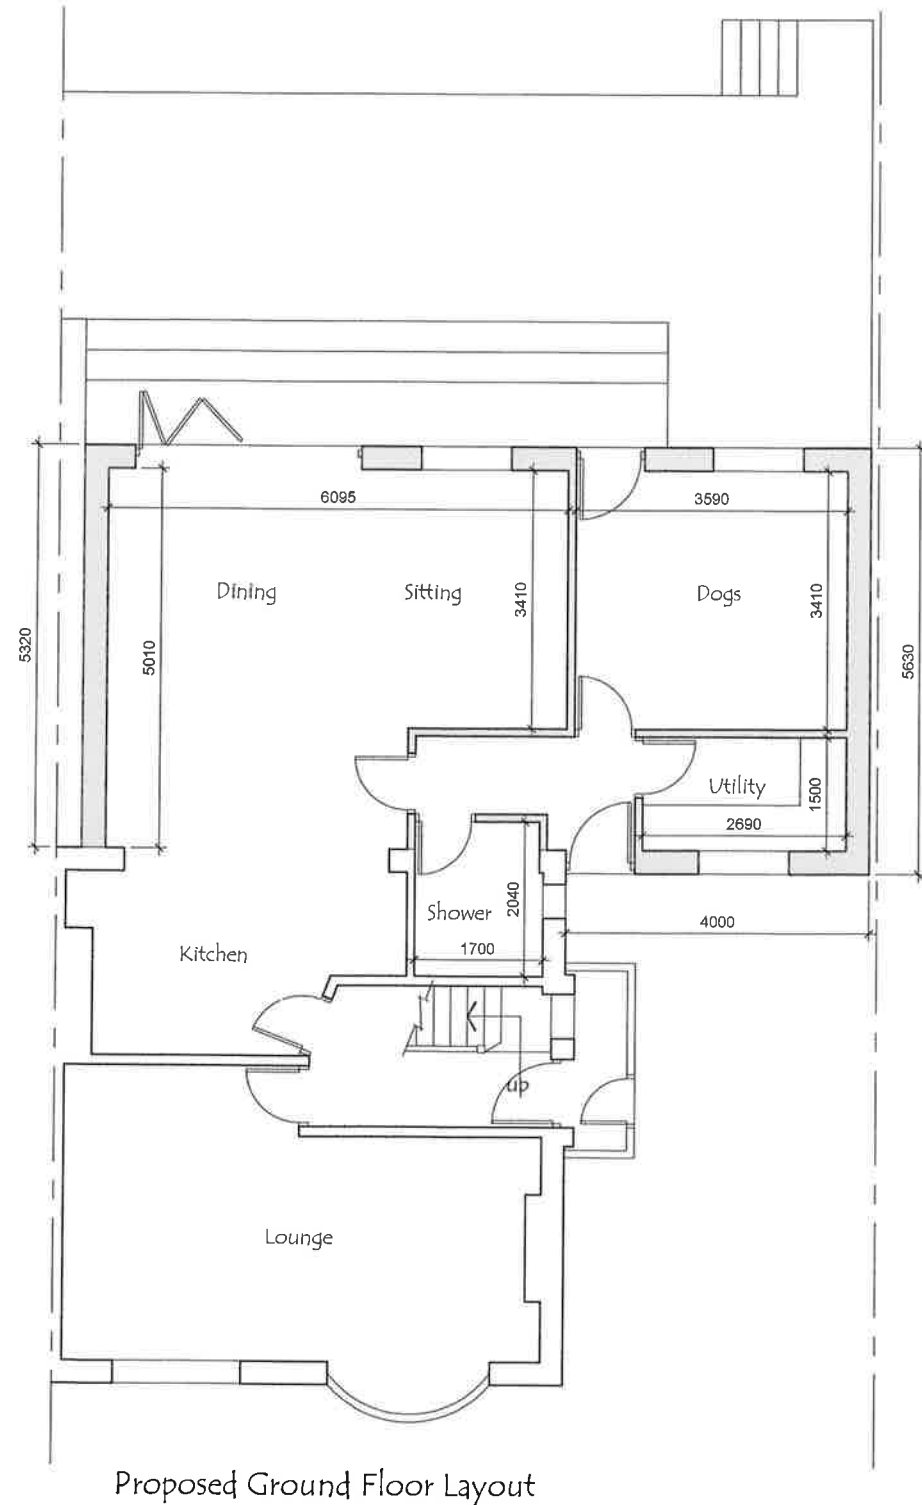

Proposed Rear Extension

Client	Mr. K. Thisby	Project	Proposed Single Storey Rear / Side Extension at : 21 Neath Road, Tonna, Neath.		
			Drawing No.		
			Scale		
			Date		
			Drawn		March '20
			Scales		1 : 100 & 1 : 50
		Drawing No.		2020 / 01 / 04	