


Superseded

1 : 100
GROUND FLOOR PLAN

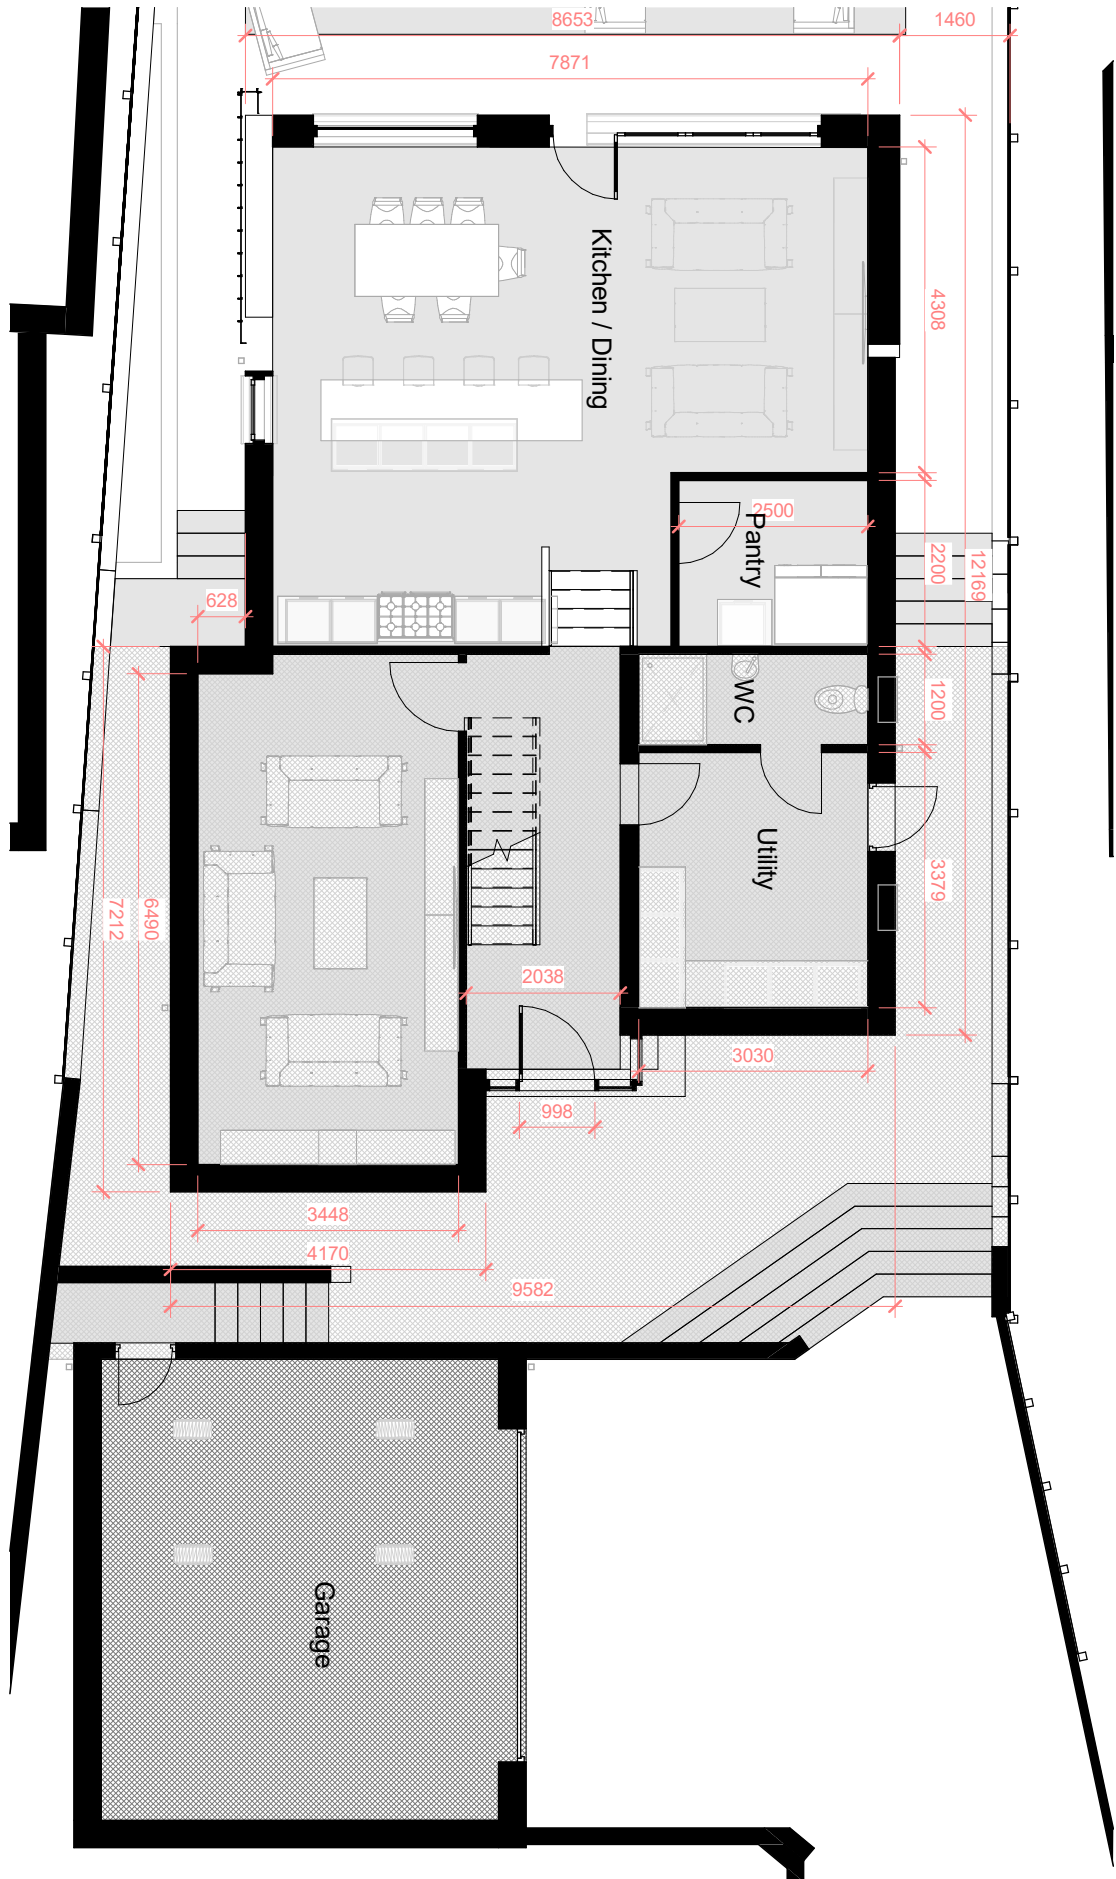

1 : 100
FIRST FLOOR PLAN

