


Superseded

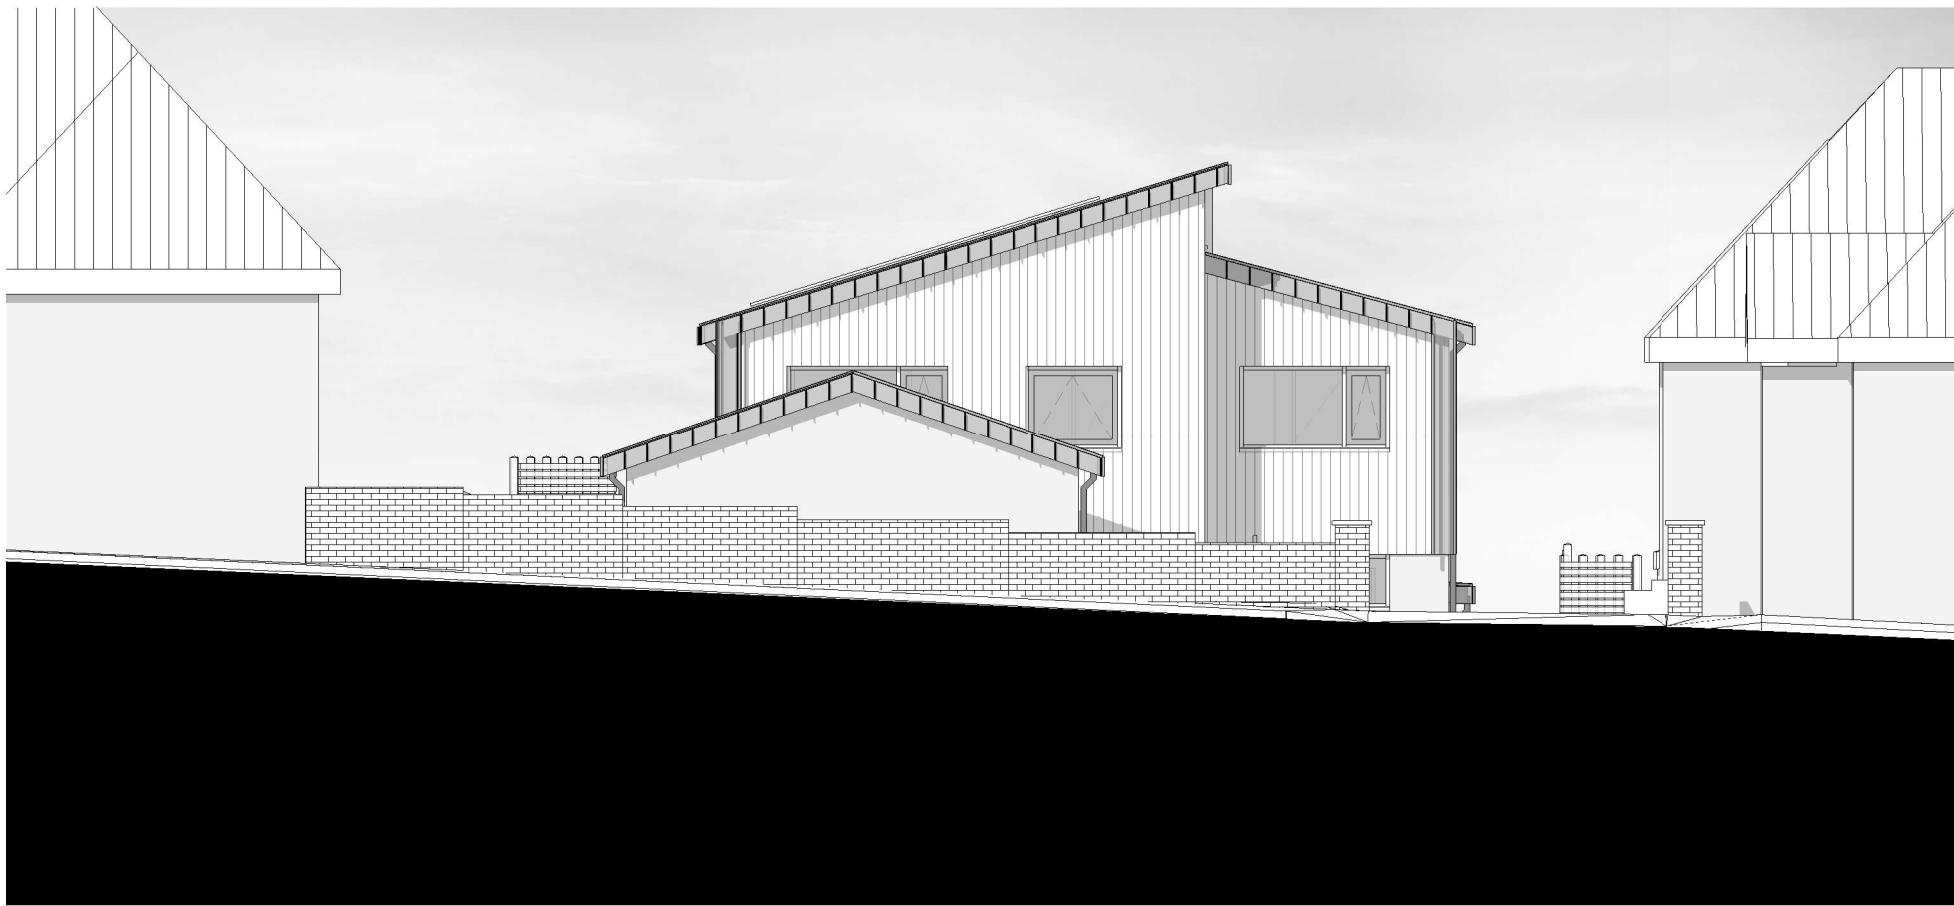

EAST ELEVATION (FROM ROAD)
1 : 100



WEST ELEVATION (GARAGE)
1 : 100