


Superseded

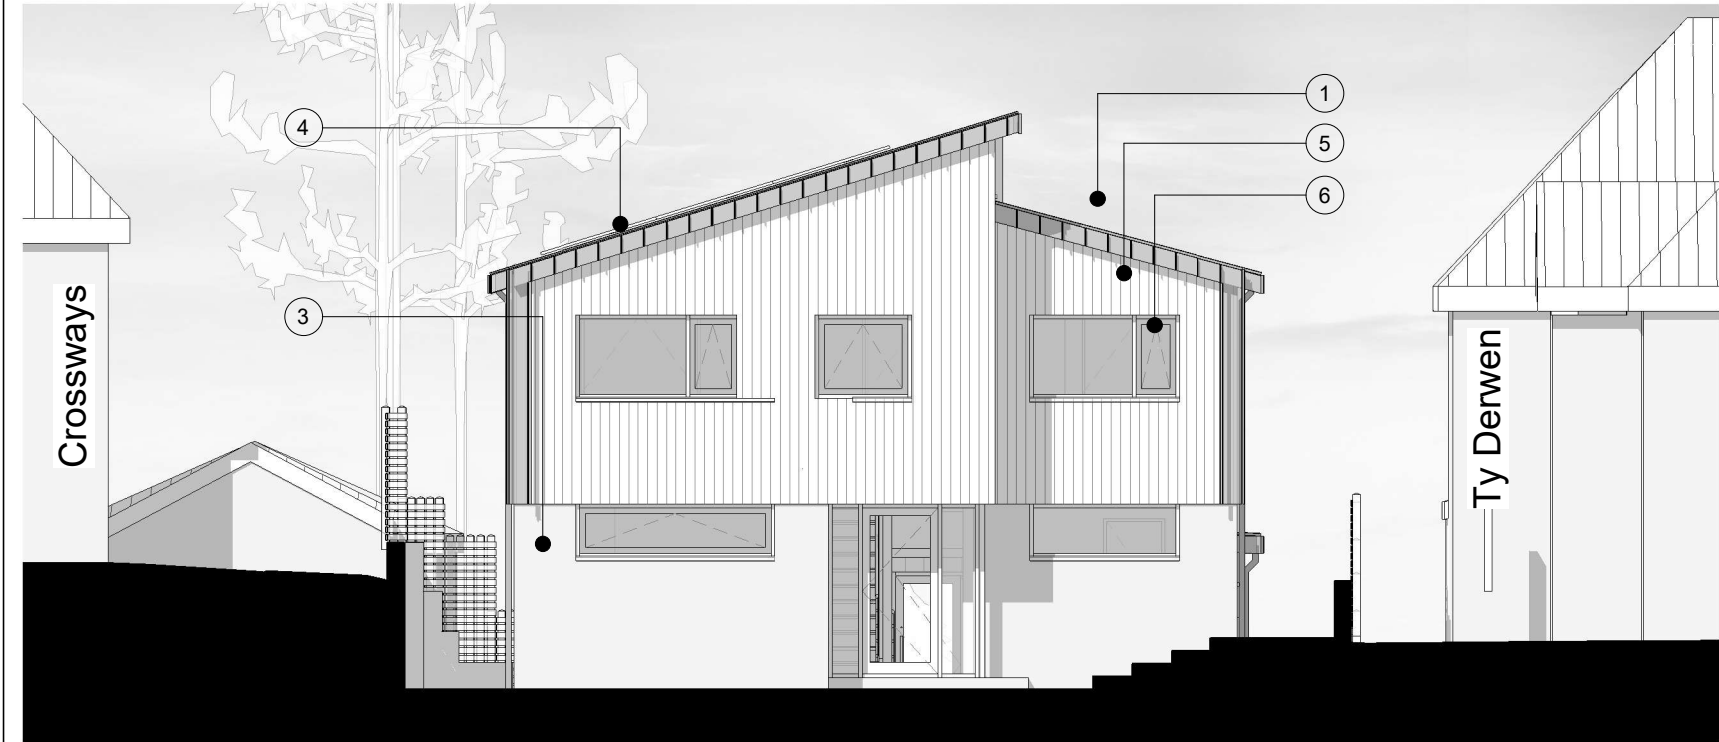

NORTH ELEVATION

1 : 100



EAST ELEVATION

1 : 100

- 1. Corus Colorcoat or similar standing seam metal - colour grey
- 2. Fascia, soffit, RWG's - colour grey to match roof
- 3. Cementitious render - tyrolean finish - colour TBA
- 4. Photovoltaic panels
- 5. External wall cladding Rockwool - Rockpane or similar TBA
- 6. Aluminium / PVC windows doors - colour TBA
- 7. Glazed balustrade
- 8. Timber fence
- 9. Face brickwork - Staffordshire Blue
- 10. External paved area -block pave, tegular sett patern - colour TBA