


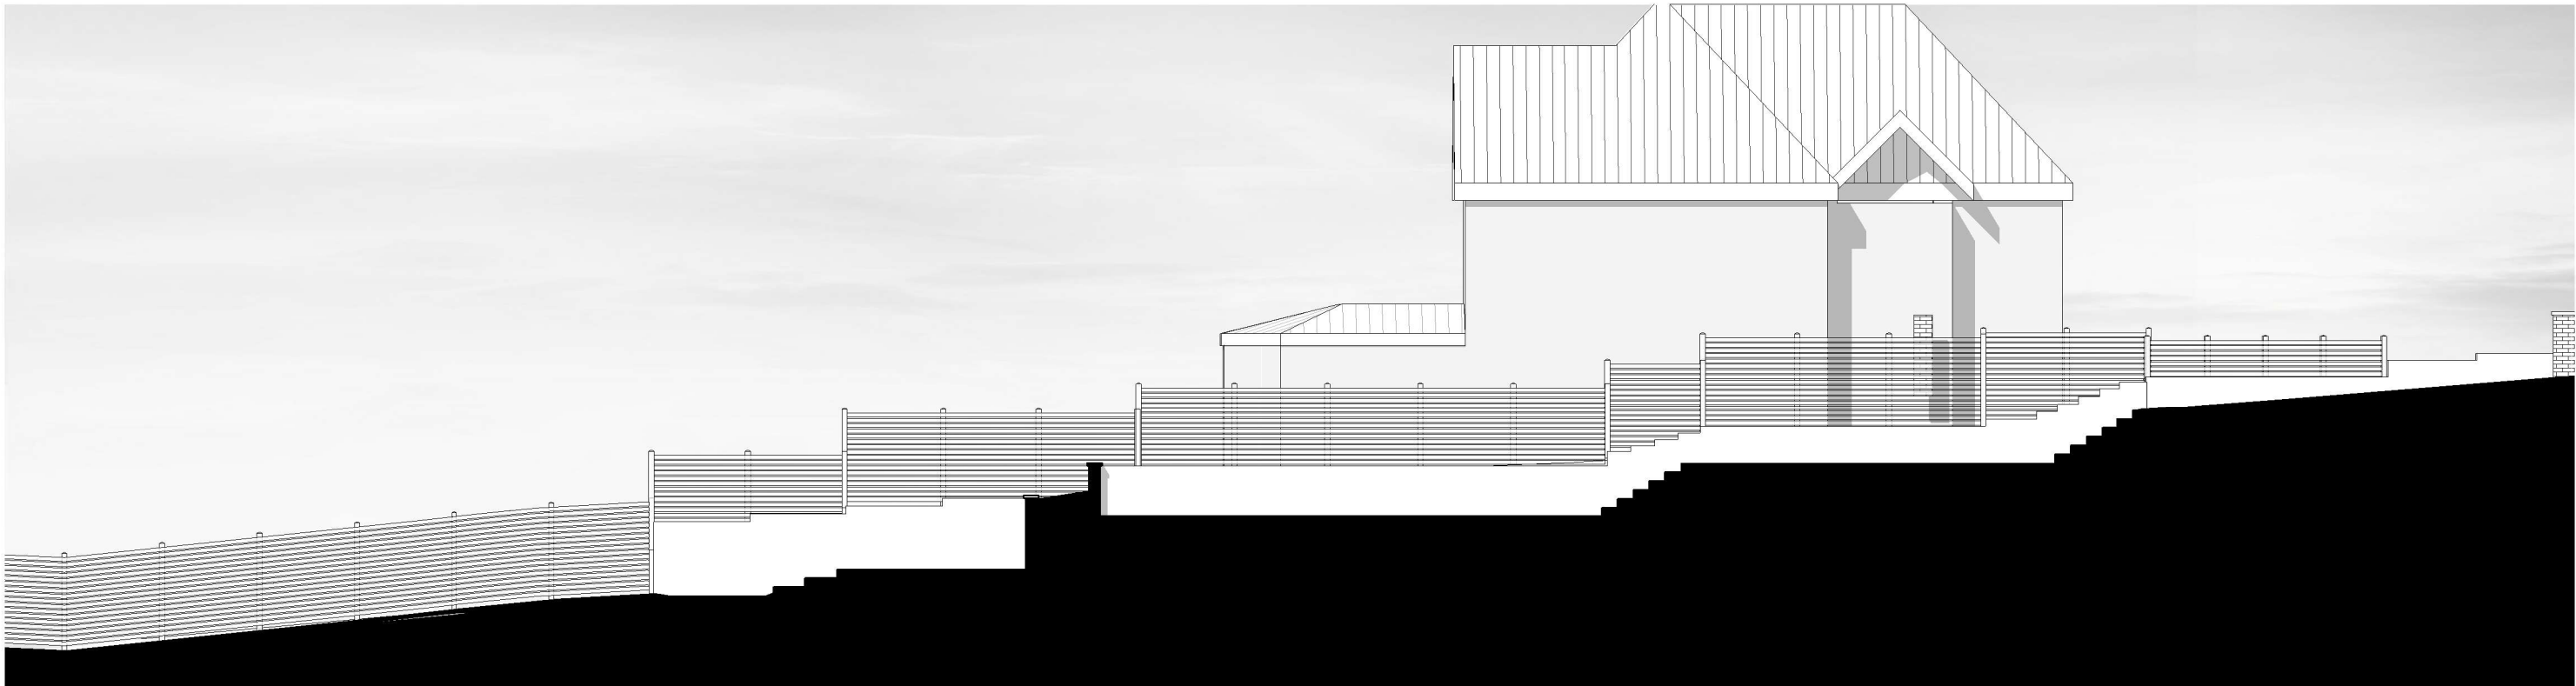

NORTH BOUNDARY ELEVATION

1 : 125



SOUTH BOUNDARY ELEVATION

1 : 125