



© copyright
All dimensions must be checked on site and not
scaled from this drawing

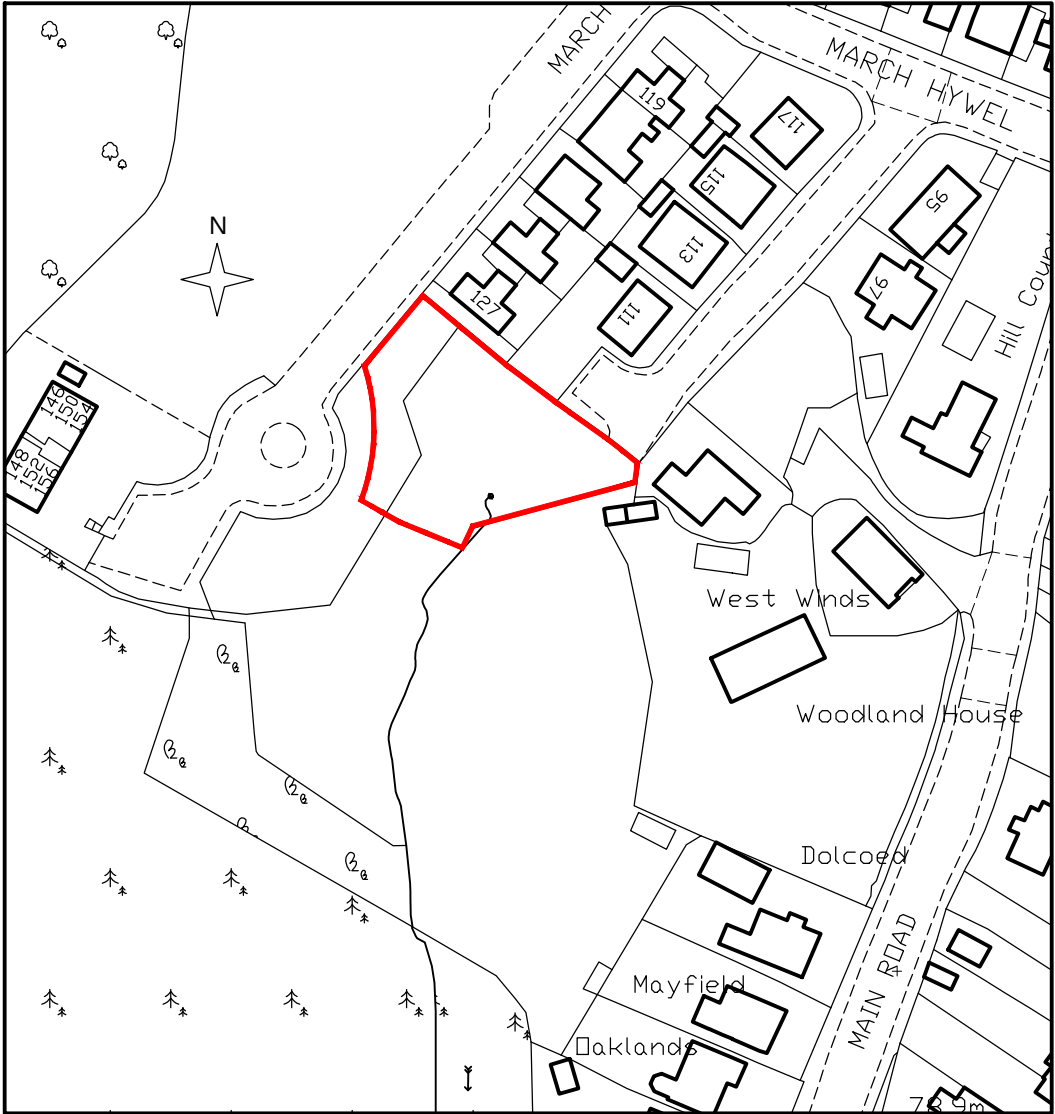

Site Location Plan, Scale 1:1250

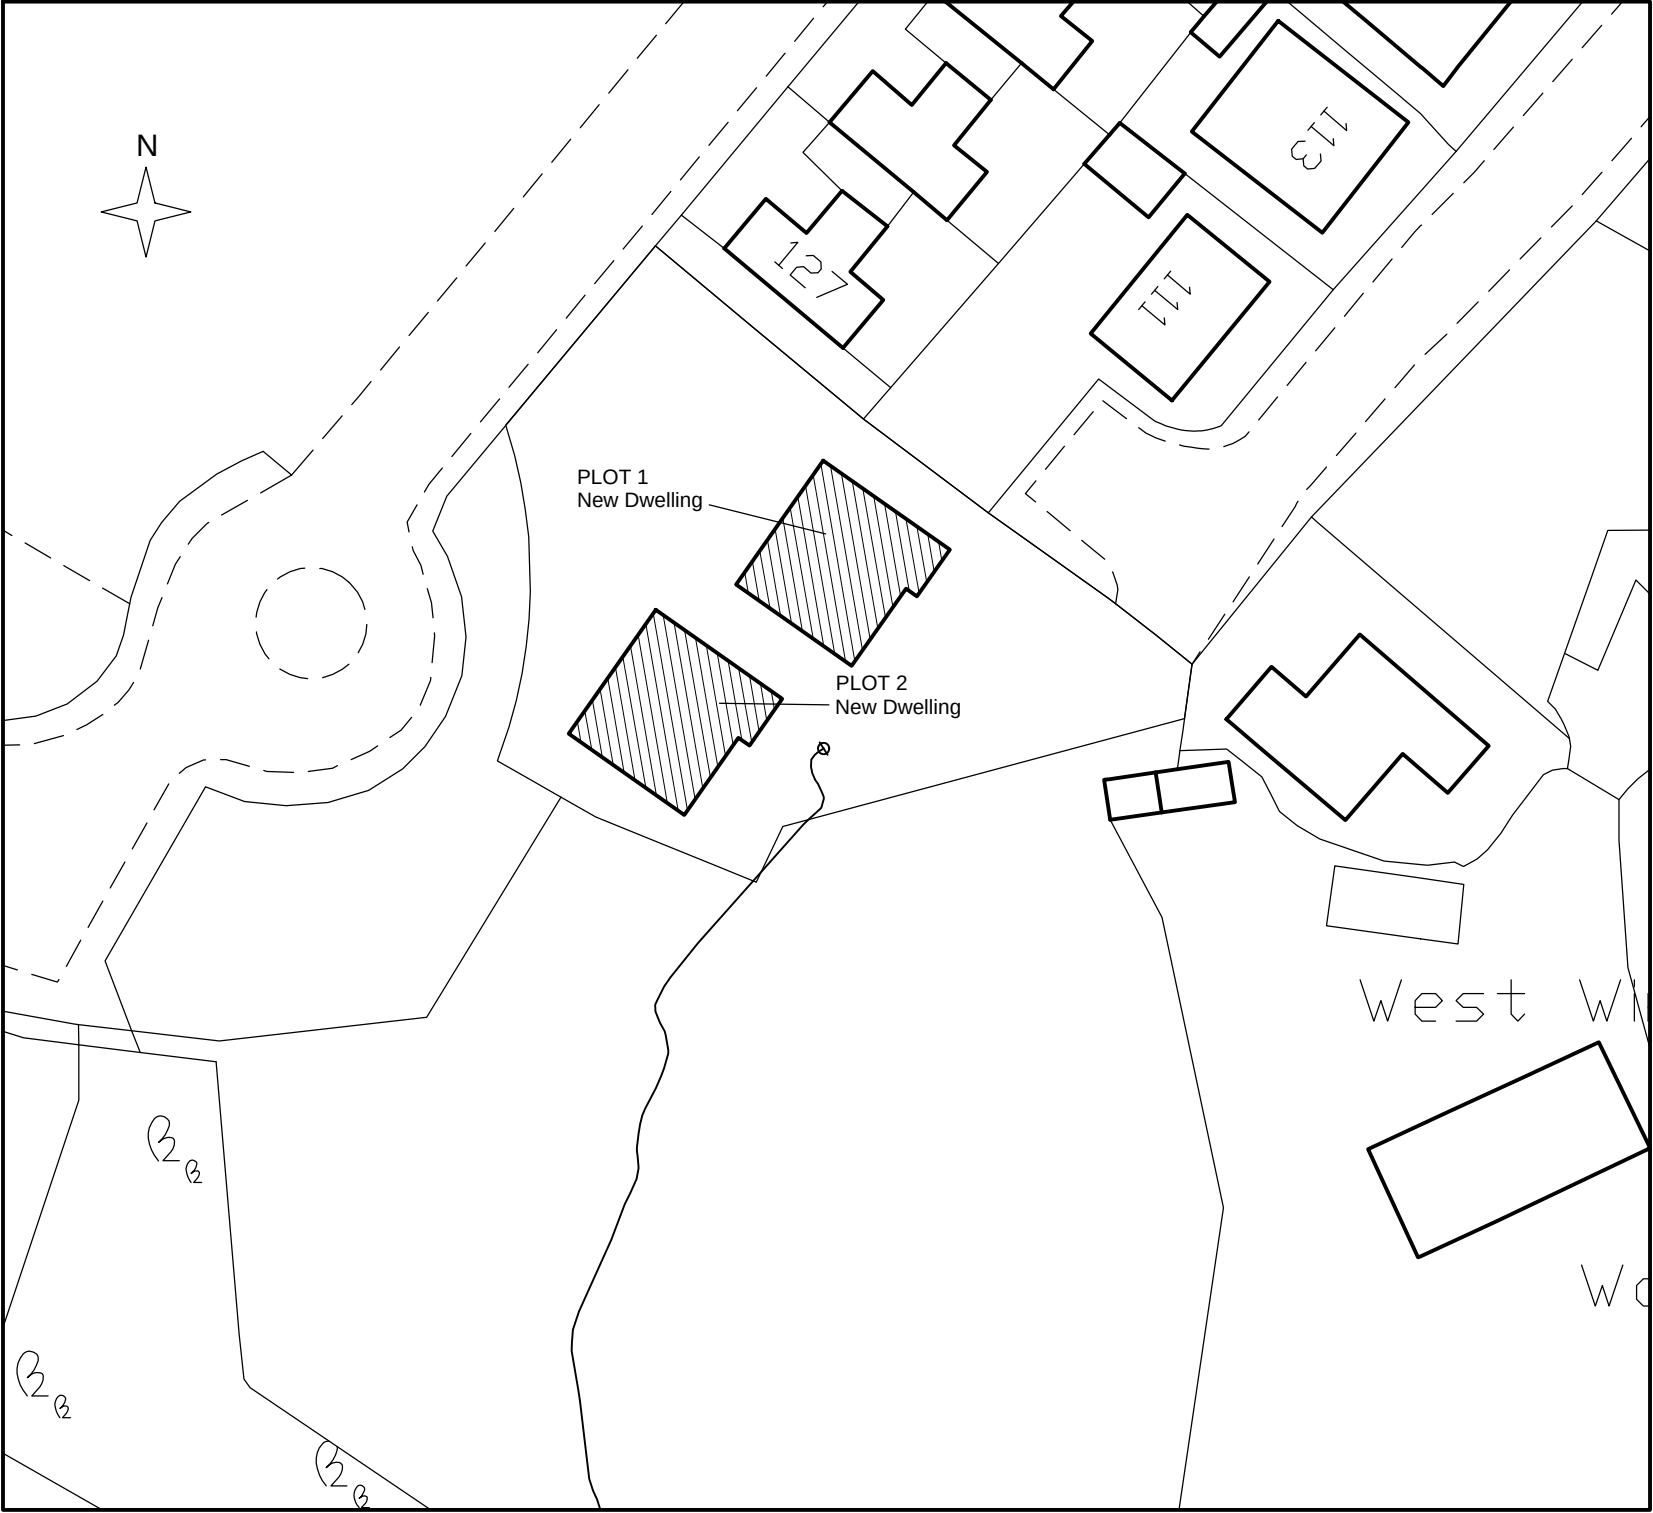

Block Plan, Scale 1:500

A3

Planning issue

CHRIS DIAMOND BSc MRICS CHARTERED BUILDING SURVEYOR 3 Brynmill Terrace, Brynmill Lane, Swansea Tel. No: 07713 094505 Email: chris@cdcconsulting.co.uk 	Client		Drawing Title		Scale	Rev: A: 08.01.20: Planning issue
	Pass Property & Development Ltd.		Site Location & Block Plans		As shown	
	Job Title				Date	
	Proposed new Dwellings at March Hywell, Cilfrew, Neath				May 2019	
Drg. No. CD / 1085 / 01						