
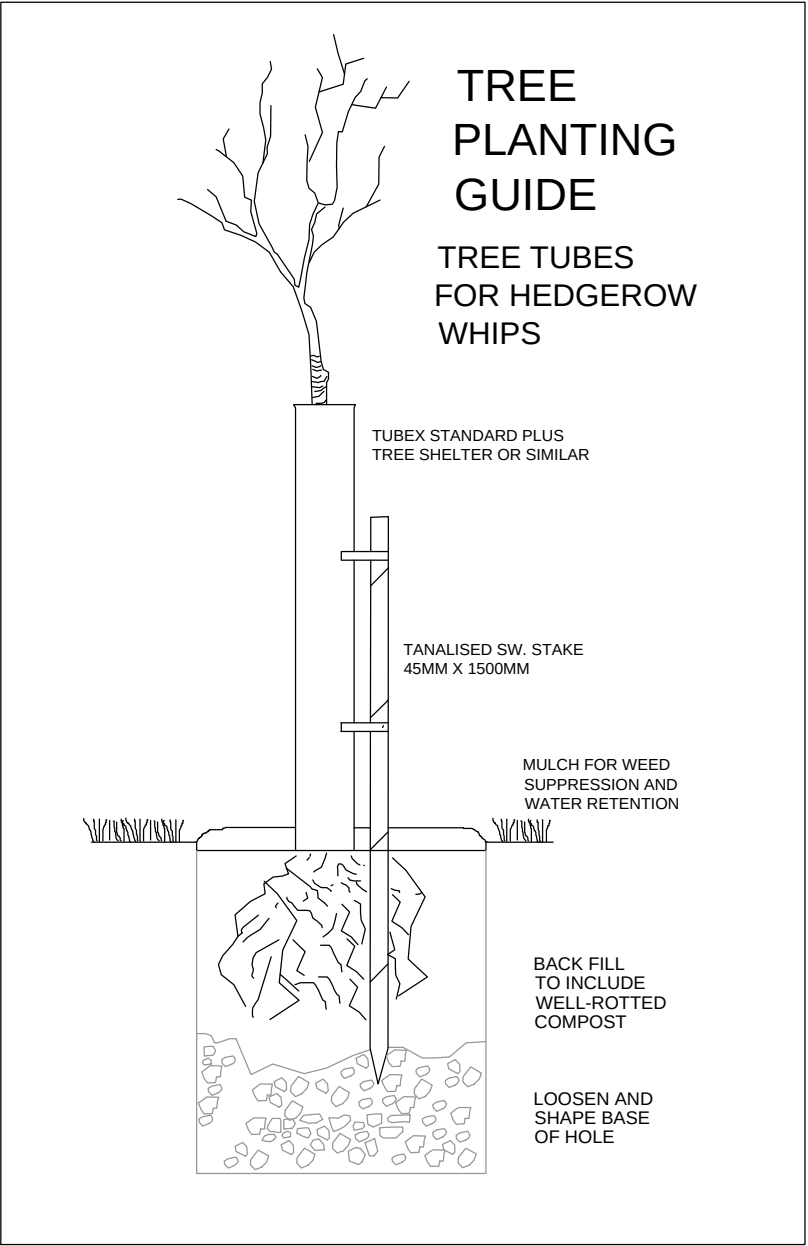


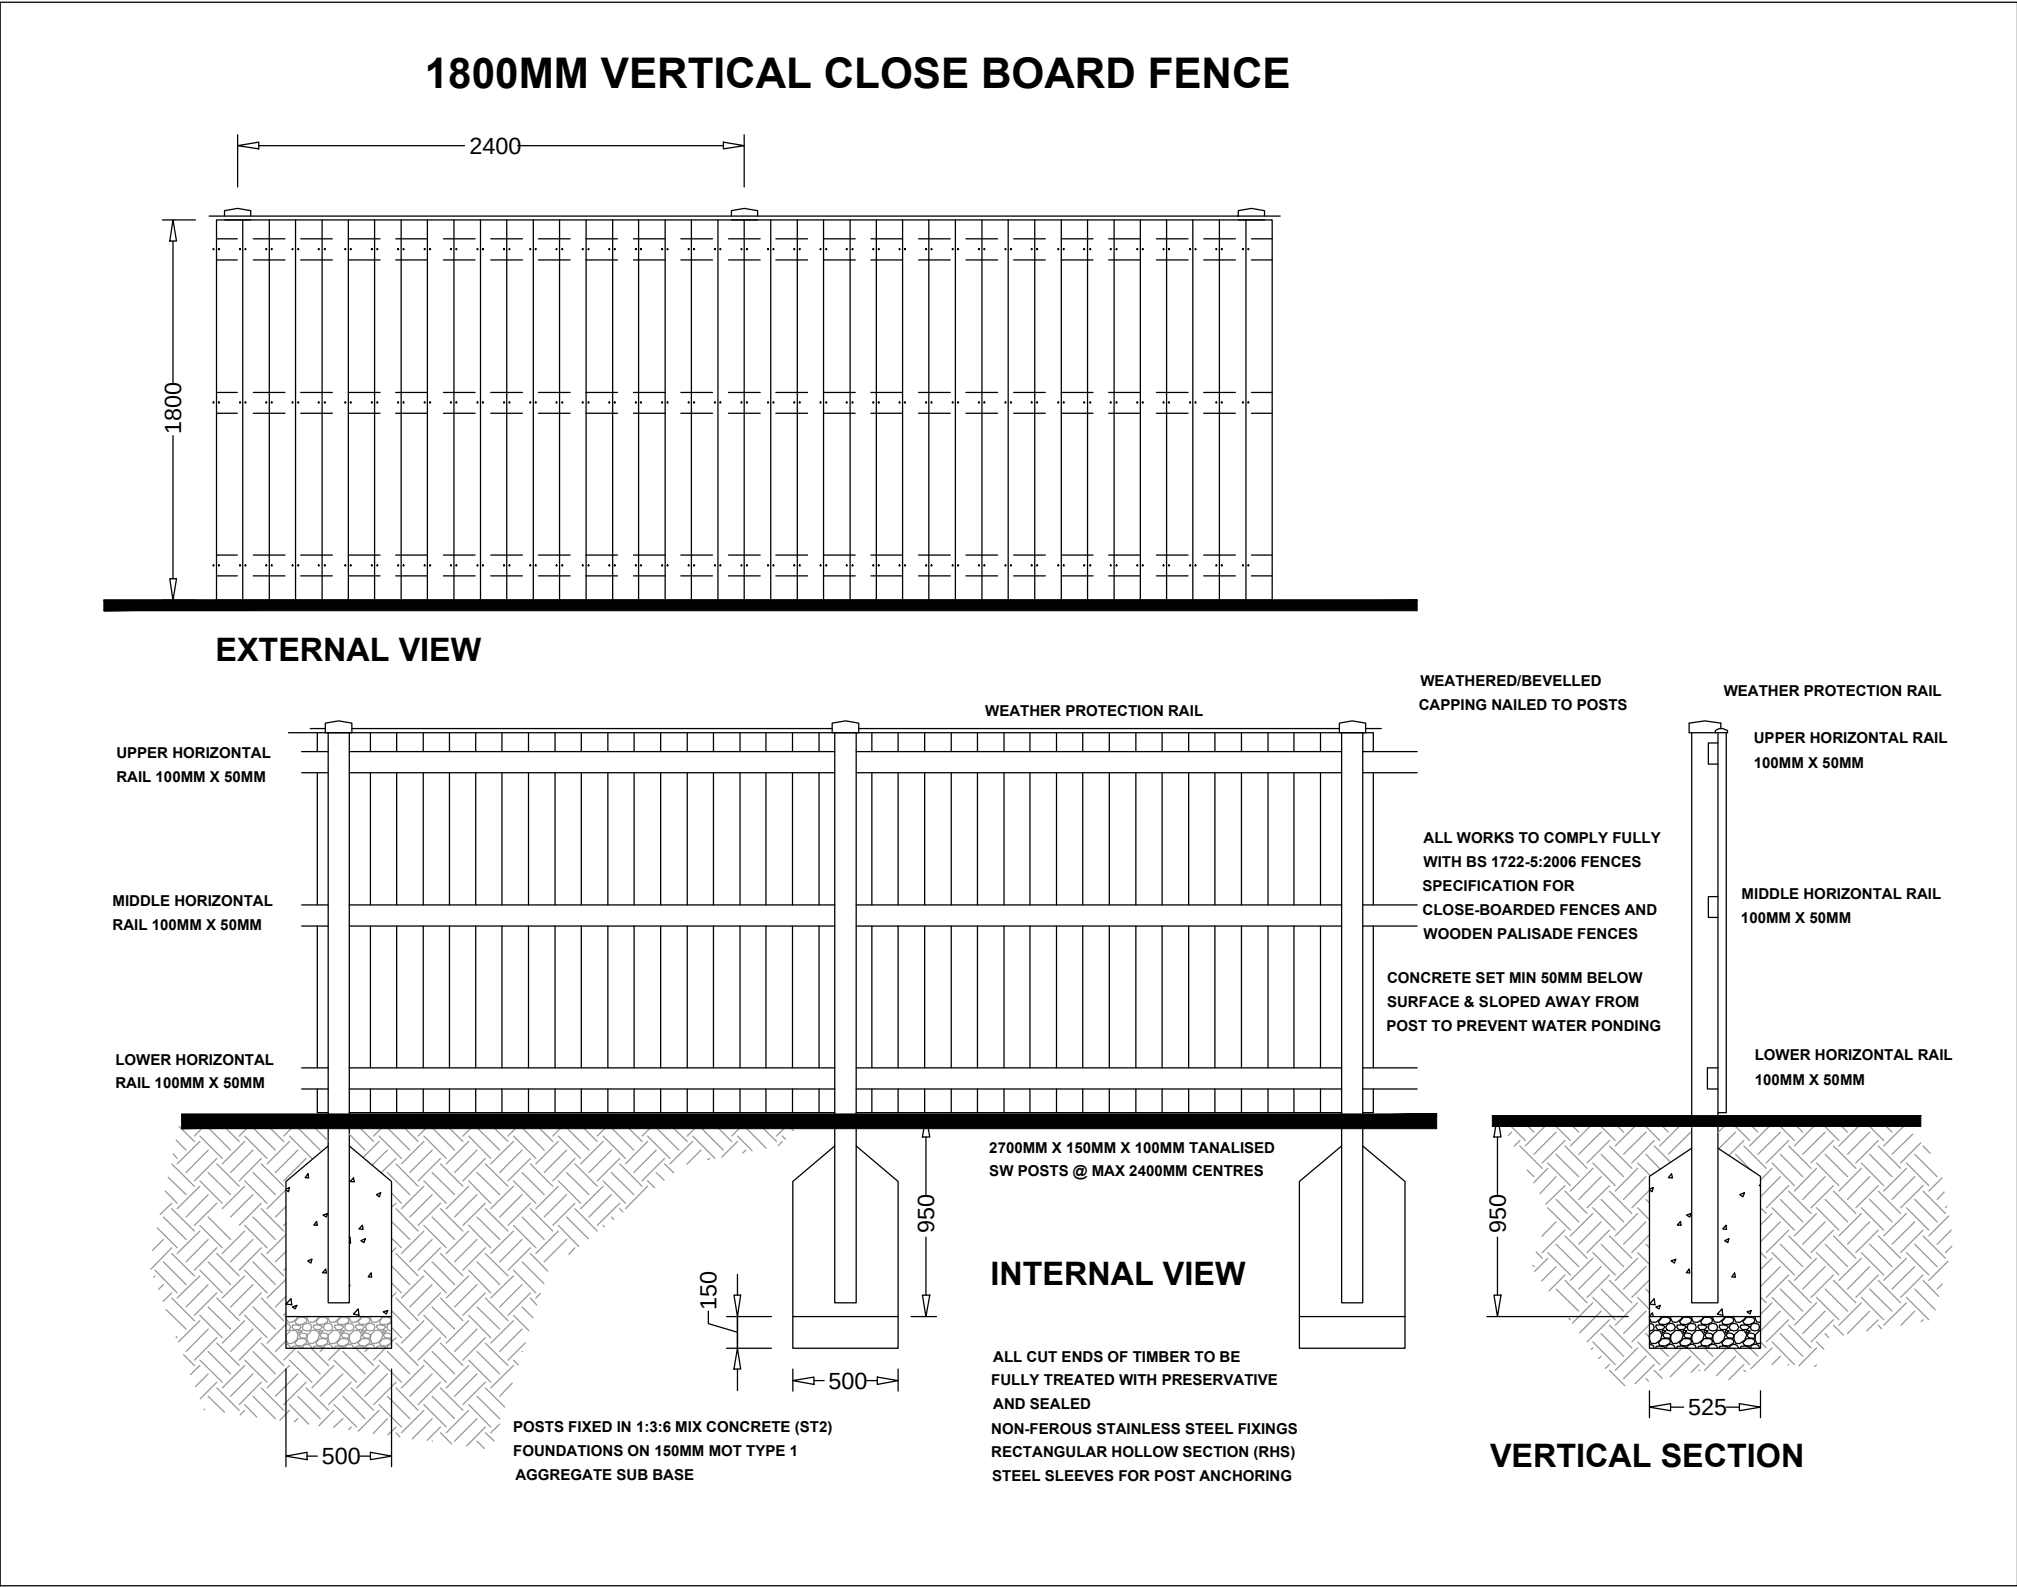

A3

Planning issue

CHRIS DIAMOND BSc MRICS CHARTERED BUILDING SURVEYOR 3 Brynmill Terrace, Brynmill Lane, Swansea Tel. No: 07713 094505 Email: chris@cdcconsulting.co.uk 	Client		Drawing Title	Scale	nts	Rev:
	Pass Property & Development Ltd.					
	Job Title					
Proposed new Dwellings at March Hywell, Cilfrew, Neath		Fence & Tree Planting Details	Date	May 2020		A: May 2020: Planning issue
			Drg. No.	CD / 1085 / 21		