



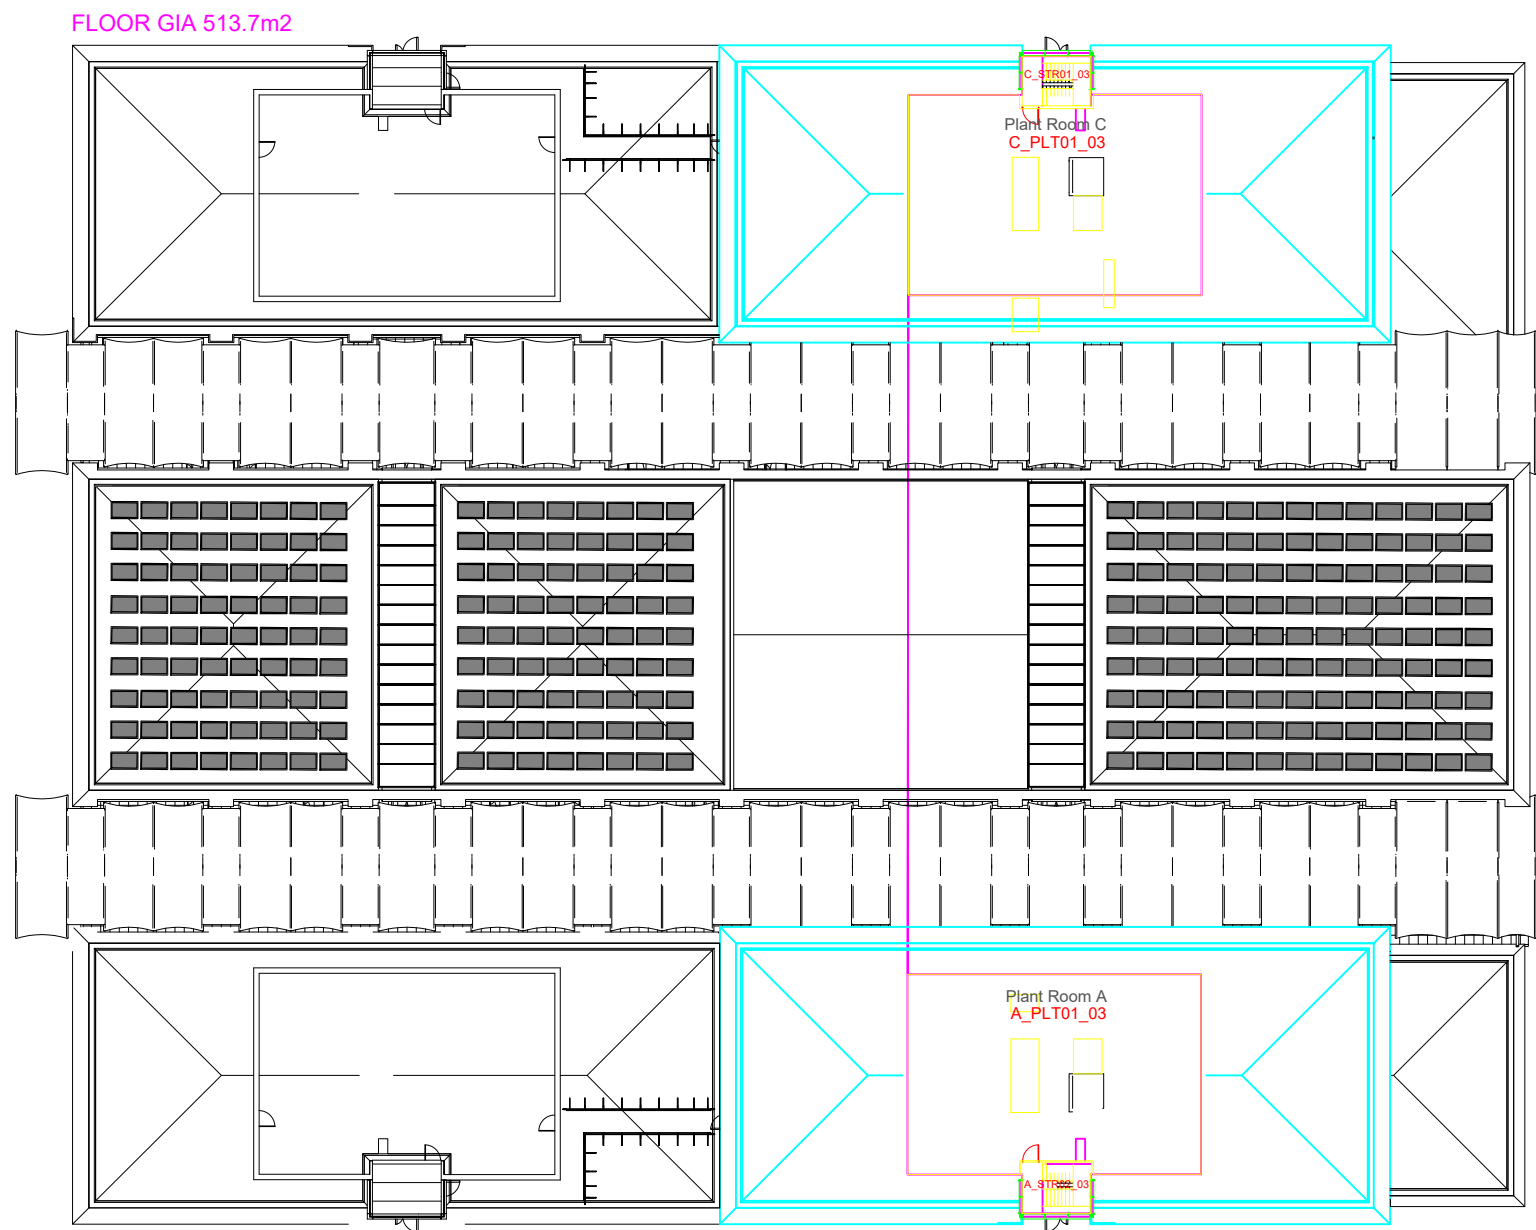

LOCATION PLAN ENGINEERING - Scale 1 : 500

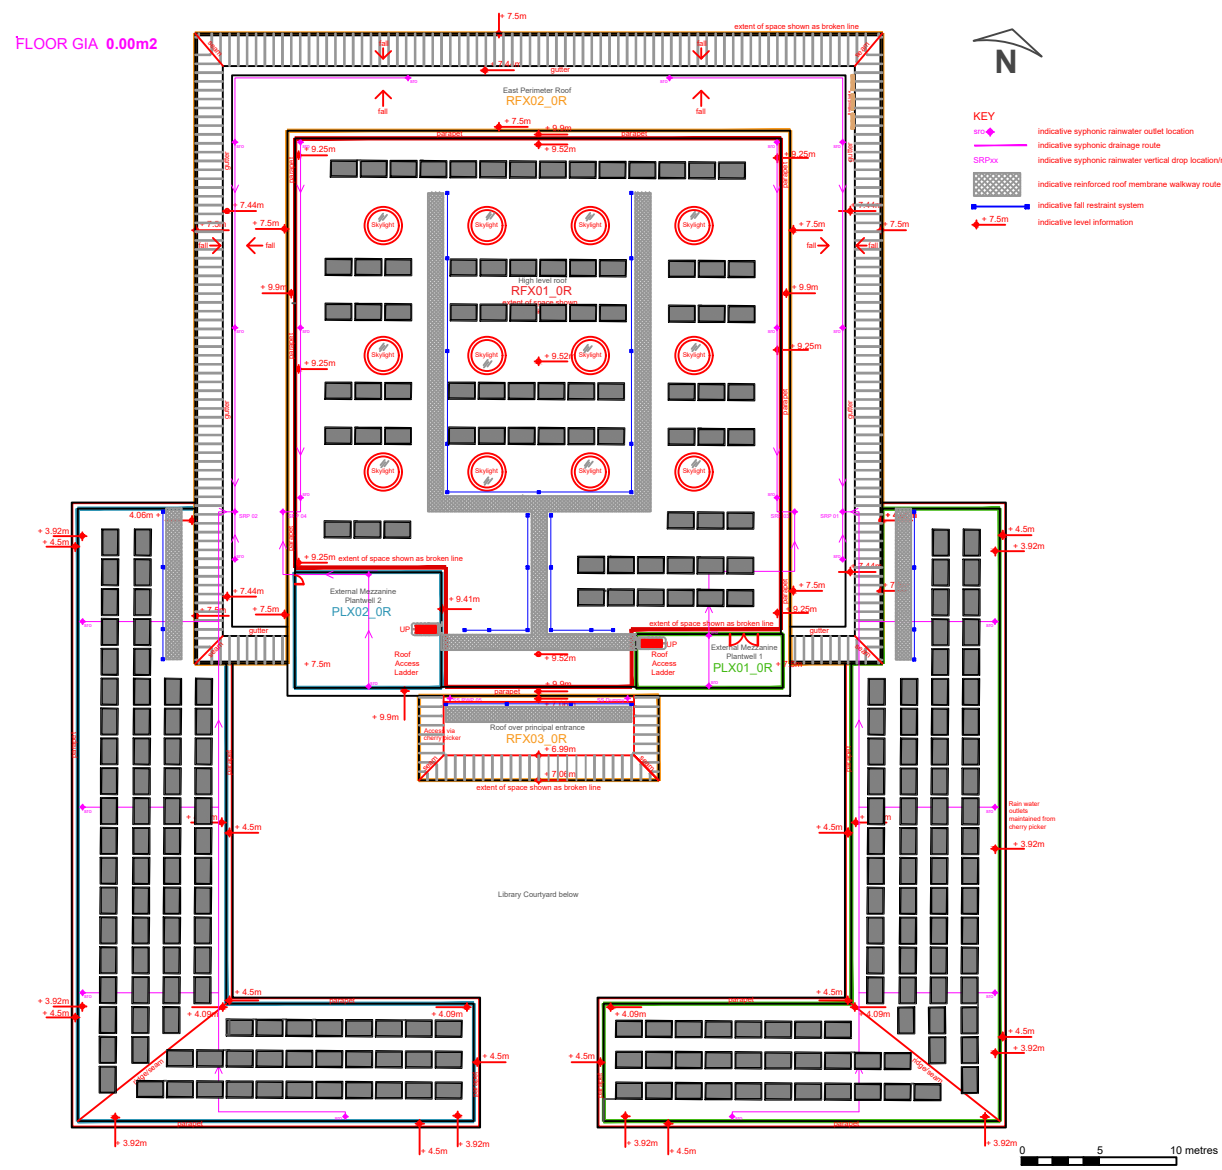

LOCATION PLAN LIBRARY - Scale 1 : 500

THIS DRAWINGS IS COPYRIGHT THIS DRAWING MUST NOT BE SCALED.	Revisions:	Description:

 Swansea University Prifysgol Abertawe		Estates Services Department, Singleton Park, Swansea, SA2 8PP. Adran Gwasanaethau Ystadau, Parc Singleton, Abertawe, SA2 8PP. Tel: +44 (0) 1792 295240 Ffacs: +44 (0) 1792 513476 Ffon: +44 (0) 1792 295240 Fax: +44 (0) 1792 513476			
Project: REMODELLING AND REFURBISHMENT OF ENGINEERING & LIBRARY SOLAR PANELS					
Title: LOCATION	Scale: 1:500	Drawn: TG	Checked: LB	Rev. -	
	Date: March 2020	Size: A2	Drawing No.		