
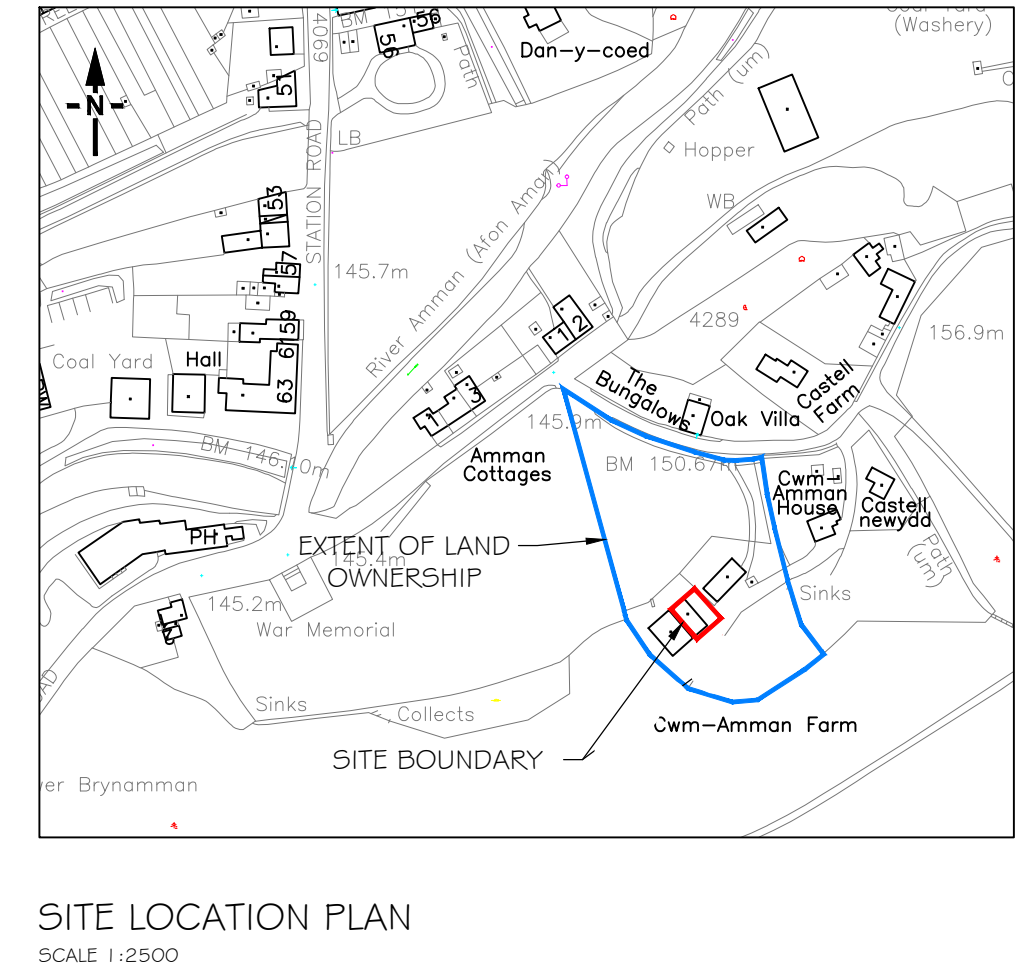


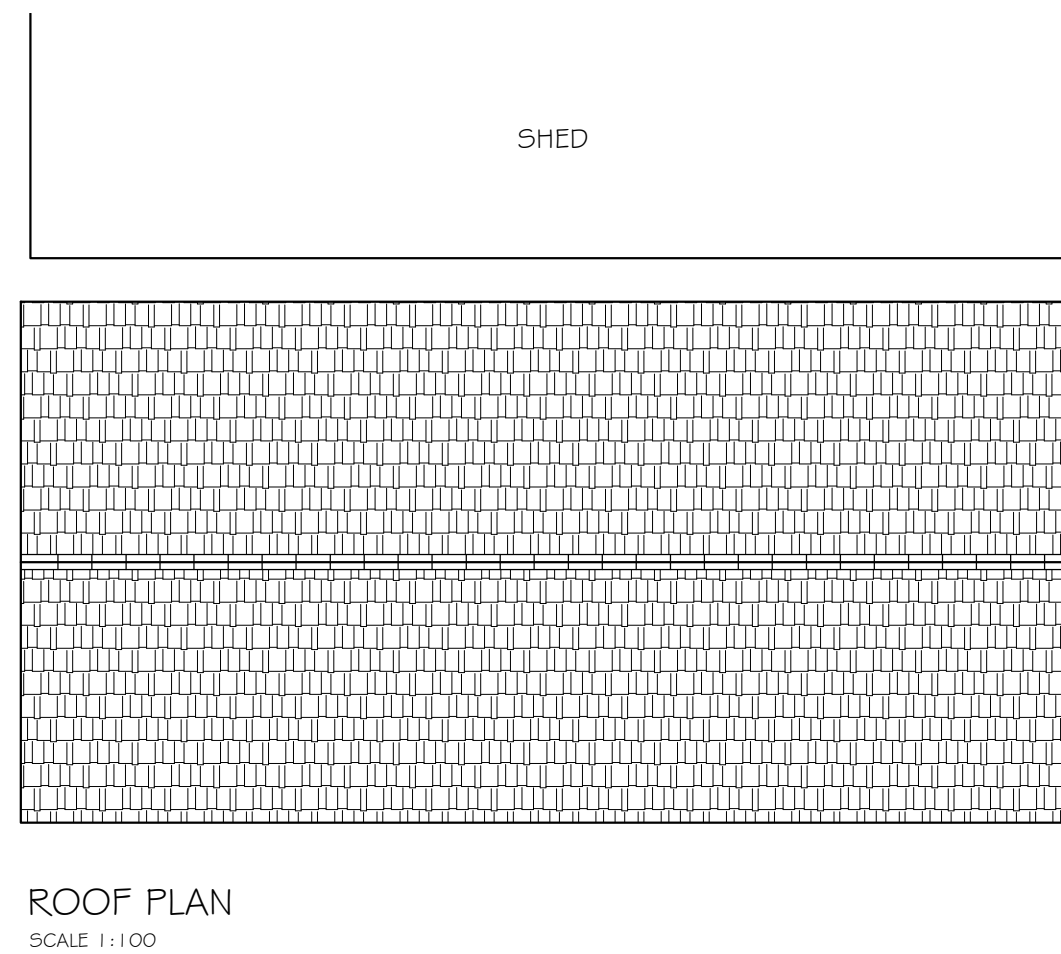

PROPOSED BLOCK PLAN
SCALE 1:500

- PROPOSED FINISHES SCHEDULE
- SCALE 1:100
- EXTERNAL WALLS - RENDER SYSTEM
 - ROOF - CONCRETE TILE
 - WINDOWS - PROPRIETARY WHITE PVCU DOUBLE GLAZED WINDOWS THROUGHOUT
 - EXTERNAL DOORS - PROPRIETARY WHITE PVCU DOORS THROUGHOUT
 - RAINWATER GOODS - PROPRIETARY WHITE PVCU
 - FASCIA & SOFFIT - PROPRIETARY WHITE PVCU THROUGHOUT

No. REVISION		DATE	NOTES	STAGE	APPLICANT	JOB TITLE	DRAWING NO.	SIZE	REV.	
A	PLANNING SUBMISSION	JUNE 2019	1. DO NOT SCALE FROM THIS DRAWING.	PLANNING PERMISSION	MR & MRS ISAAC CWMAMMAN FARM BRYNAMMAN NEATH PORT TALBOT SA18 1SN	PROPOSED GARAGE CHANGE OF USE TO 2 BEDROOM HOLIDAY ACCOMMODATION AT CWMAMMAN FARM, BRYNAMMAN	002	A2	B	
B	PLANNING SUBMISSION	MAY 2020	2. ALL DIMENSIONS TO BE CHECKED ON SITE.				SCALES:	1 : 100		
			3. THE DRAWINGS ARE FOR PRICING PURPOSES ONLY. THE CONTRACTOR IS TO TAKE FULL RESPONSIBILITY OF THE WORKS.				DRAWING TITLE	PROPOSED GENERAL ARRANGEMENT FOR REFURBISHMENT	DATE:	JUNE 2019
			4. ALL WORKS MUST COMPLY WITH THE LATEST BRITISH STANDARDS / BUILDING REGULATIONS / CODES OF PRACTICE AND THE REQUIREMENT OF THE BUILDING CONTROL INSPECTING OFFICER.							
			5. THE CONTRACTOR IS TO MAKE GOOD OF ANY AREAS AFFECTED BY THE WORKS.							