


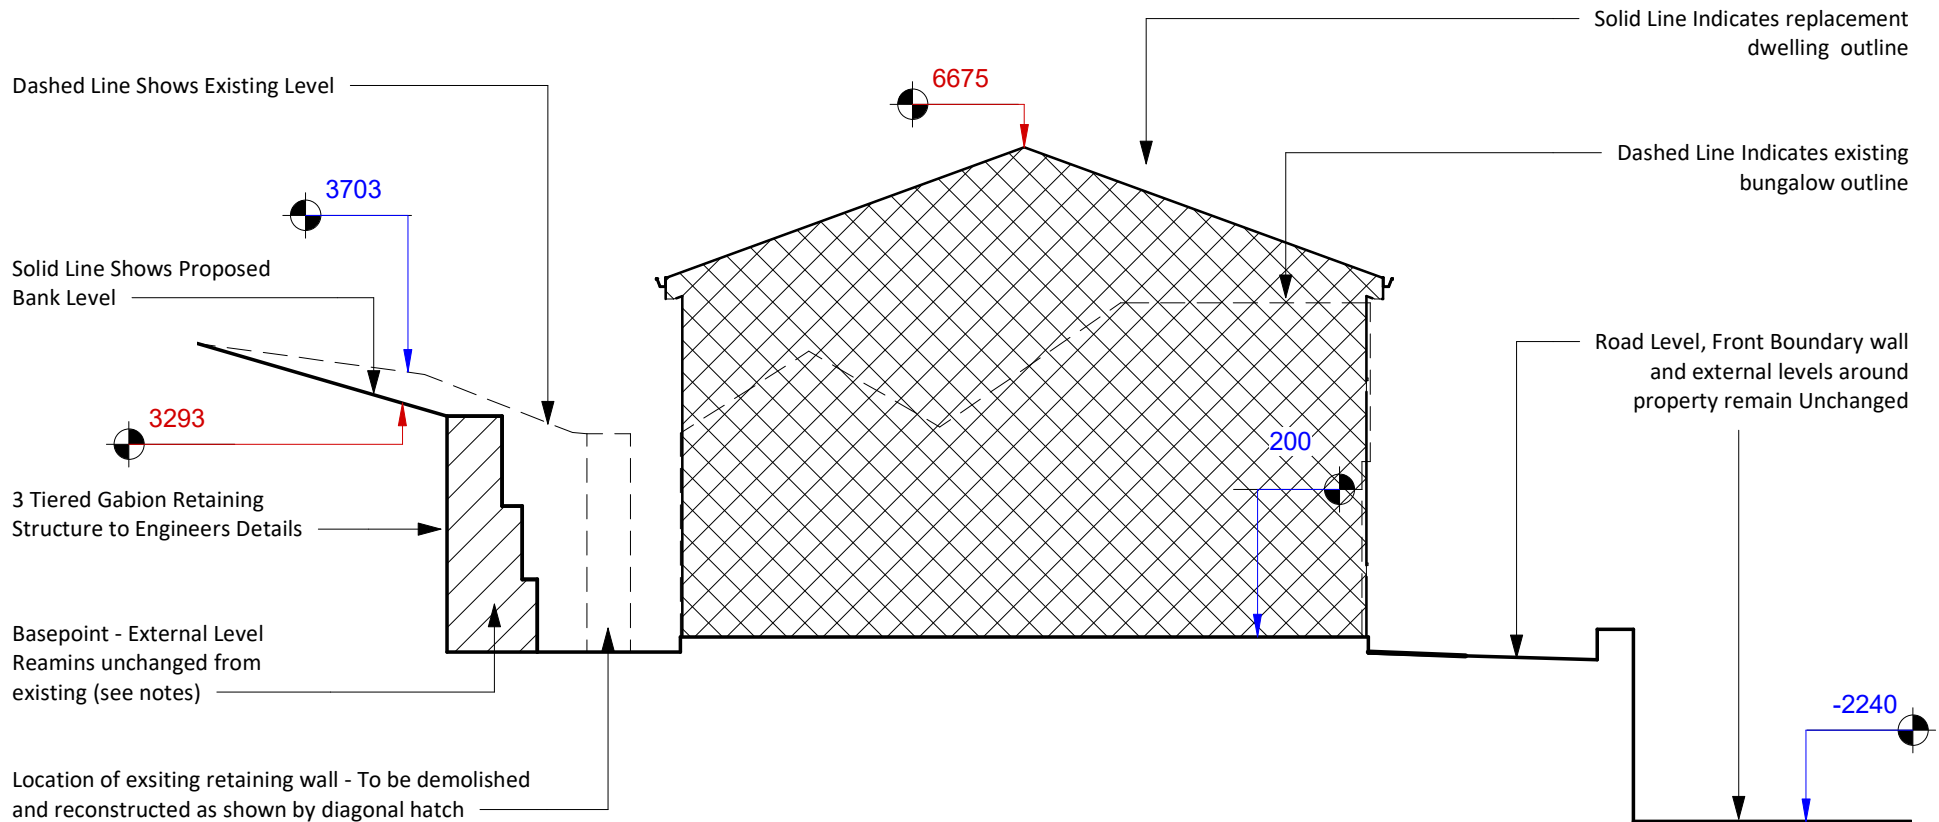

darkin
architects

drawing on
experience

www.darkinarchitects.com

01554 778 730
16 Queen Victoria Road, SA15 2TL

02921 197 196
143 Clifton Street, Cardiff, CF24
1LZ

RIBA 

Chartered Practice

NOTES

Project Base Point Set at 0 - Equivalent to 81.349m Above SL

Blue Datum = Existing

Red Datum = Proposed

No.	Description	By	Date
A	Layout Amended	AV	11.02.2020
B	Layout Amended	AV	21.02.2020
C	Site Section A-A Location Altered	AJW	18.05.2020
D	Planners Comment Amendments	AJW	20.05.2020
E	Planner Comment Amendments.	AJW	28.05.2020

THIS DRAWING IS THE COPYRIGHT OF DARKIN ARCHITECTS AND MAY NOT BE COPIED, ALTERED OR REPRODUCED IN ANY FORM OR PASSED TO A THIRD PARTY WITHOUT THEIR CONSENT. DIMENSIONS MUST BE CHECKED AND VERIFIED ON SITE AND ANY DISCREPANCIES SHOULD BE REPORTED TO THE ARCHITECT. THIS DRAWING MUST NOT BE SCALED AND SHOULD BE READ IN CONJUNCTION WITH ALL OTHER CONSULTANT'S DRAWINGS. IF IN DOUBT ASK FOR CONFIRMATION.

CLIENT: Jill Howells

PROJECT: Replacement Dwelling

PROJECT ADDRESS: 24 Ormes Road, Skewen, Neath SA10 6SY

DRAWING TITLE: Site Section A-A

DRAWN BY

AV

CHECKED BY

DLD

© Copyright
Darkin
Architects 2020

PROJECT REF

RH408

SCALE

1 : 100

PAPER SIZE

A4

DRAWING

401

REVISION

E

DATE

04.02.2020