

darkin
architects

drawing on
experience

www.darkinarchitects.com

02921 197 196
143 Clifton Street, Cardiff, CF24 1LZ

01554 778 730
16 Queen Victoria Road, SA15 2TL

RIBA
Chartered Practice

THIS DRAWING IS THE COPYRIGHT OF DARKIN ARCHITECTS AND MAY NOT BE COPIED, ALTERED OR REPRODUCED IN ANY FORM OR PASSED TO A THIRD PARTY WITHOUT THEIR CONSENT. DIMENSIONS MUST BE CHECKED AND VERIFIED ON SITE AND ANY DISCREPANCIES SHOULD BE REPORTED TO THE ARCHITECT. THIS DRAWING MUST NOT BE SCALED AND SHOULD BE READ IN CONJUNCTION WITH ALL OTHER CONSULTANT'S DRAWINGS. IF IN DOUBT ASK FOR CONFIRMATION.

No.	Description	By	Date
A	Planners Comment Amendments	AJW	20.05.2020
B	Planner Comment Amendments.	AJW	28.05.2020

CLIENT

Jill Howells

PROJECT

Replacement Dwelling


PROJECT ADDRESS

24 Ormes Road, Skewen, Neath
SA10 6SY

DRAWING TITLE

Site Section D-D

DRAWN BY		CHECKED BY	© Copyright Darkin Architects 2020
AJW		DLD	
PROJECT REF	SCALE		PAPER SIZE
RH408	1 : 100		A3
DRAWING	REVISION	DATE	
404	B	18.05.2020	

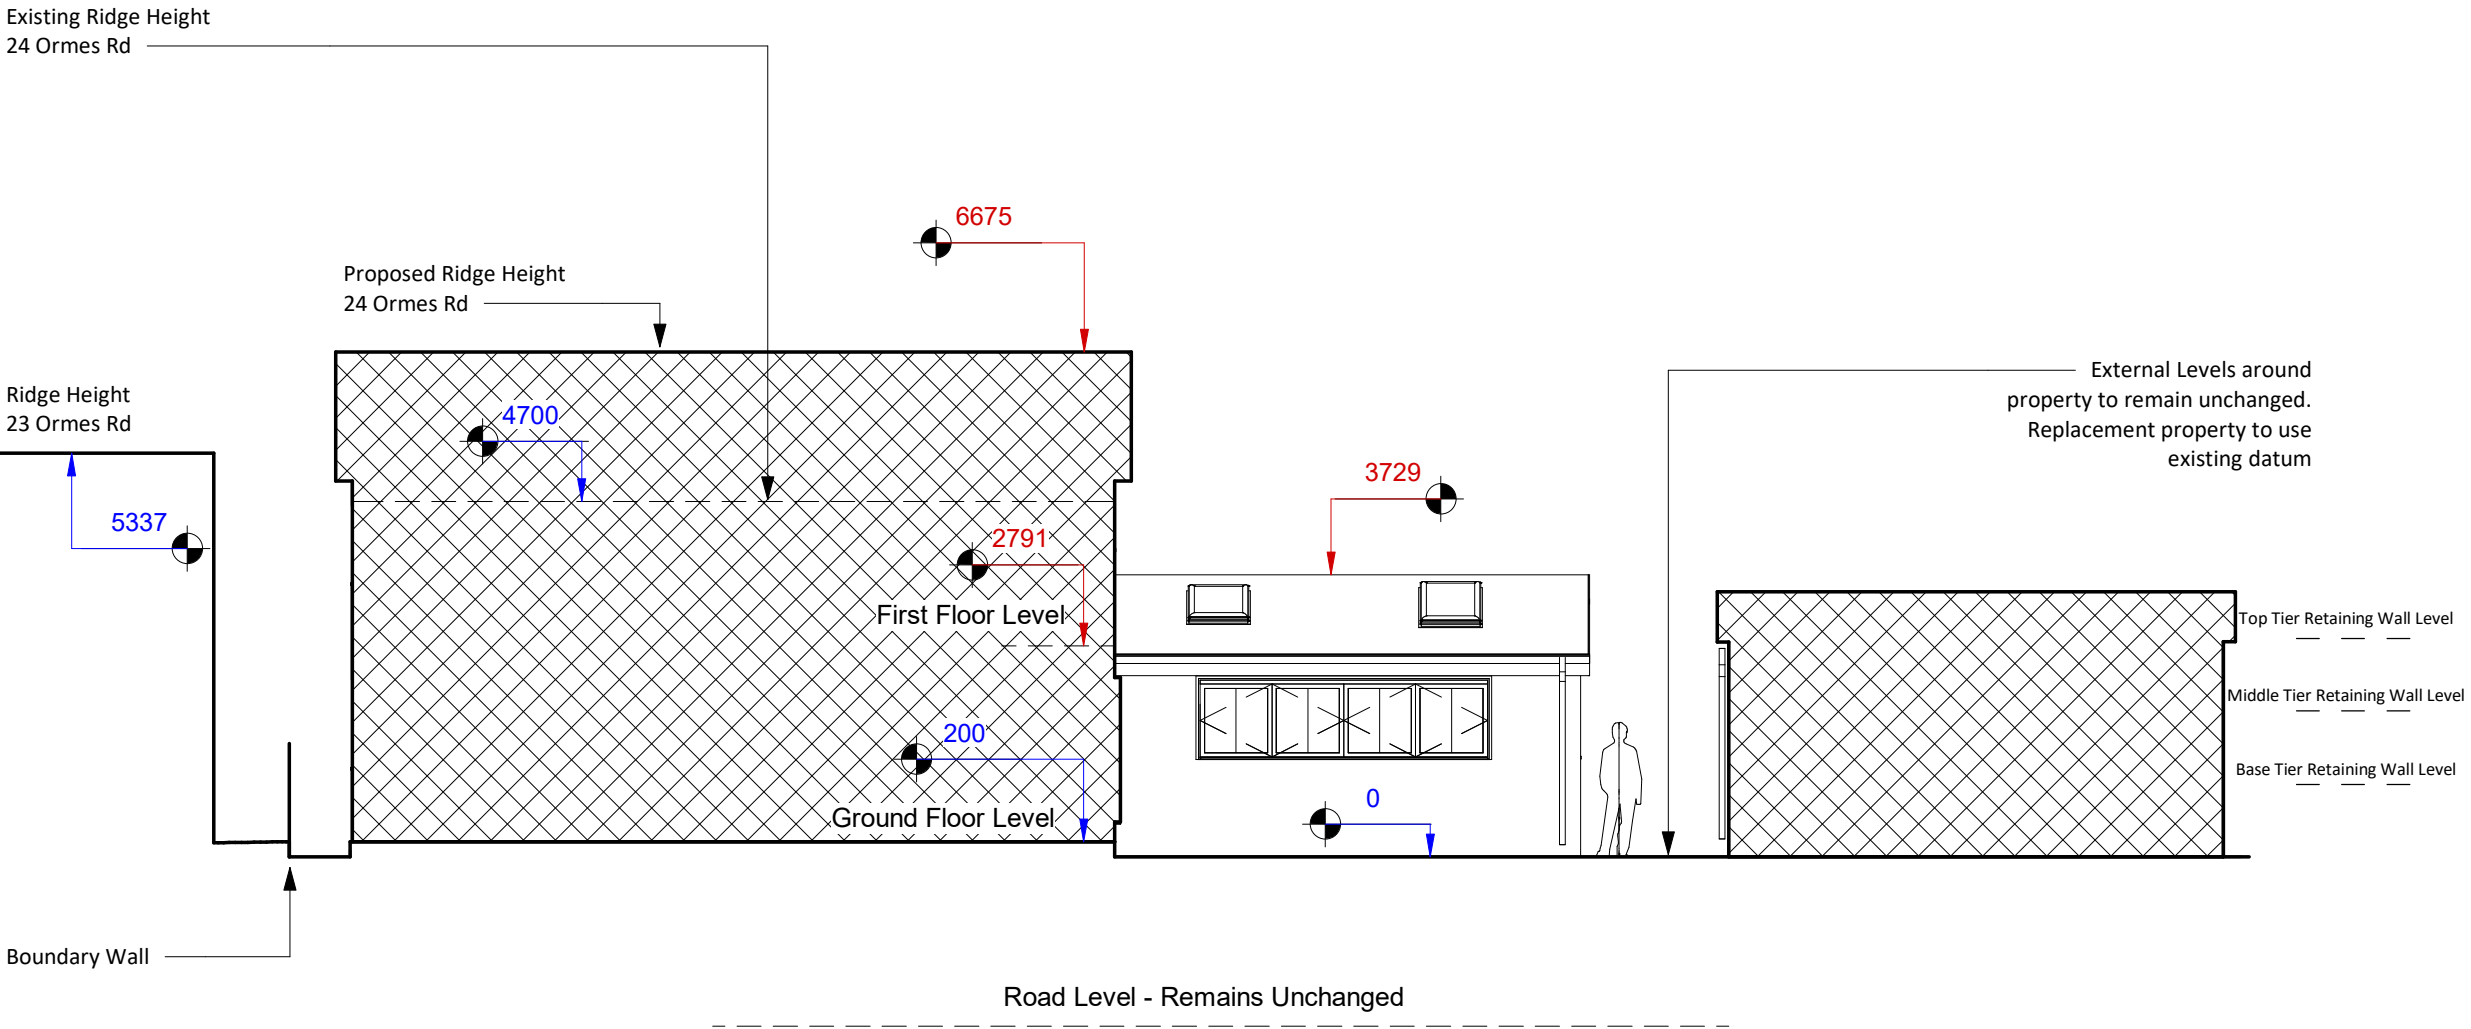

Blue Datum = Existing

Red Datum = Proposed

Project Base Point Set at 0 - Equivalent to 81.349m Above SL