

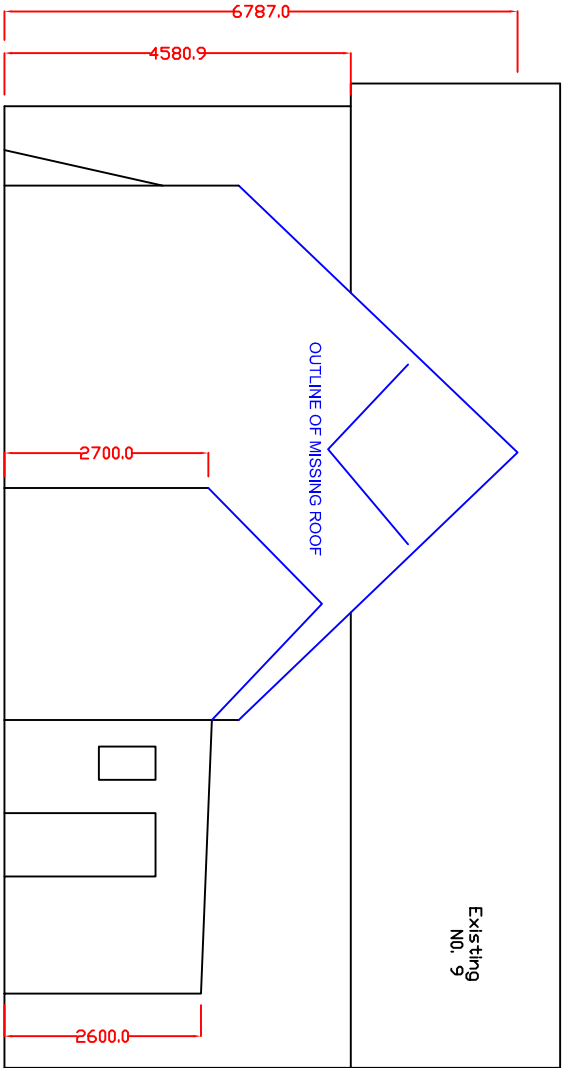
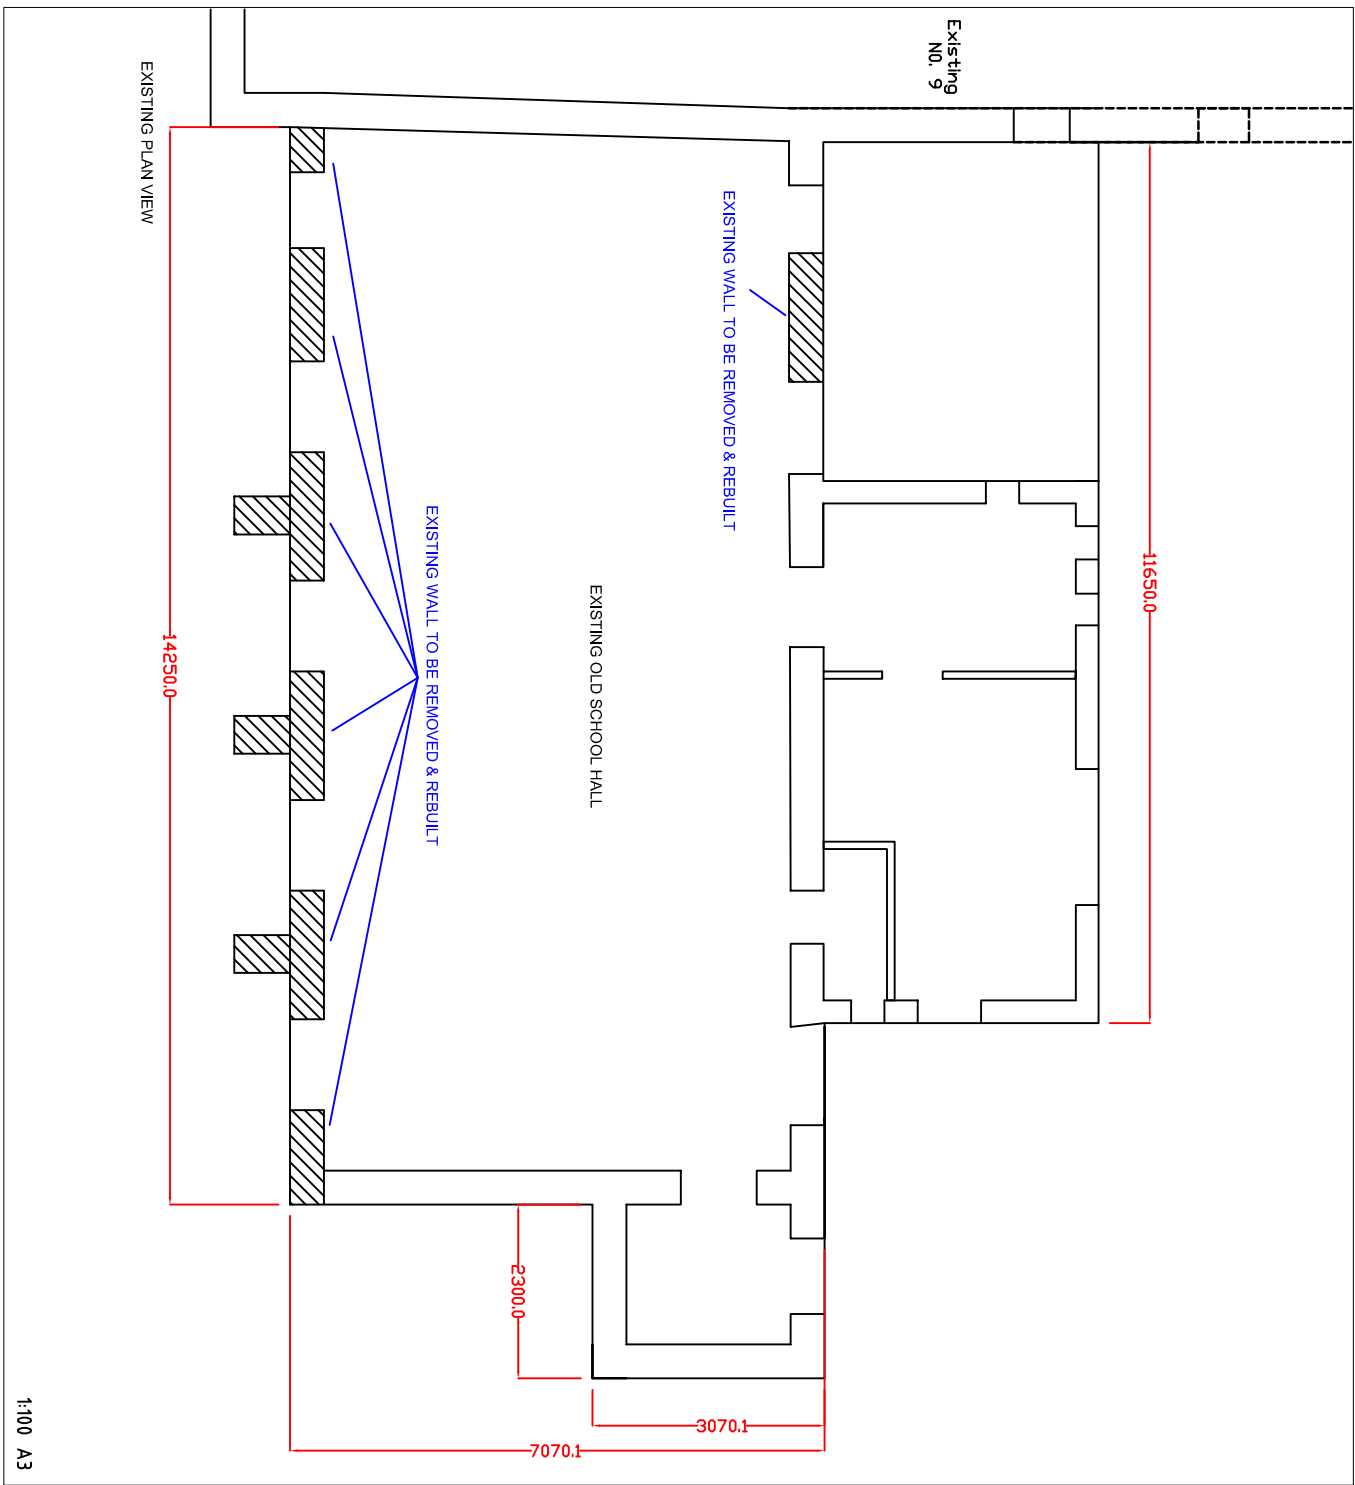


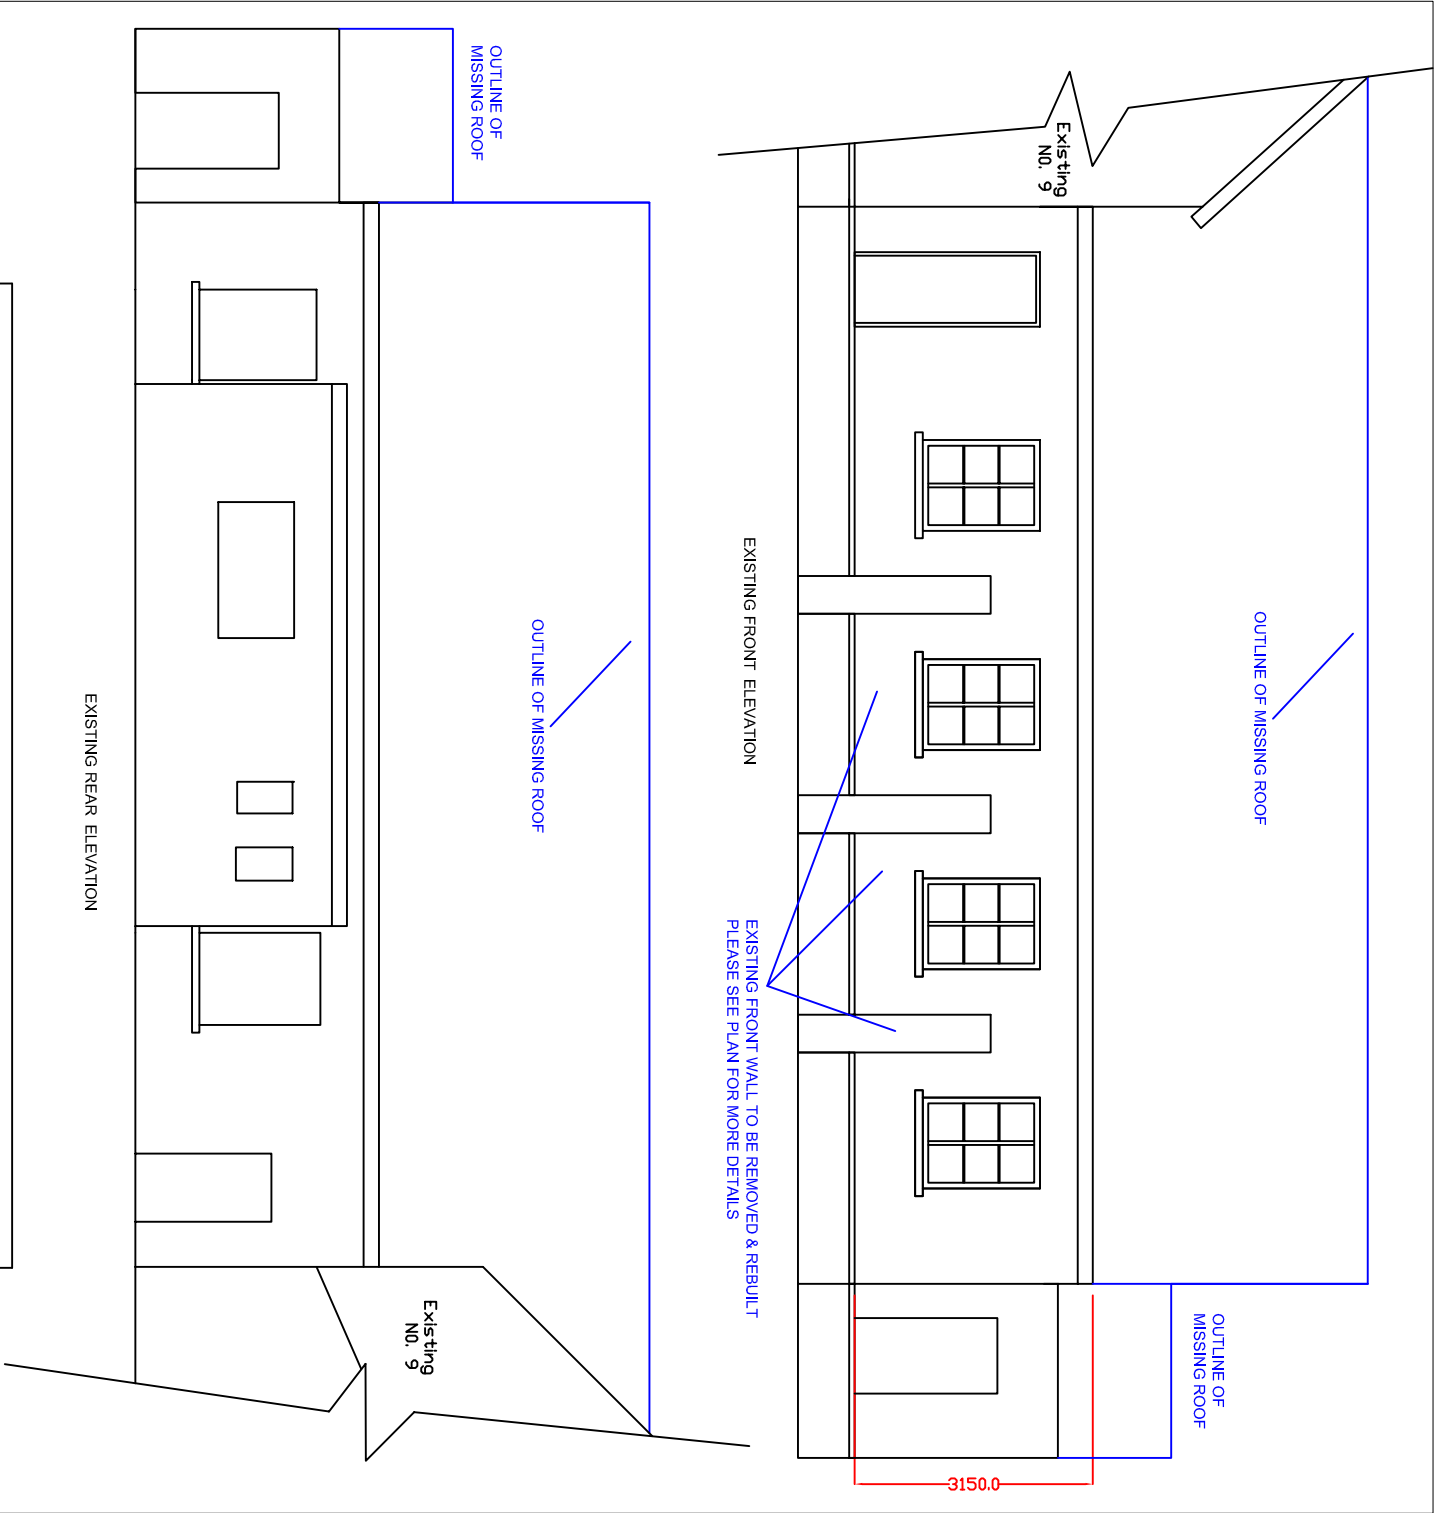

EXISTING SIDE ELEVATION

1:100 A3

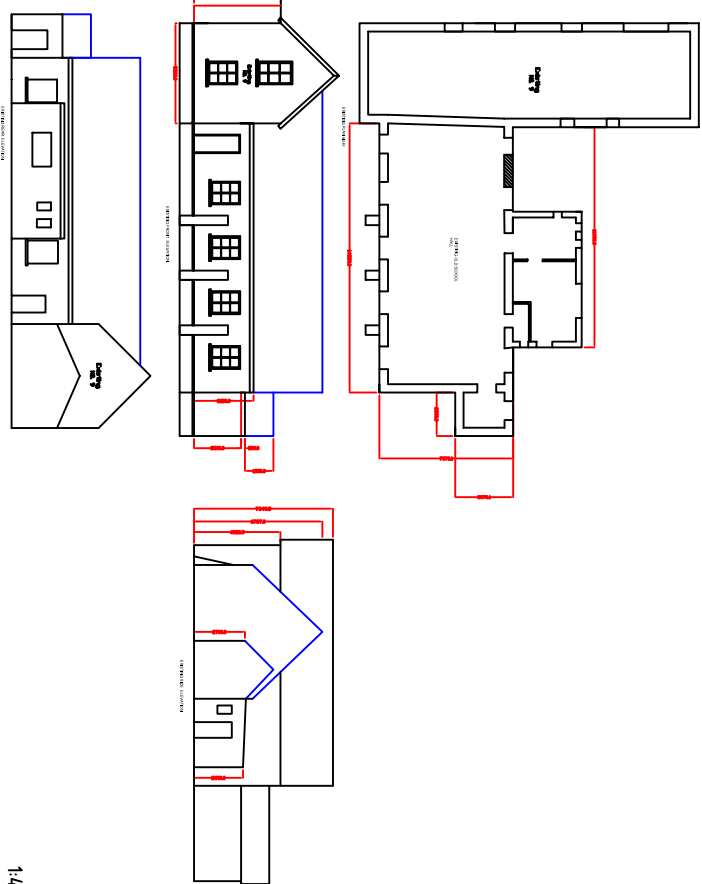

1:400 A3

Client: Mr. D Fish
Project: Old School House
Main Road, Crynant
Title: Existing Building
Reference: 2020/DF
Date: 11th May 2020
Scale / Paper: 1:100 A3
Drawing No / Revision: 001
Client Tel No

Rev: Detail By Date

All Dimensions to be Checked On Site