

C2014B / XS / 0002


Drq. No.

PLANNING CROSS SECTIONS


C2014B HARBOURSIDE STRATEGIC EMPLOYMENT SITE

Job Title


HARBOURSIDE STRATEGIC EMPLOYMENT SITE

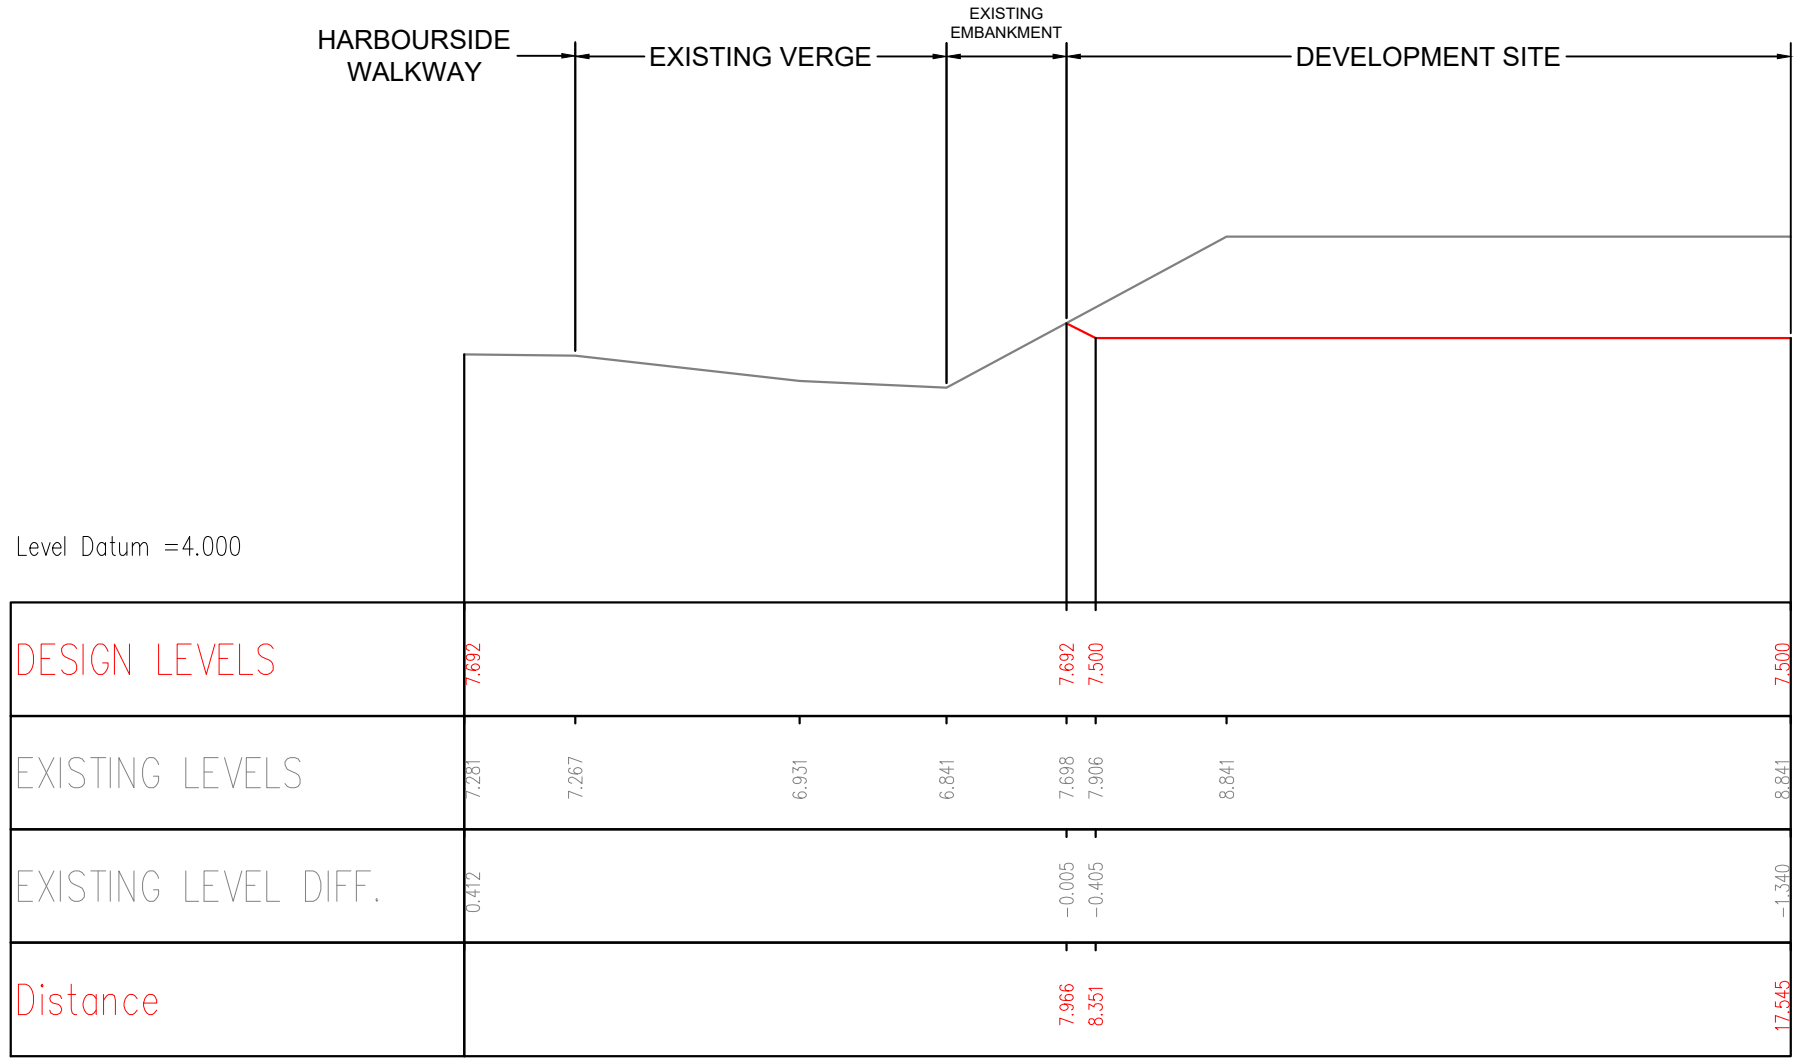

SECTION C

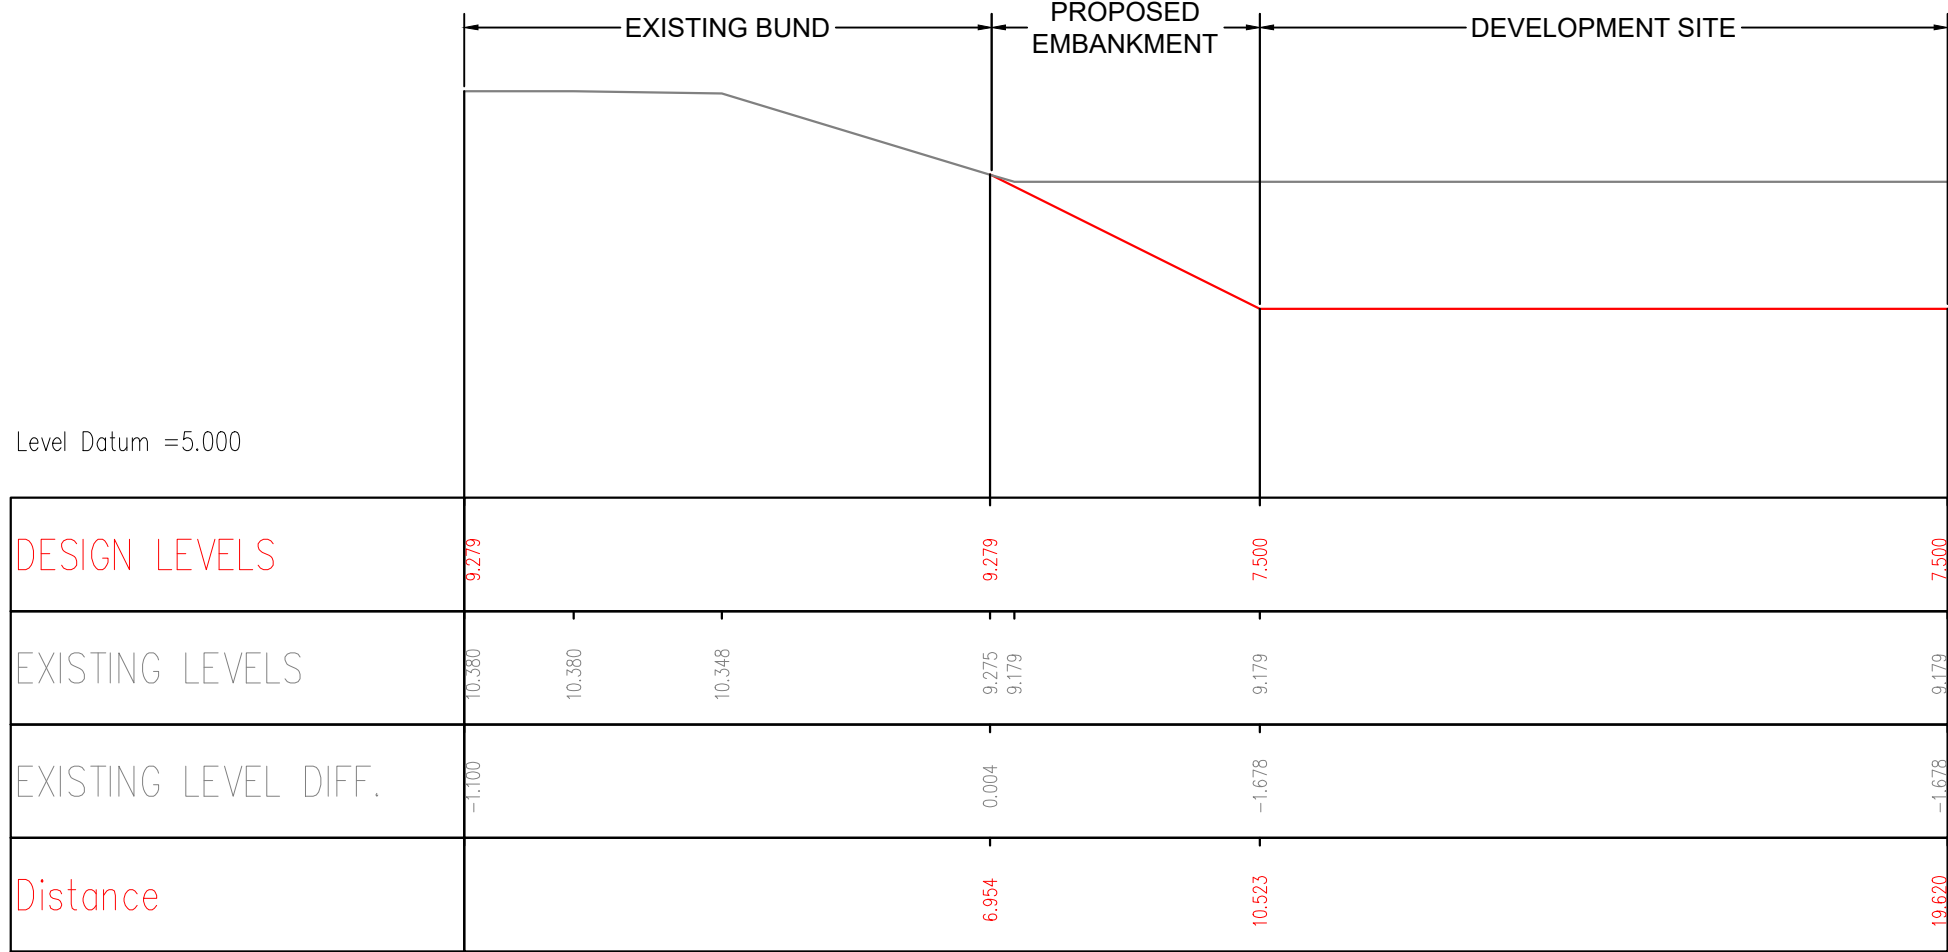


SECTION B

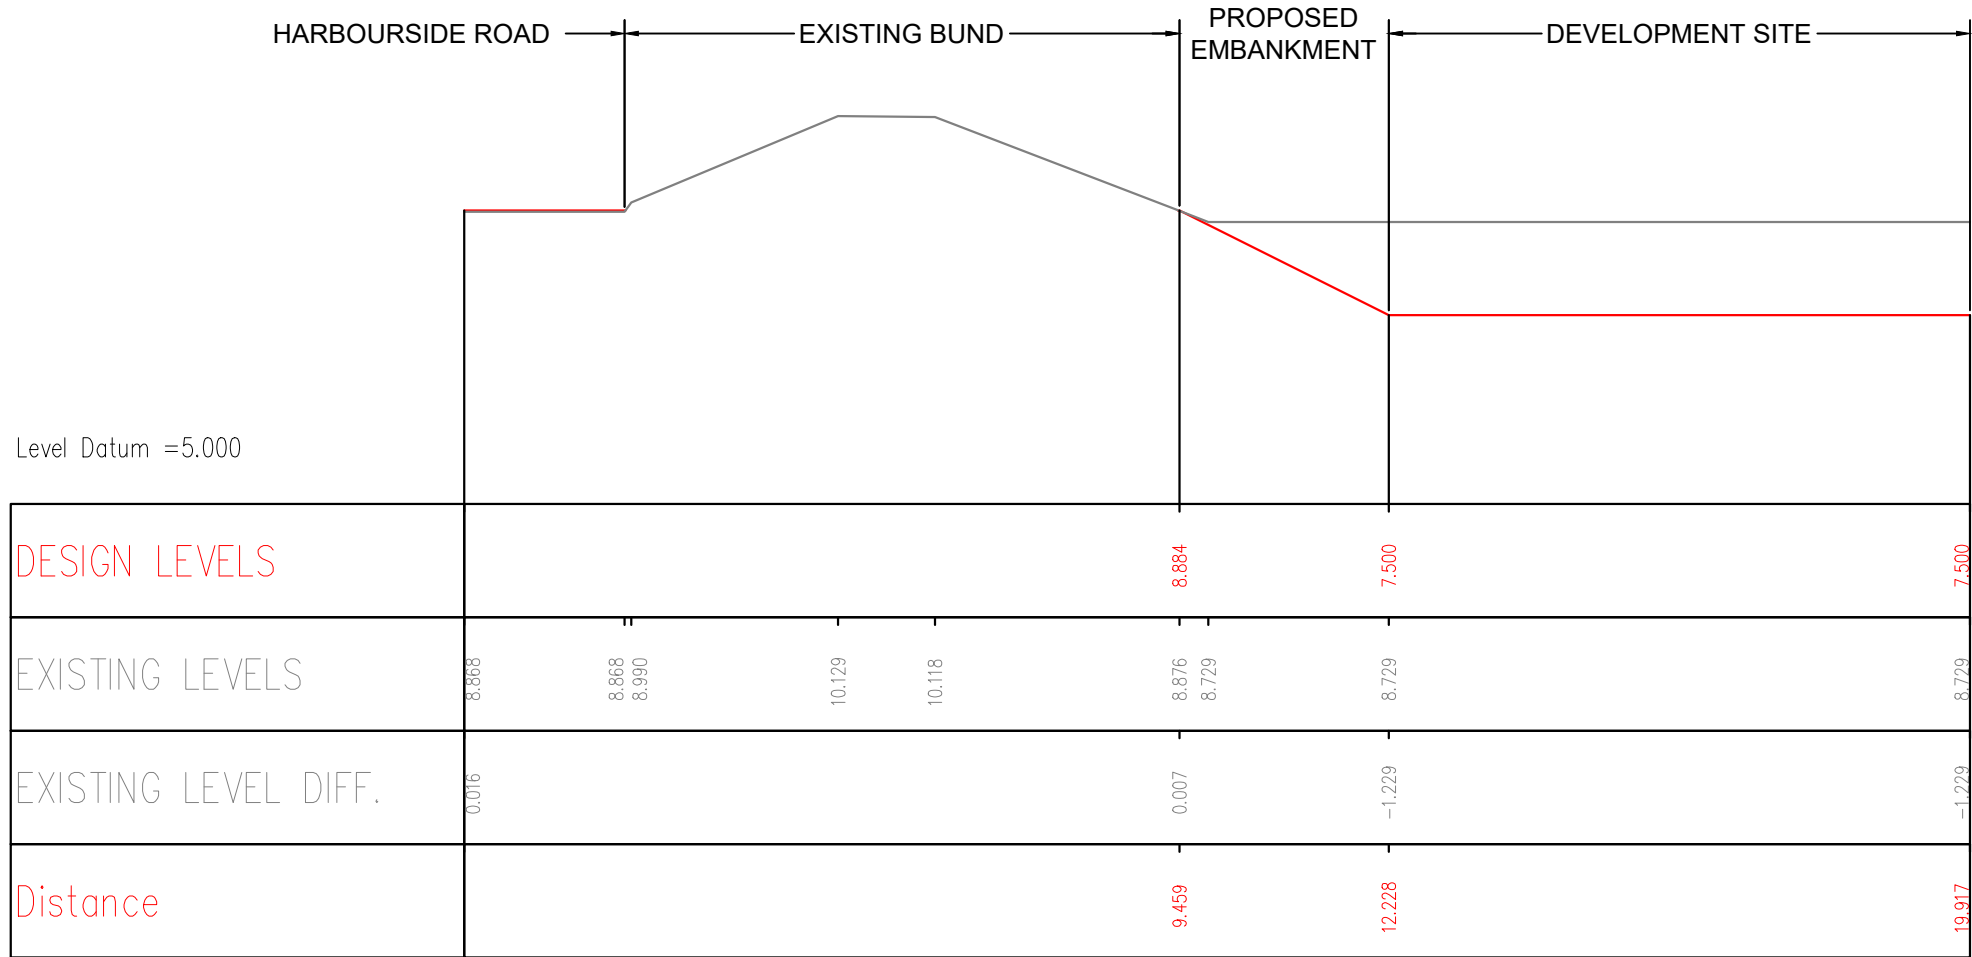


SECTION A

Horizontal Scale = 1:100,Vertical Scale = 1:100

FOR SECTION LOCATIONS SEE DWG C2014B / XS / 0001

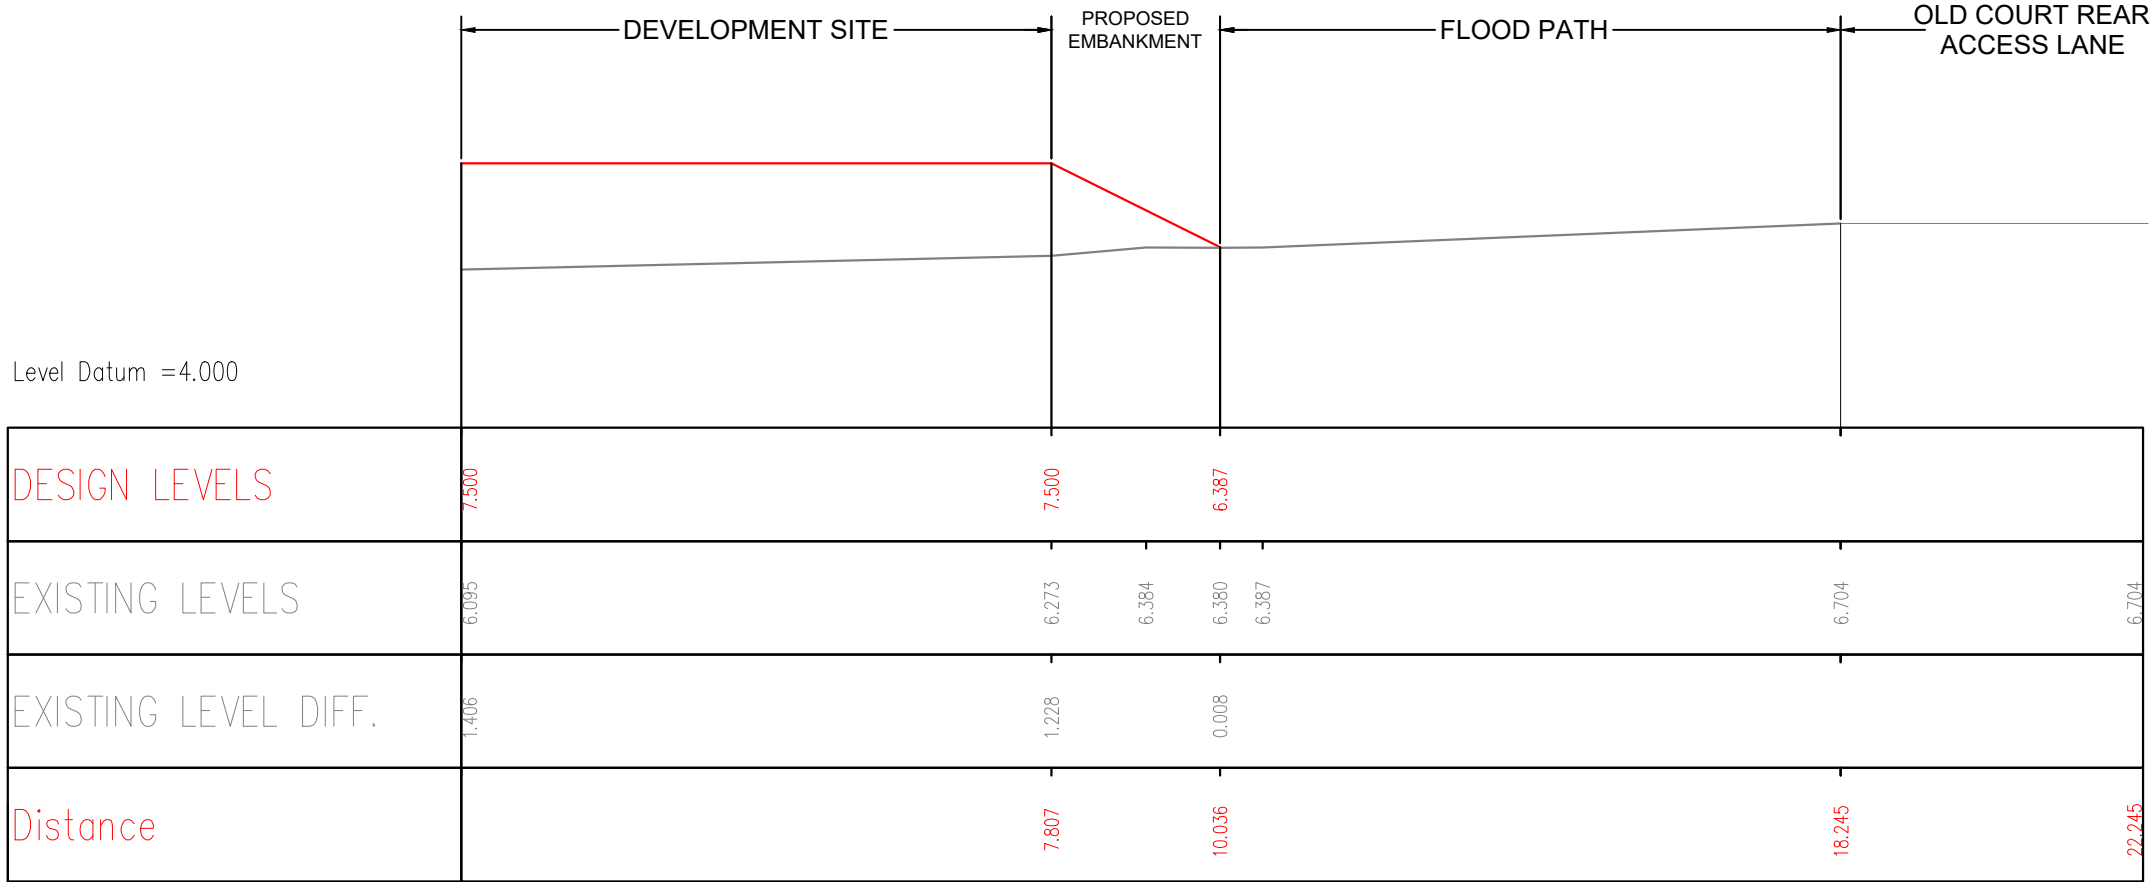

SECTION E

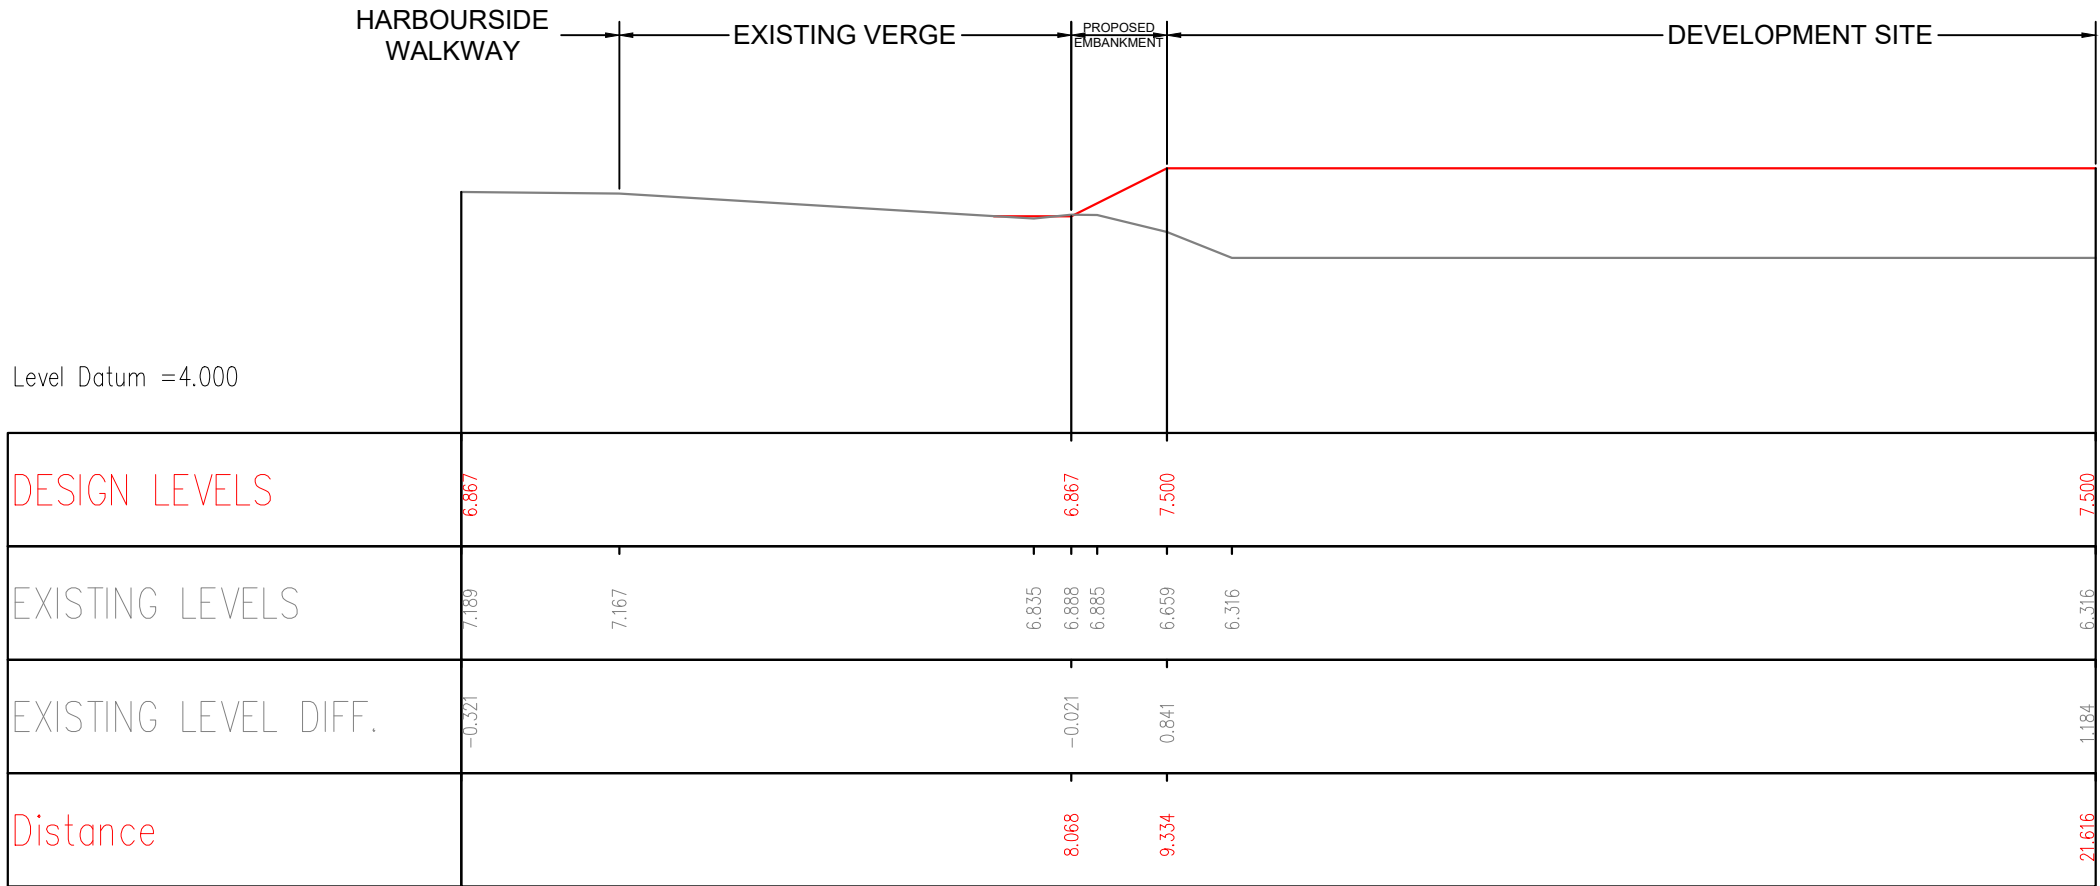

SECTION D

NOTES

A1

1. All dimensions are in millimetres unless otherwise stated.



ENGINEERING AND TRANSPORT

NICOLA PEARCE
DIRECTOR OF ENVIRONMENT AND REGENERATION
THE QUAYS, BRUNEL WAY
BAGLAN ENERGY PARK
NEATH SA11 2GG

Job Title

C2014B HARBOURSIDE STRATEGIC EMPLOYMENT SITE

PLANNING - CROSS SECTIONS
SHEET 1 of 2

File No. Financial Code No. 26.007500.B054.300916

Drawn **MB** Checked **MCB** Approved **HH**

Date APR '20 Date APR '20 Date APR '20

Scales As Shown Status **PLANNING**

Drawing No. C2014B / XS / 0002