

C2014B / XS / 0003

Dwg. No.

PLANNING CROSS SECTIONS

C2014B HARBOURSIDE STRATEGIC EMPLOYMENT SITE


Job Title

HARBOURSIDE STRATEGIC EMPLOYMENT SITE


NOTES

A1


1. All dimensions are in millimetres unless otherwise stated.

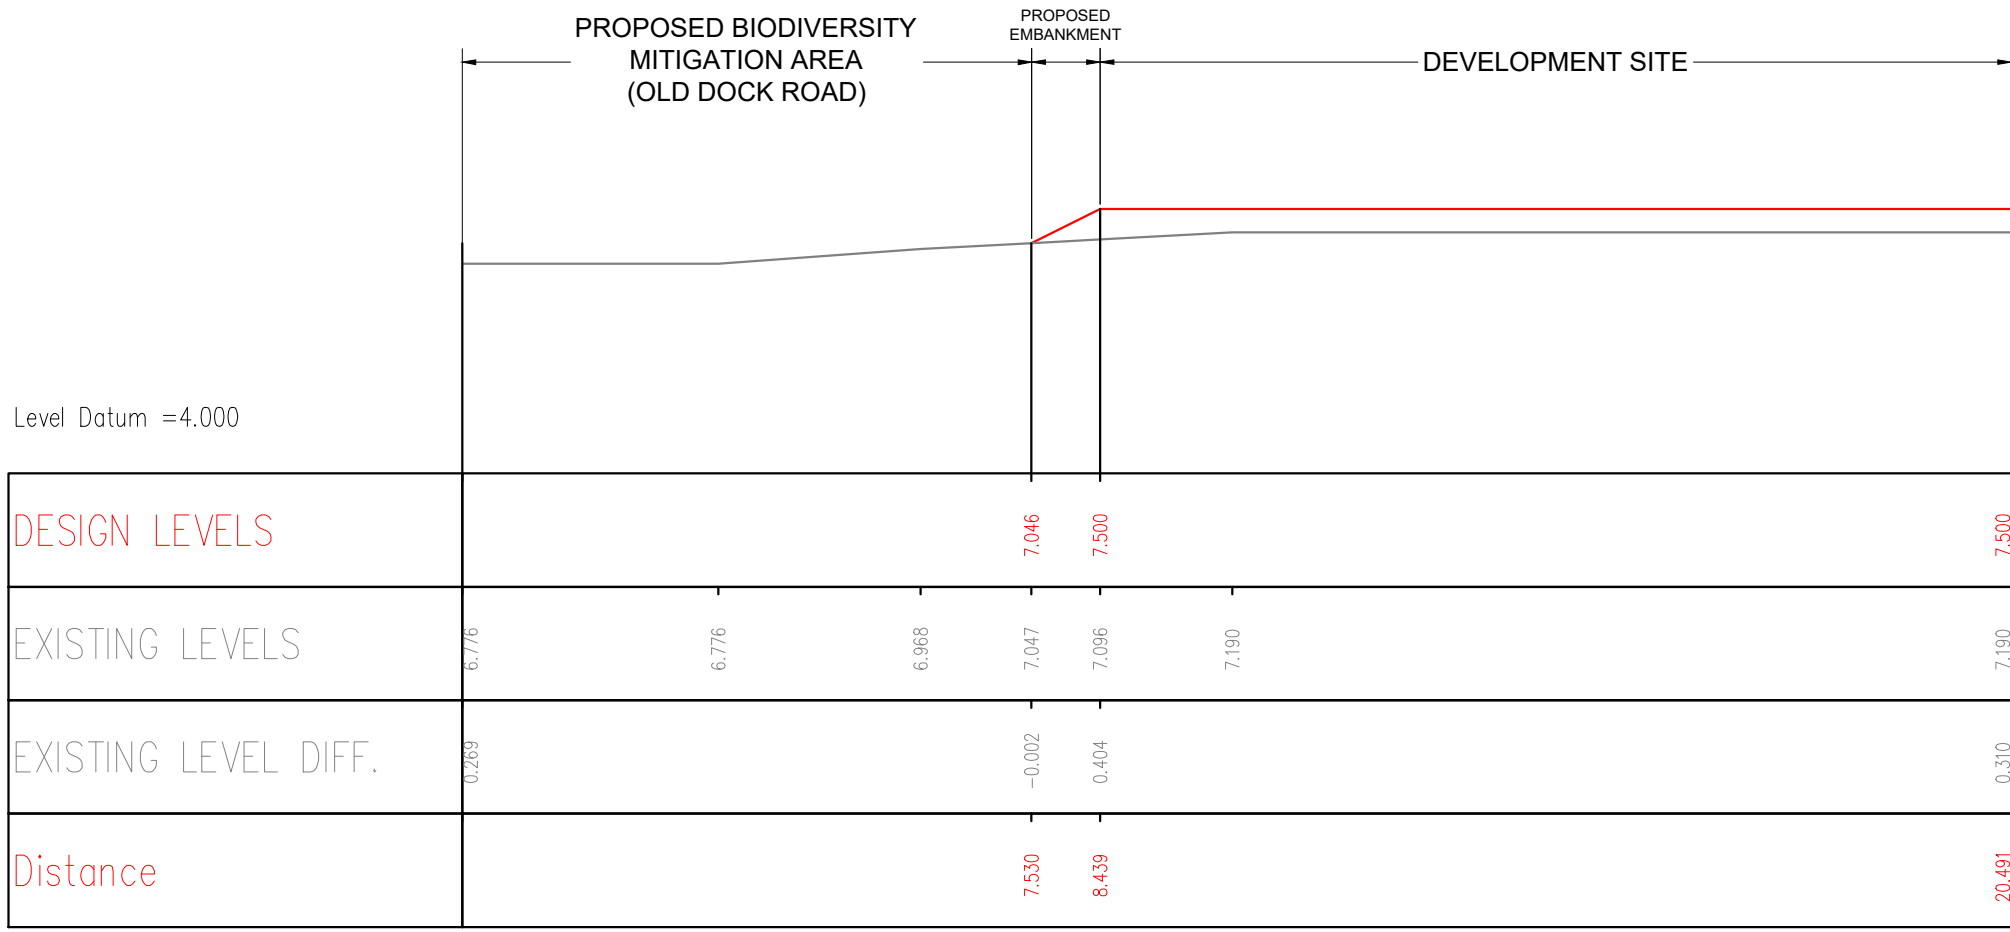

SECTION H

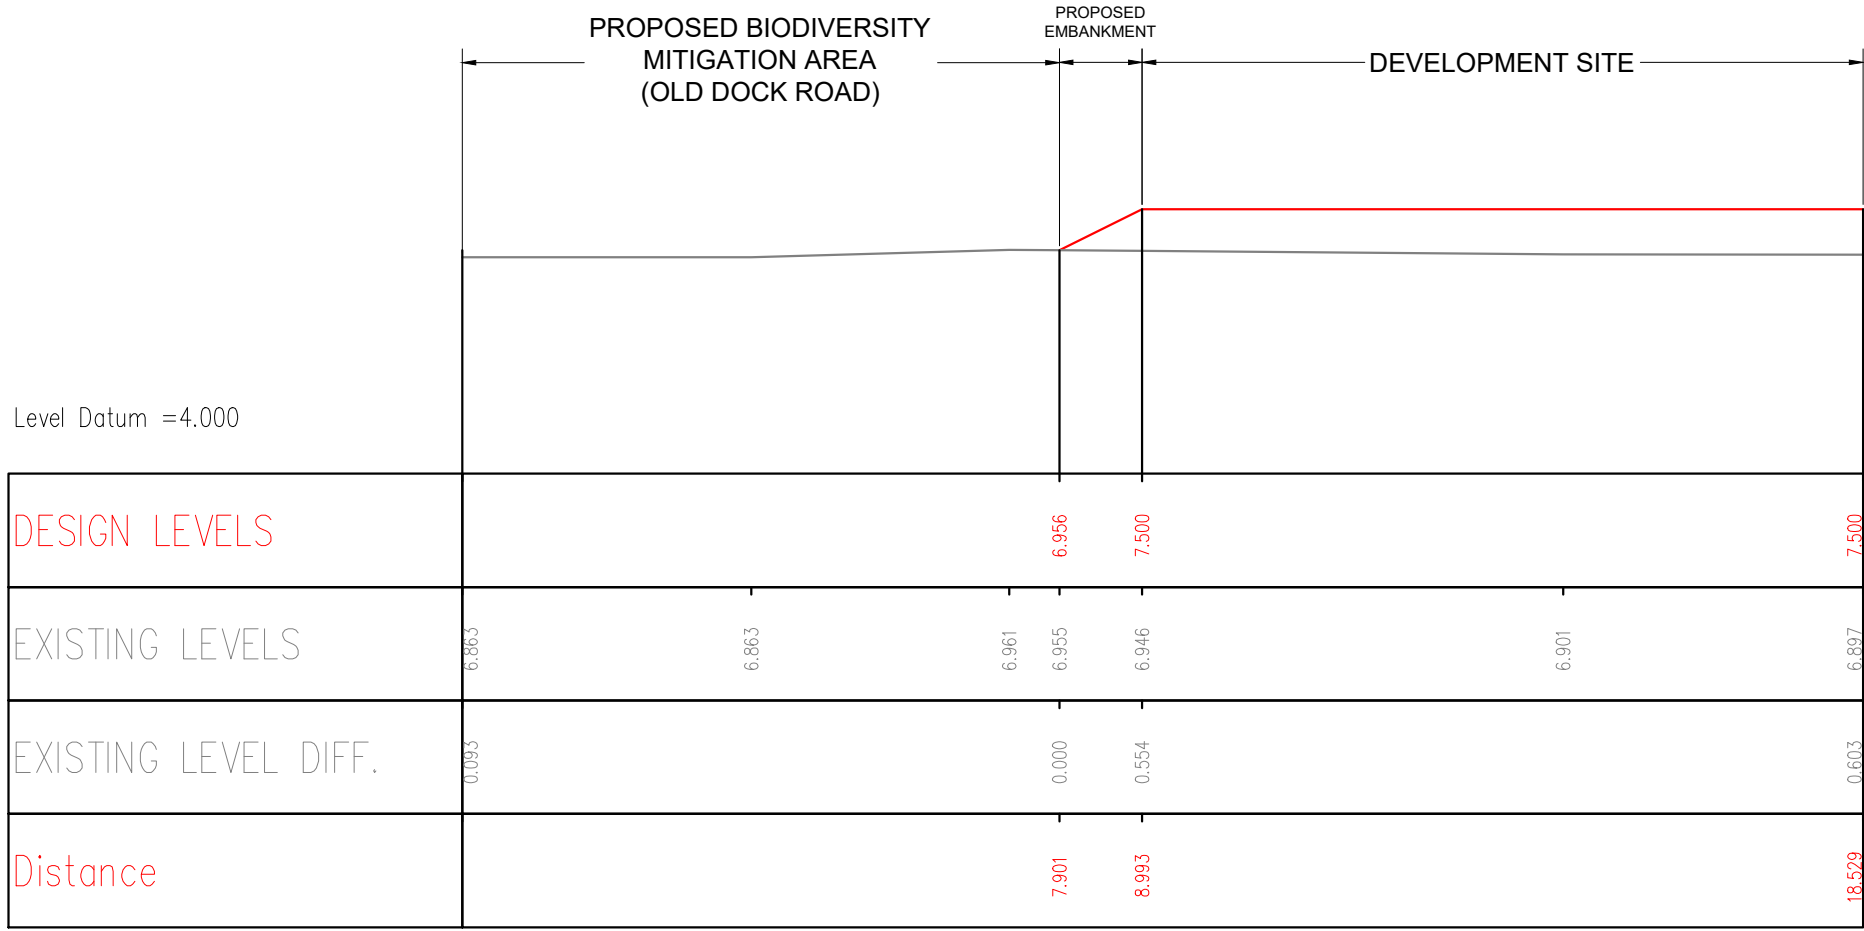


SECTION G

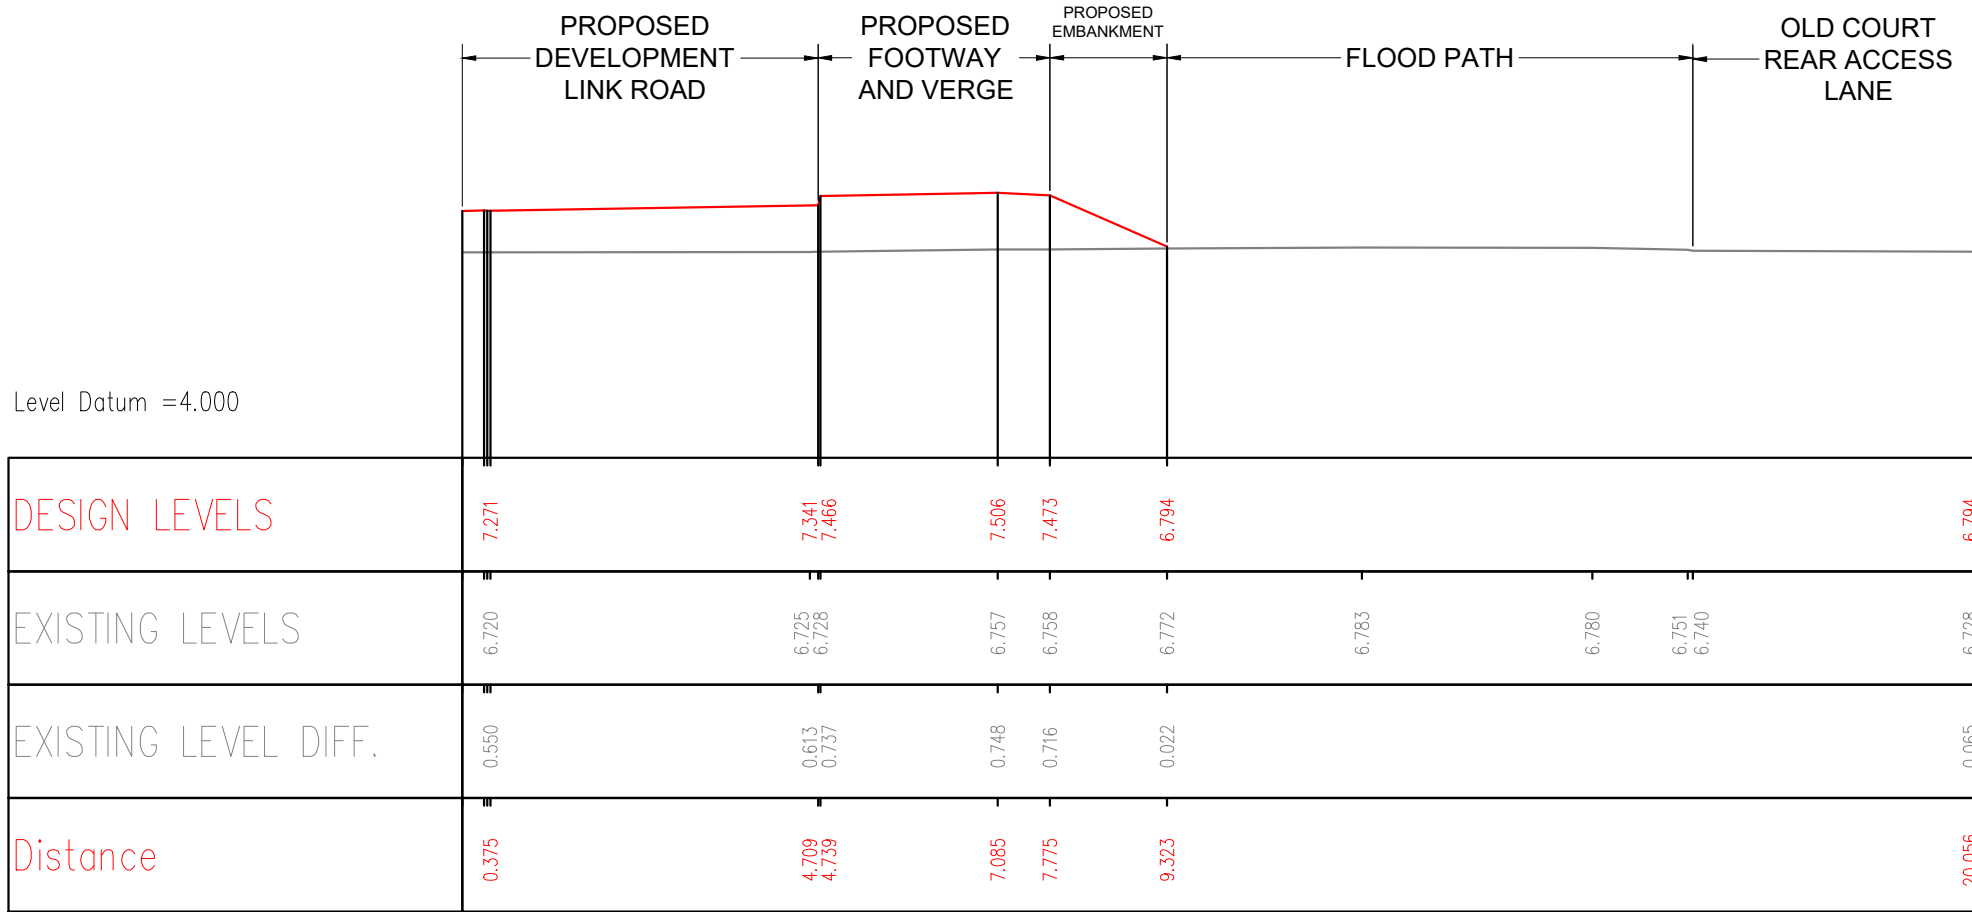

SECTION F

FOR SECTION LOCATIONS SEE DWG C2014B / XS / 0001

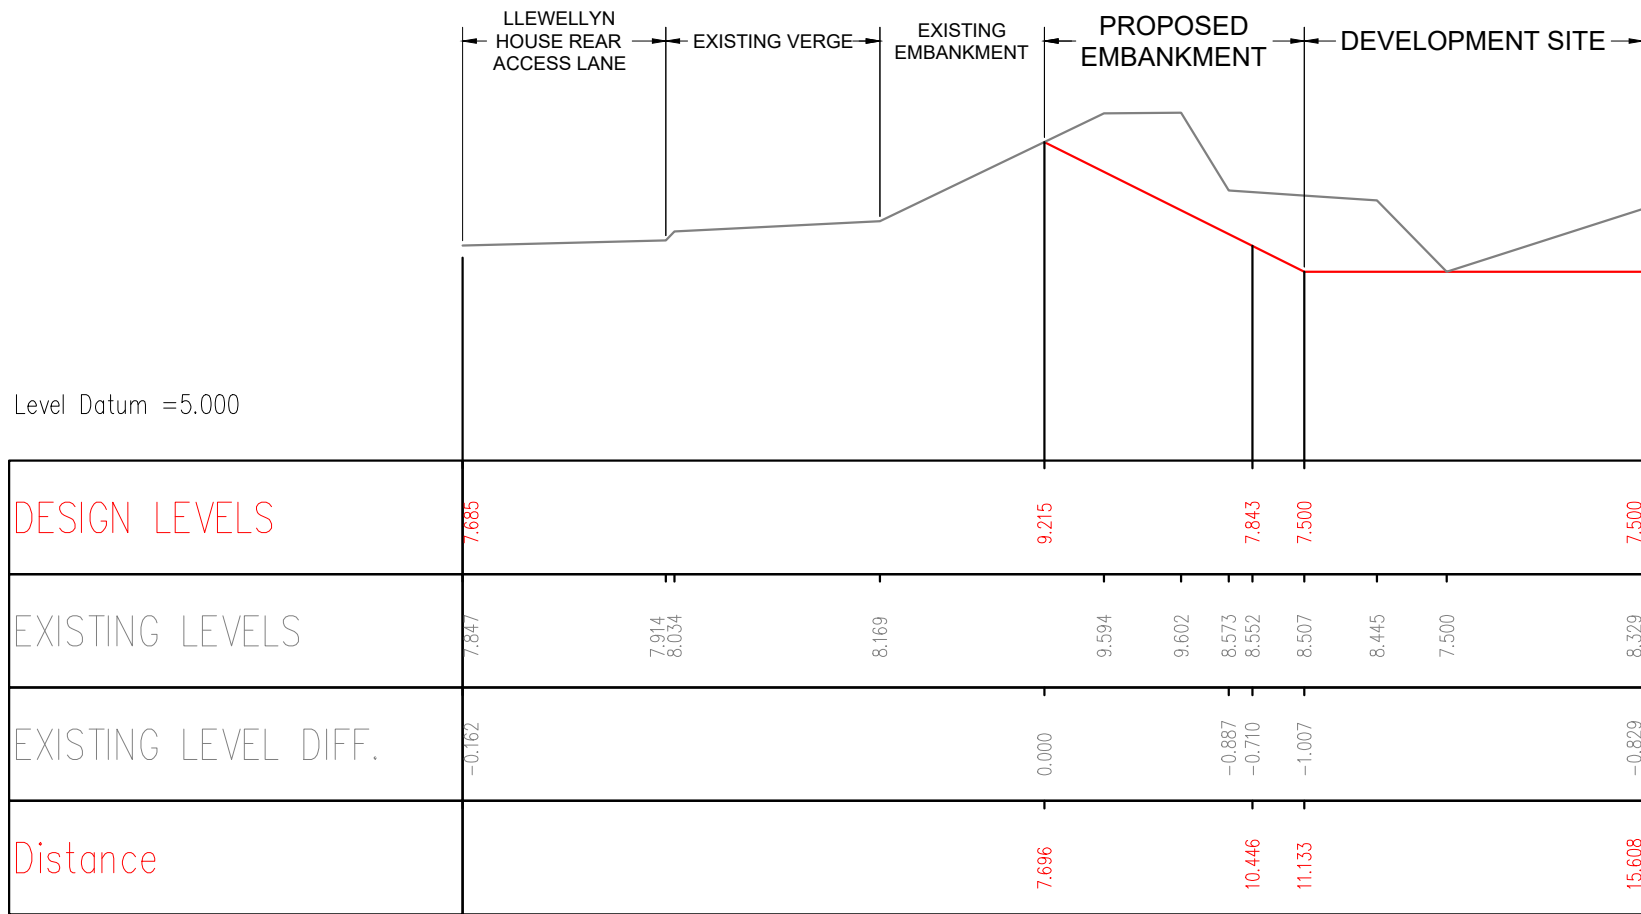

SECTION J



SECTION I



ENGINEERING AND TRANSPORT

NICOLA PEARCE
DIRECTOR OF ENVIRONMENT AND REGENERATION
THE QUAYS, BRUNEL WAY
BAGLAN ENERGY PARK
NEATH SA11 2GG

Job Title

C2014B HARBOURSIDE STRATEGIC EMPLOYMENT SITE

PLANNING - CROSS SECTIONS
SHEET 2 of 2

File No. Financial Code No. 26.007500.B054.300916

Drawn MCB Checked MCB Approved HHH

Date APR '20 Date APR '20 Date APR '20

Scales As Shown Status PLANNING

Drawing No. C2014B / XS / 0003