



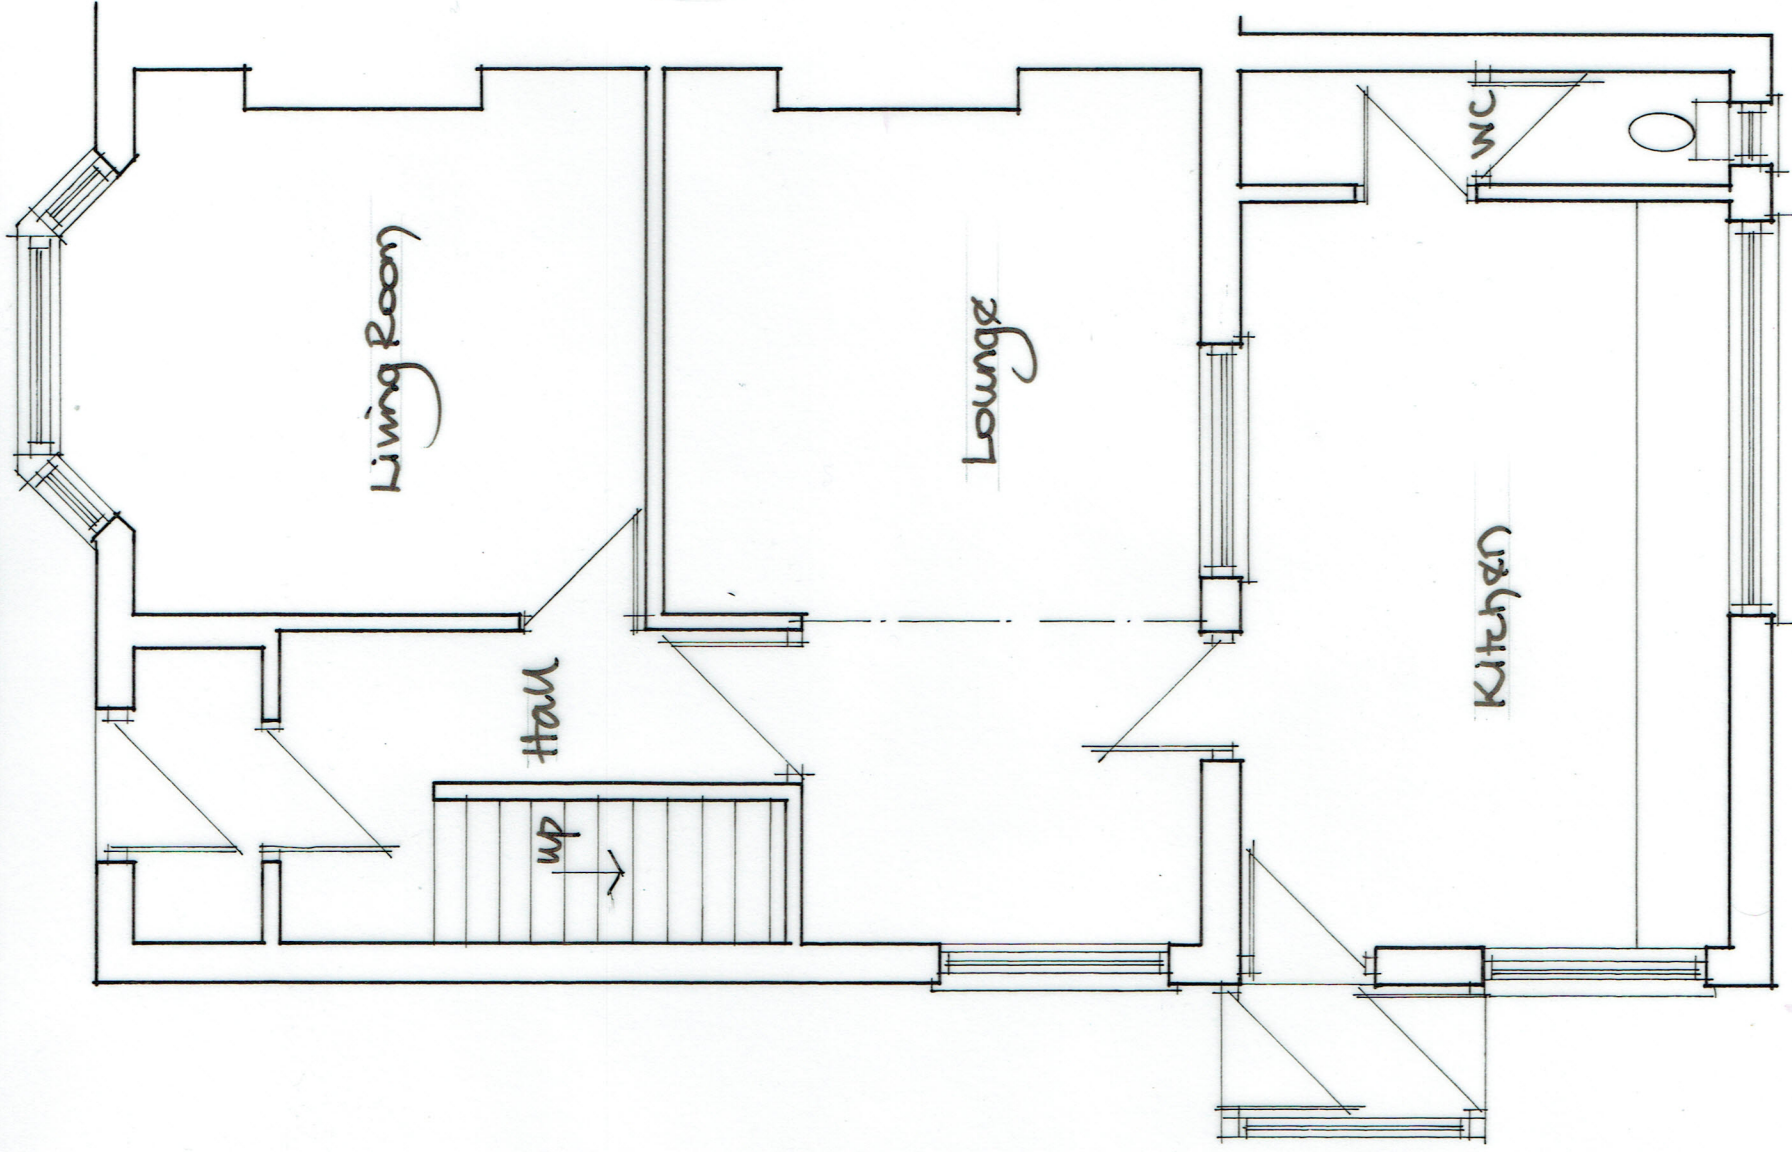

Existing Ground Floor

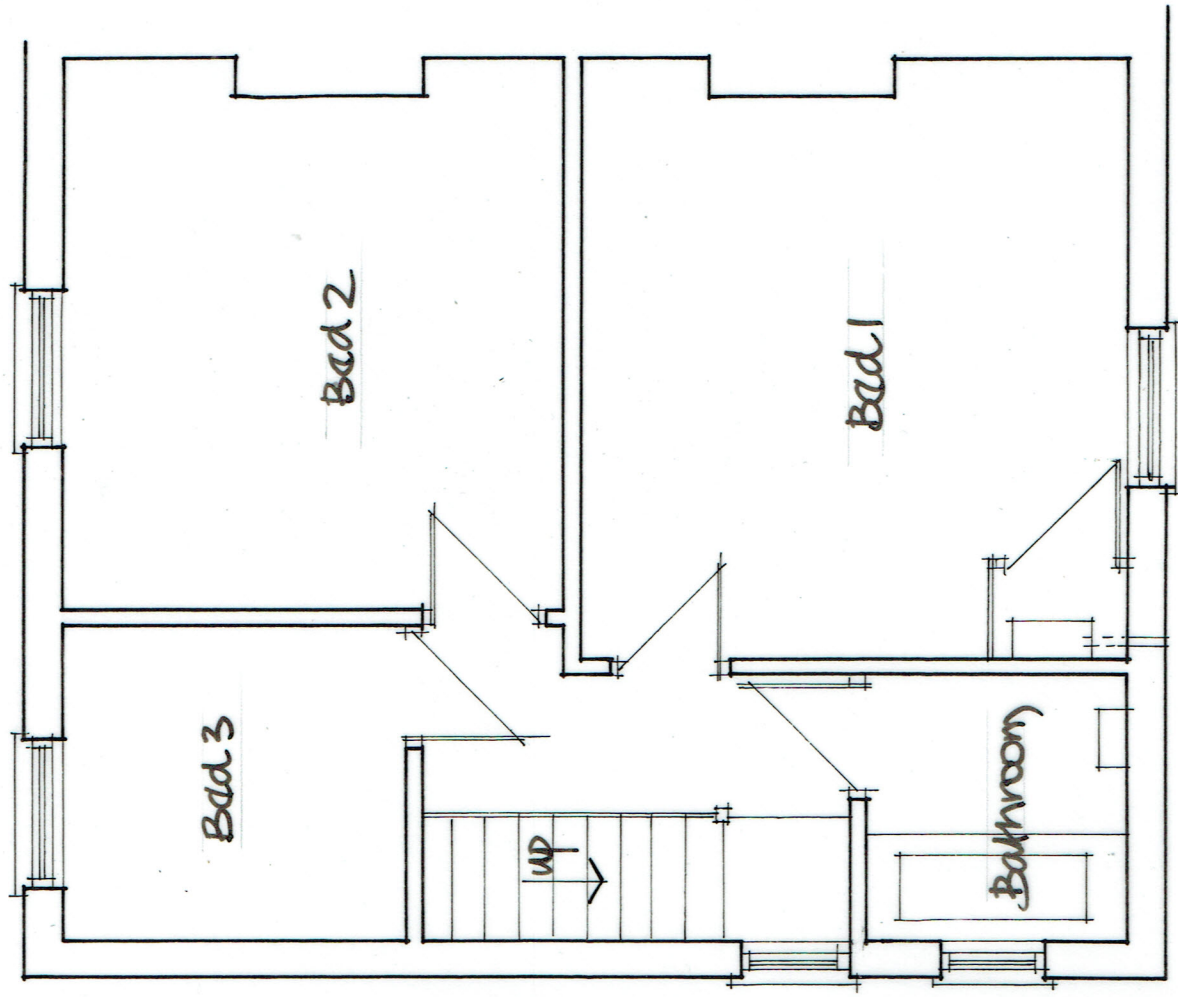

Existing First Floor