


Scale 1:50

Ref P2020/0472 30

Fence Between
Houses
2mtr High To end
of Hoofe.
1mtr High From
House To Pavement.

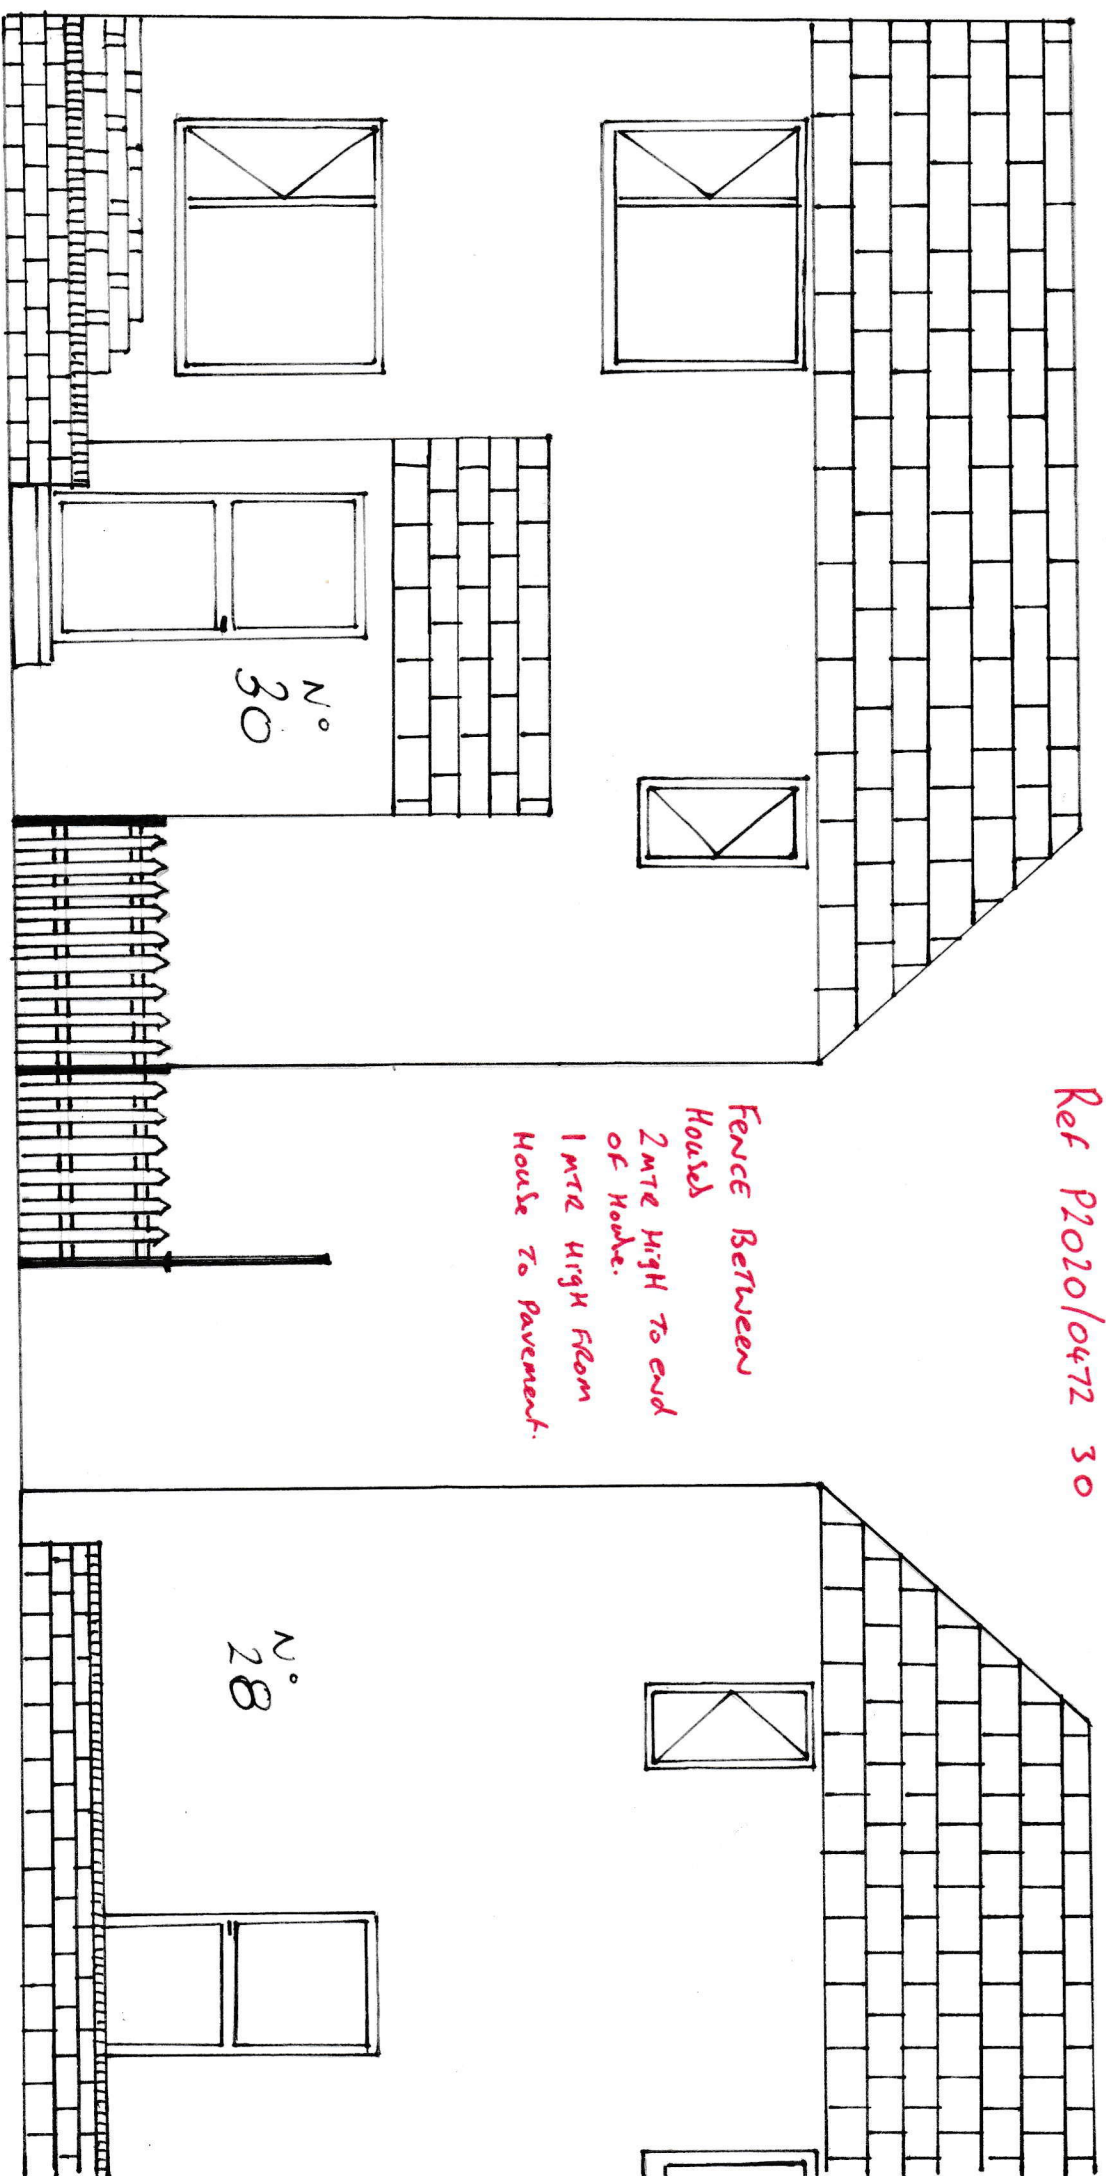

EXISTING KERB LAYOUT

FRONT OF NEXT DOOR'S CAR.