


Scale 1:50

Ref R020/0472 30

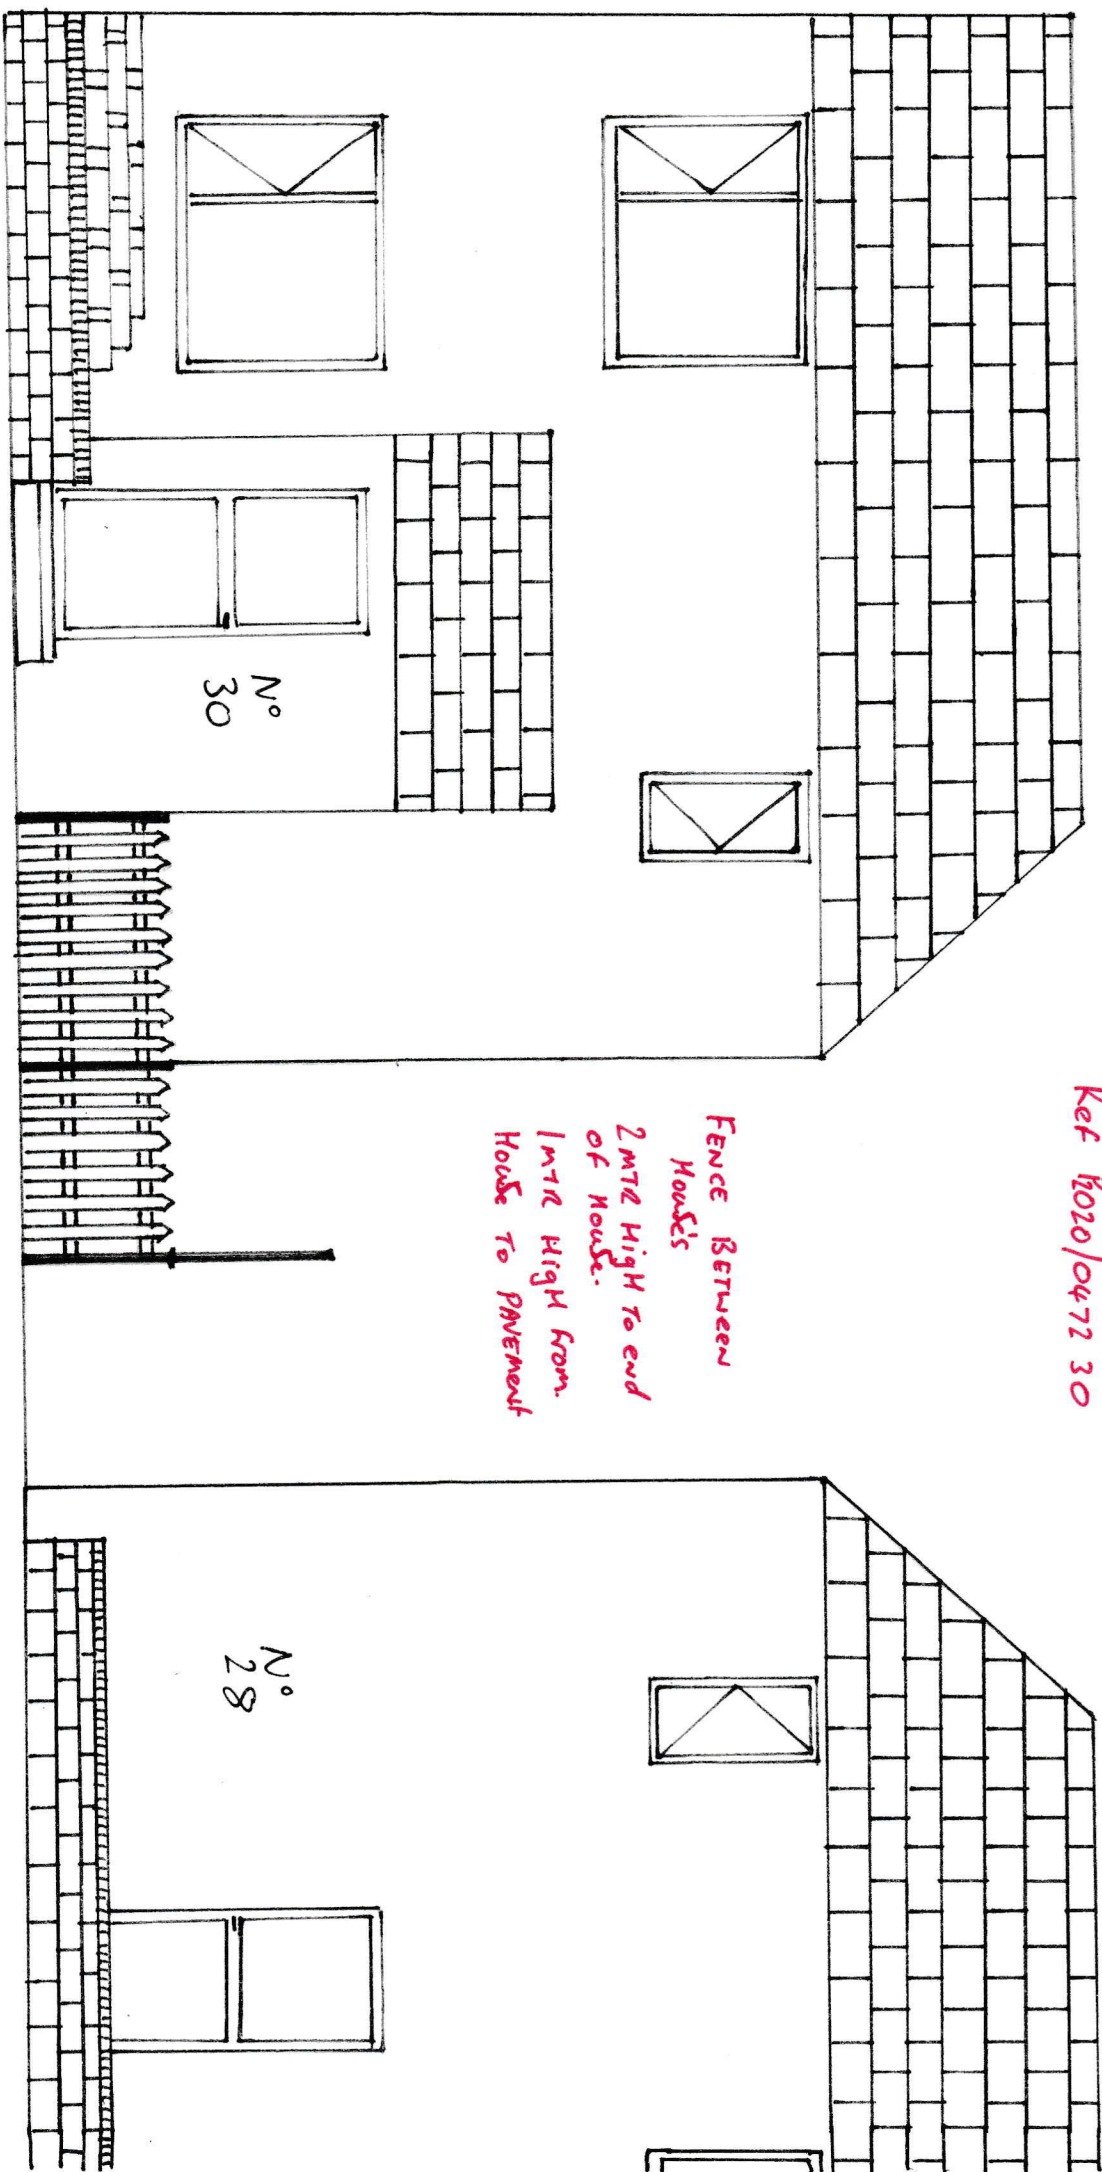


Proposed New kerb

Front of Next Door's car.

Scale 1:50

Ref P2020/0472 30

Fence Between
Houses
2mtr High To end
of Hoofe.
1mtr High From
House To Pavement.

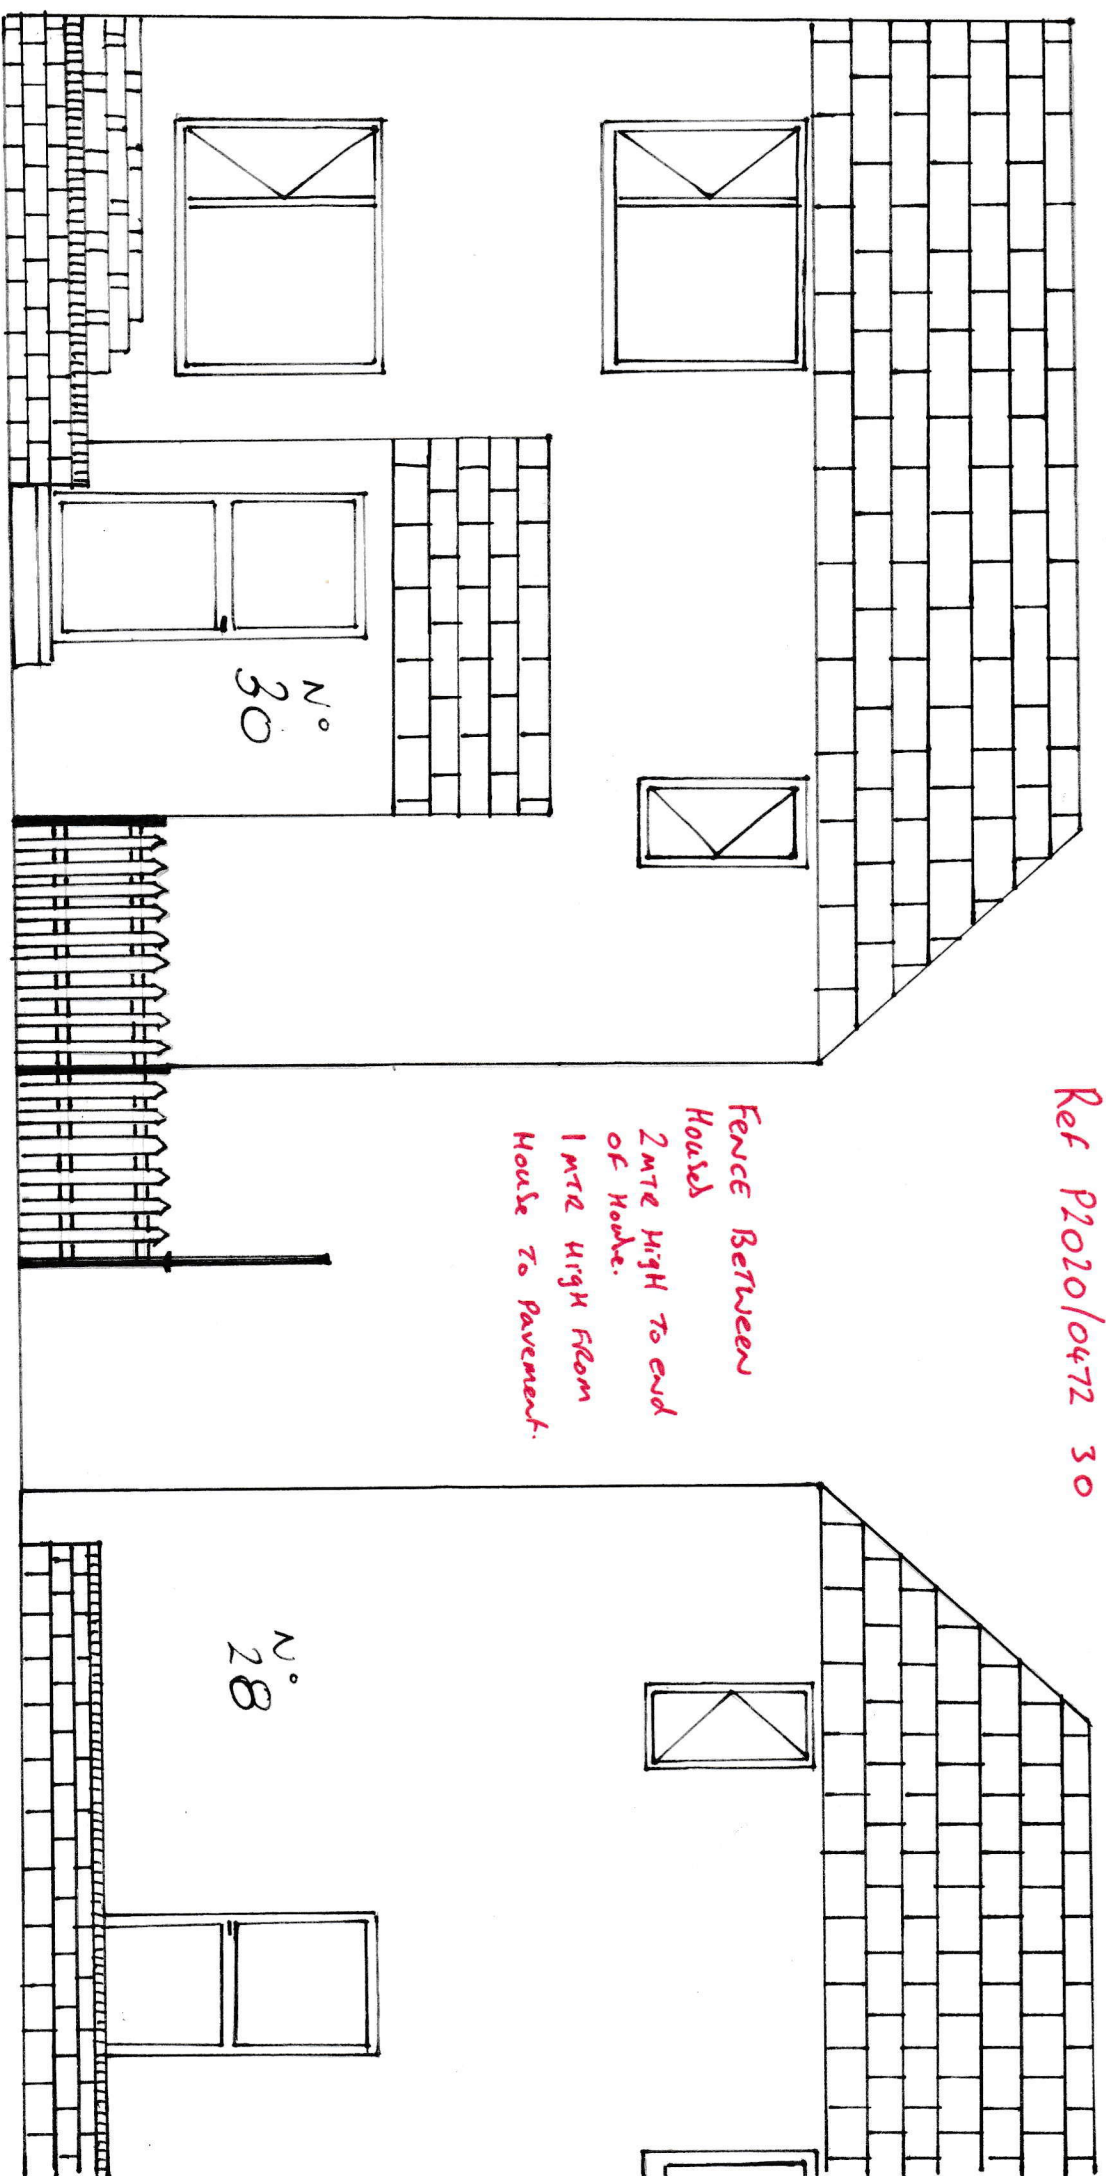

EXISTING KERB LAYOUT

FRONT OF NEXT DOOR'S CAR.



Scale
1:500

SABLE AVE

RHODFA SABL

PROPOSED KERB

22

28

30

36

GOLDEN AVENUE RHODFA AUR

Speed
Hump

MARINE DR

Silver Ave

CHROME AVE



Scale
1:500

