
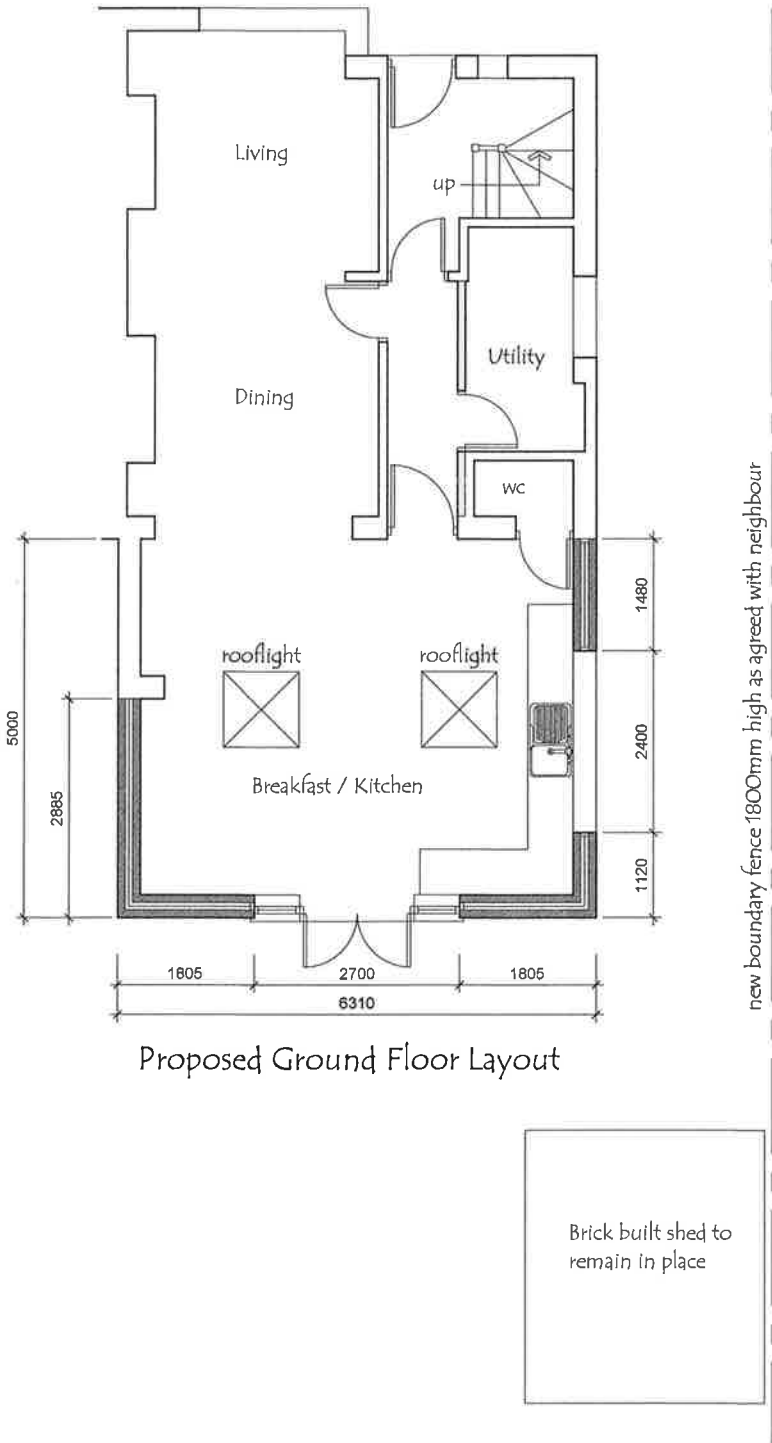


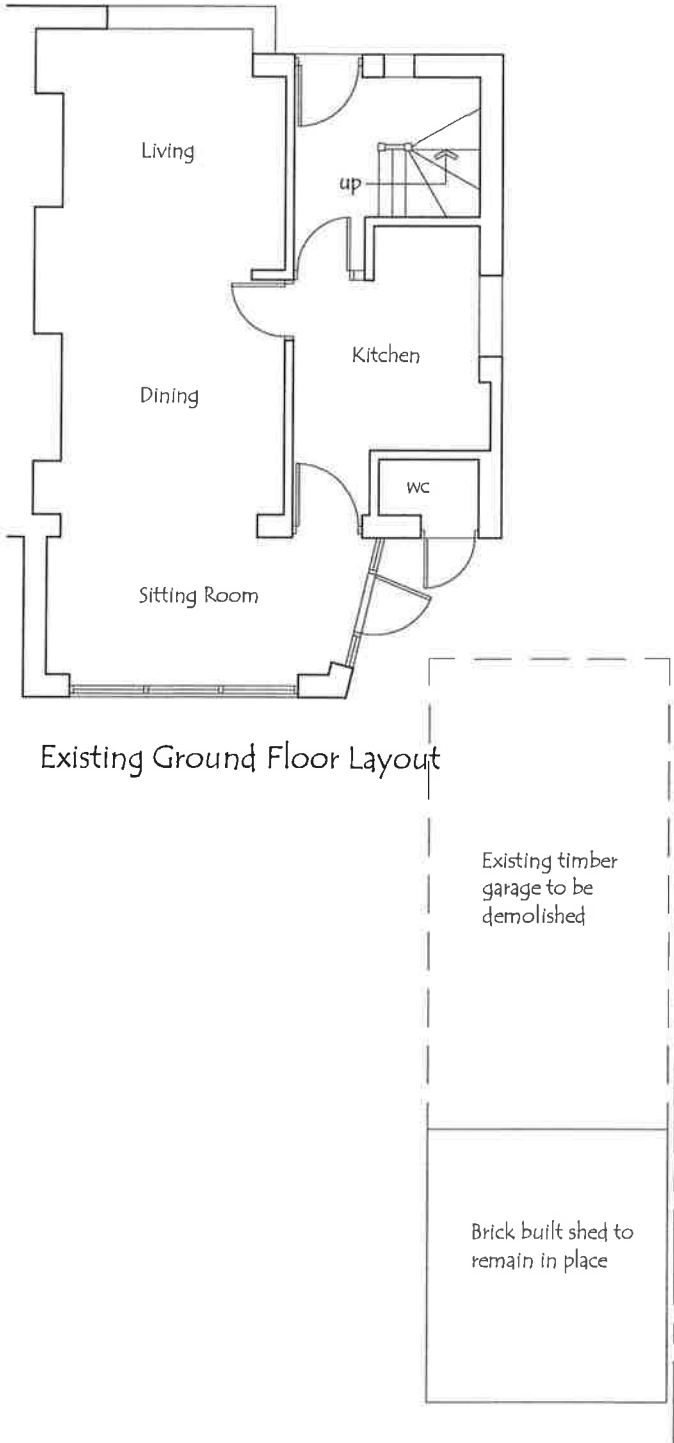

Client	Project	Proposed Single Storey Rear Extension at : 4 Chestnut Road, Cimla, Neath.			
		Drawn	Date	March '20	
		Scale	1 : 100		
		Drawing No.	2020 / 03 / 01		