
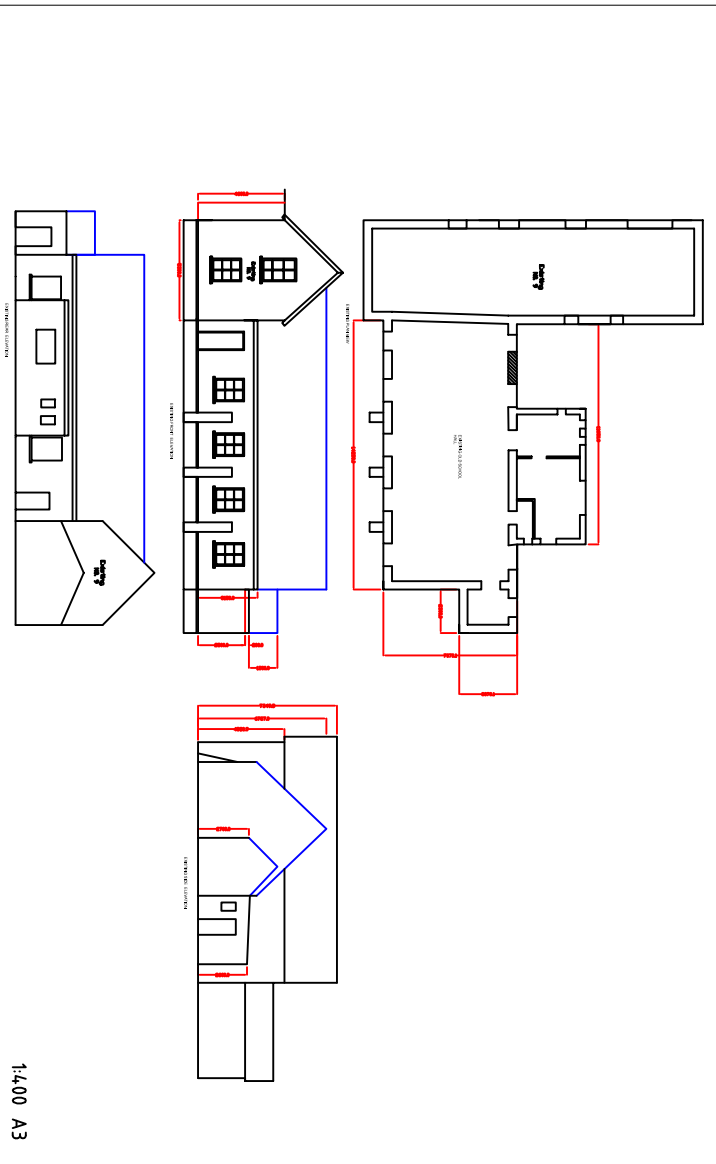
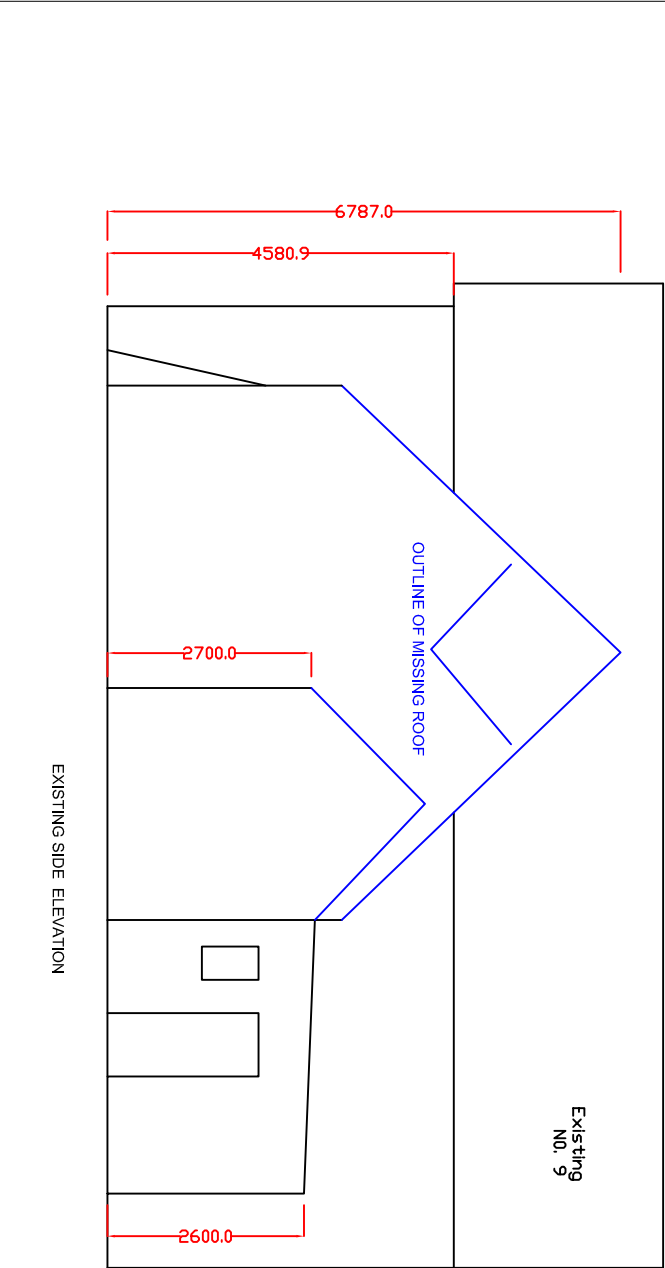
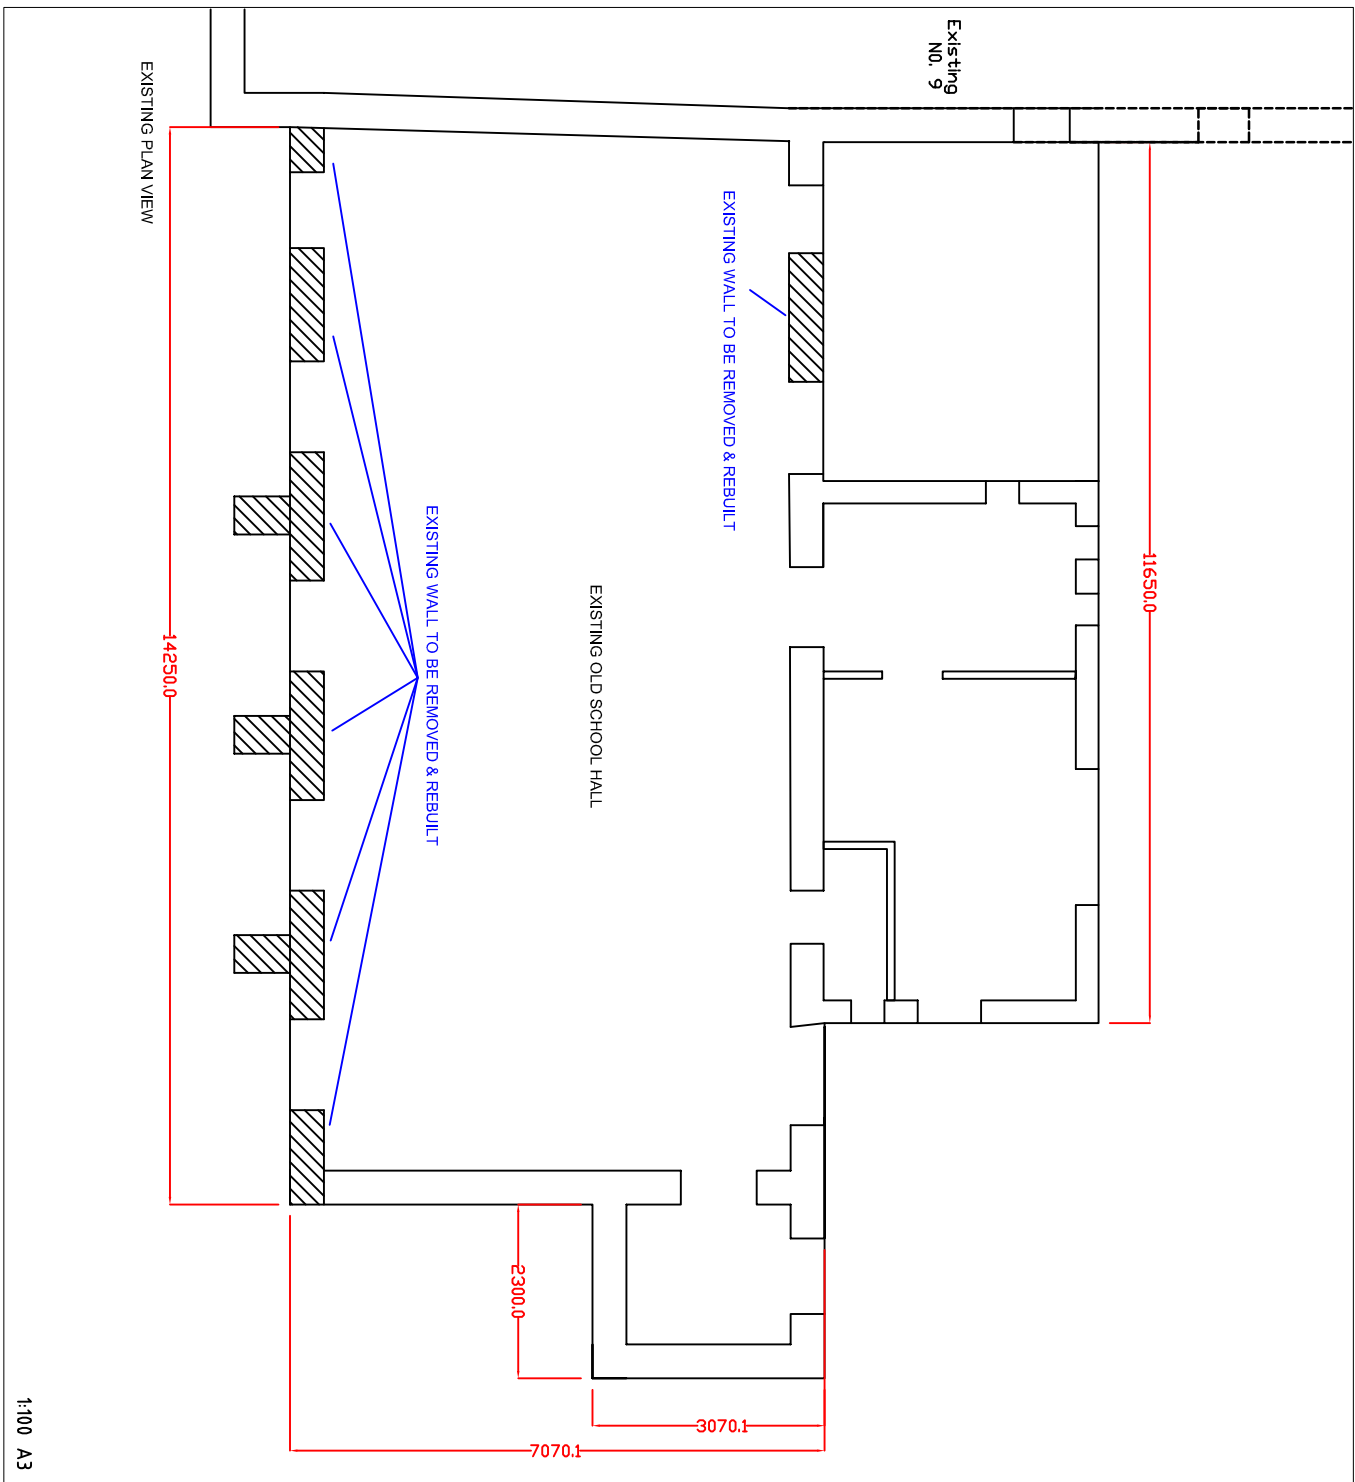


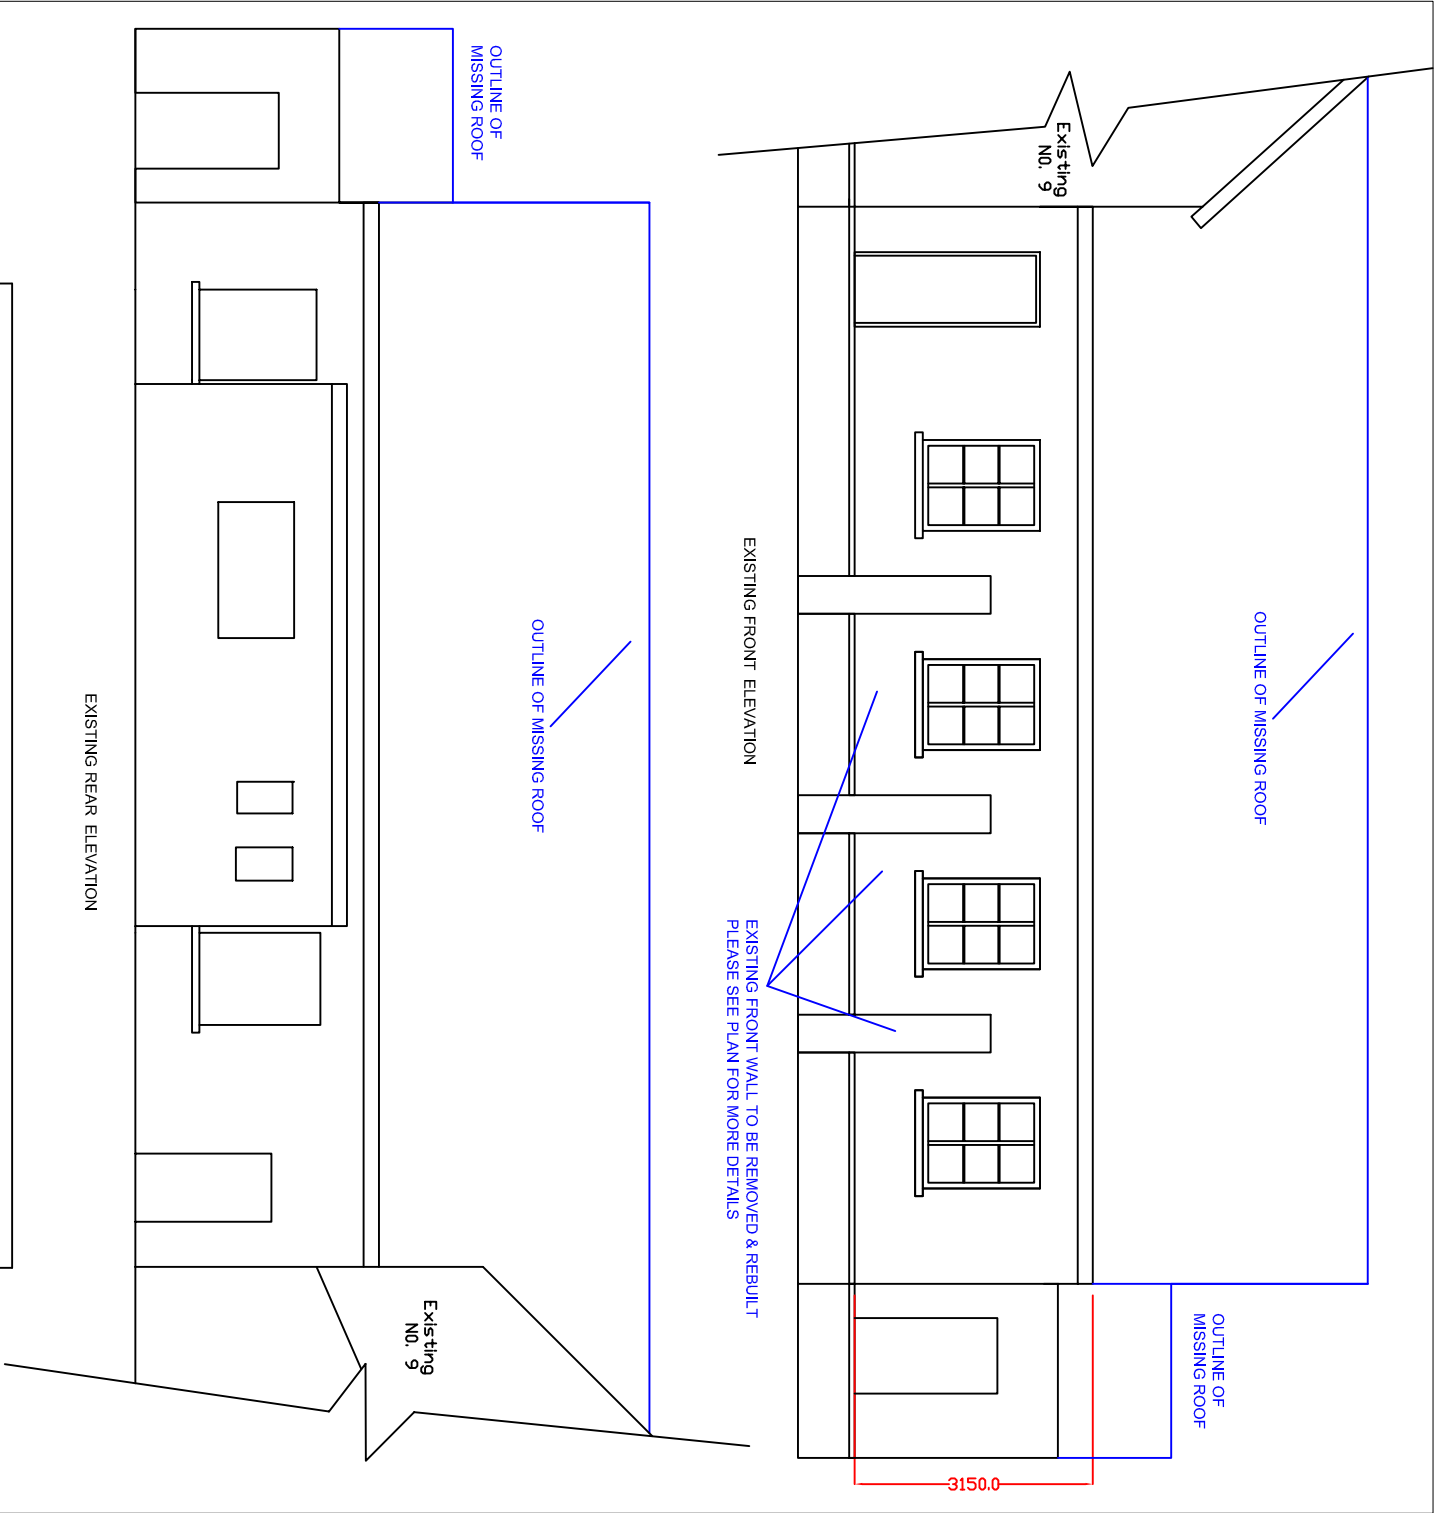

Client: Mr. D Fish			
Project: Old School House			
Main Road, Crynant			
Title: ExistingBuilding			
Reference: 2020/DF			
Date: 11th May 2020			
Scale / Paper: 1:100 A3			
Drawing No / Revision: 001			
Client Tel No			
Rev:	Detail	By	Date
All Dimensions to be Checked On Site			
Copyright 2006			