


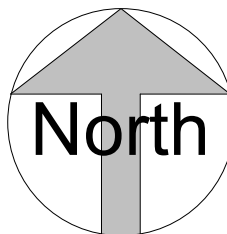

NOTES:



DRAWING STATUS

Planning

PROJECT

Plot 1 - Wern Ddu, Neath

TITLE

Location Plan

CLIENT

Mr & Mrs J Gilluley

DRAWN BY

Gareth Owen

DATE

11.06.20

SCALE (@A3)

1 : 1250

PROJECT NO.

GOCD JL01

DRAWING NO.

A100

REV

P3

GO CONCEPT DESIGNS, 9 DARWIN RD, PORT TALBOT, SA12 6BT
gareth@goconceptdesigns.co.uk

1

Location Plan

1 : 1250

Station	Easting	Northing	Level
STN2	273527.601	200909.257	112.638
STN3	273529.844	200932.949	113.706
STN4	273514.129	200944.265	114.136

Tyllwyd


Outline of Approved Dwelling Under Construction

FFL 114100

Plot 2
P2018/0131

N 200932949
E 273529843

STN3

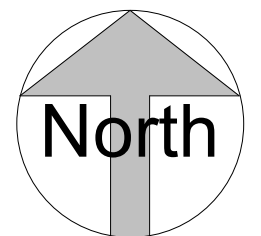


Plot 1

N 200909257
E 273527602

Tyllwyd

STN2

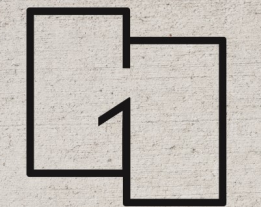

GARETH OWEN
CONCEPT DESIGNS

DRAWING STATUS

Planning

PROJECT

Plot 1 - Wern Ddu, Neath

TITLE

Existing Site Plan

CLIENT

Mr & Mrs J Gilluley

DRAWN BY

Gareth Owen

DATE

11.06.20

SCALE (@A3)

1 : 200

PROJECT NO.

GOCDC JL01

DRAWING NO.

A101

REV

P3

GO CONCEPT DESIGNS, 9 DARWIN RD, PORT TALBOT, SA12 6BT
gareth@goconceptdesigns.co.uk


1

Existing Site Plan


1 : 200

Werndu Cottages

Plot 2 P2018/0131

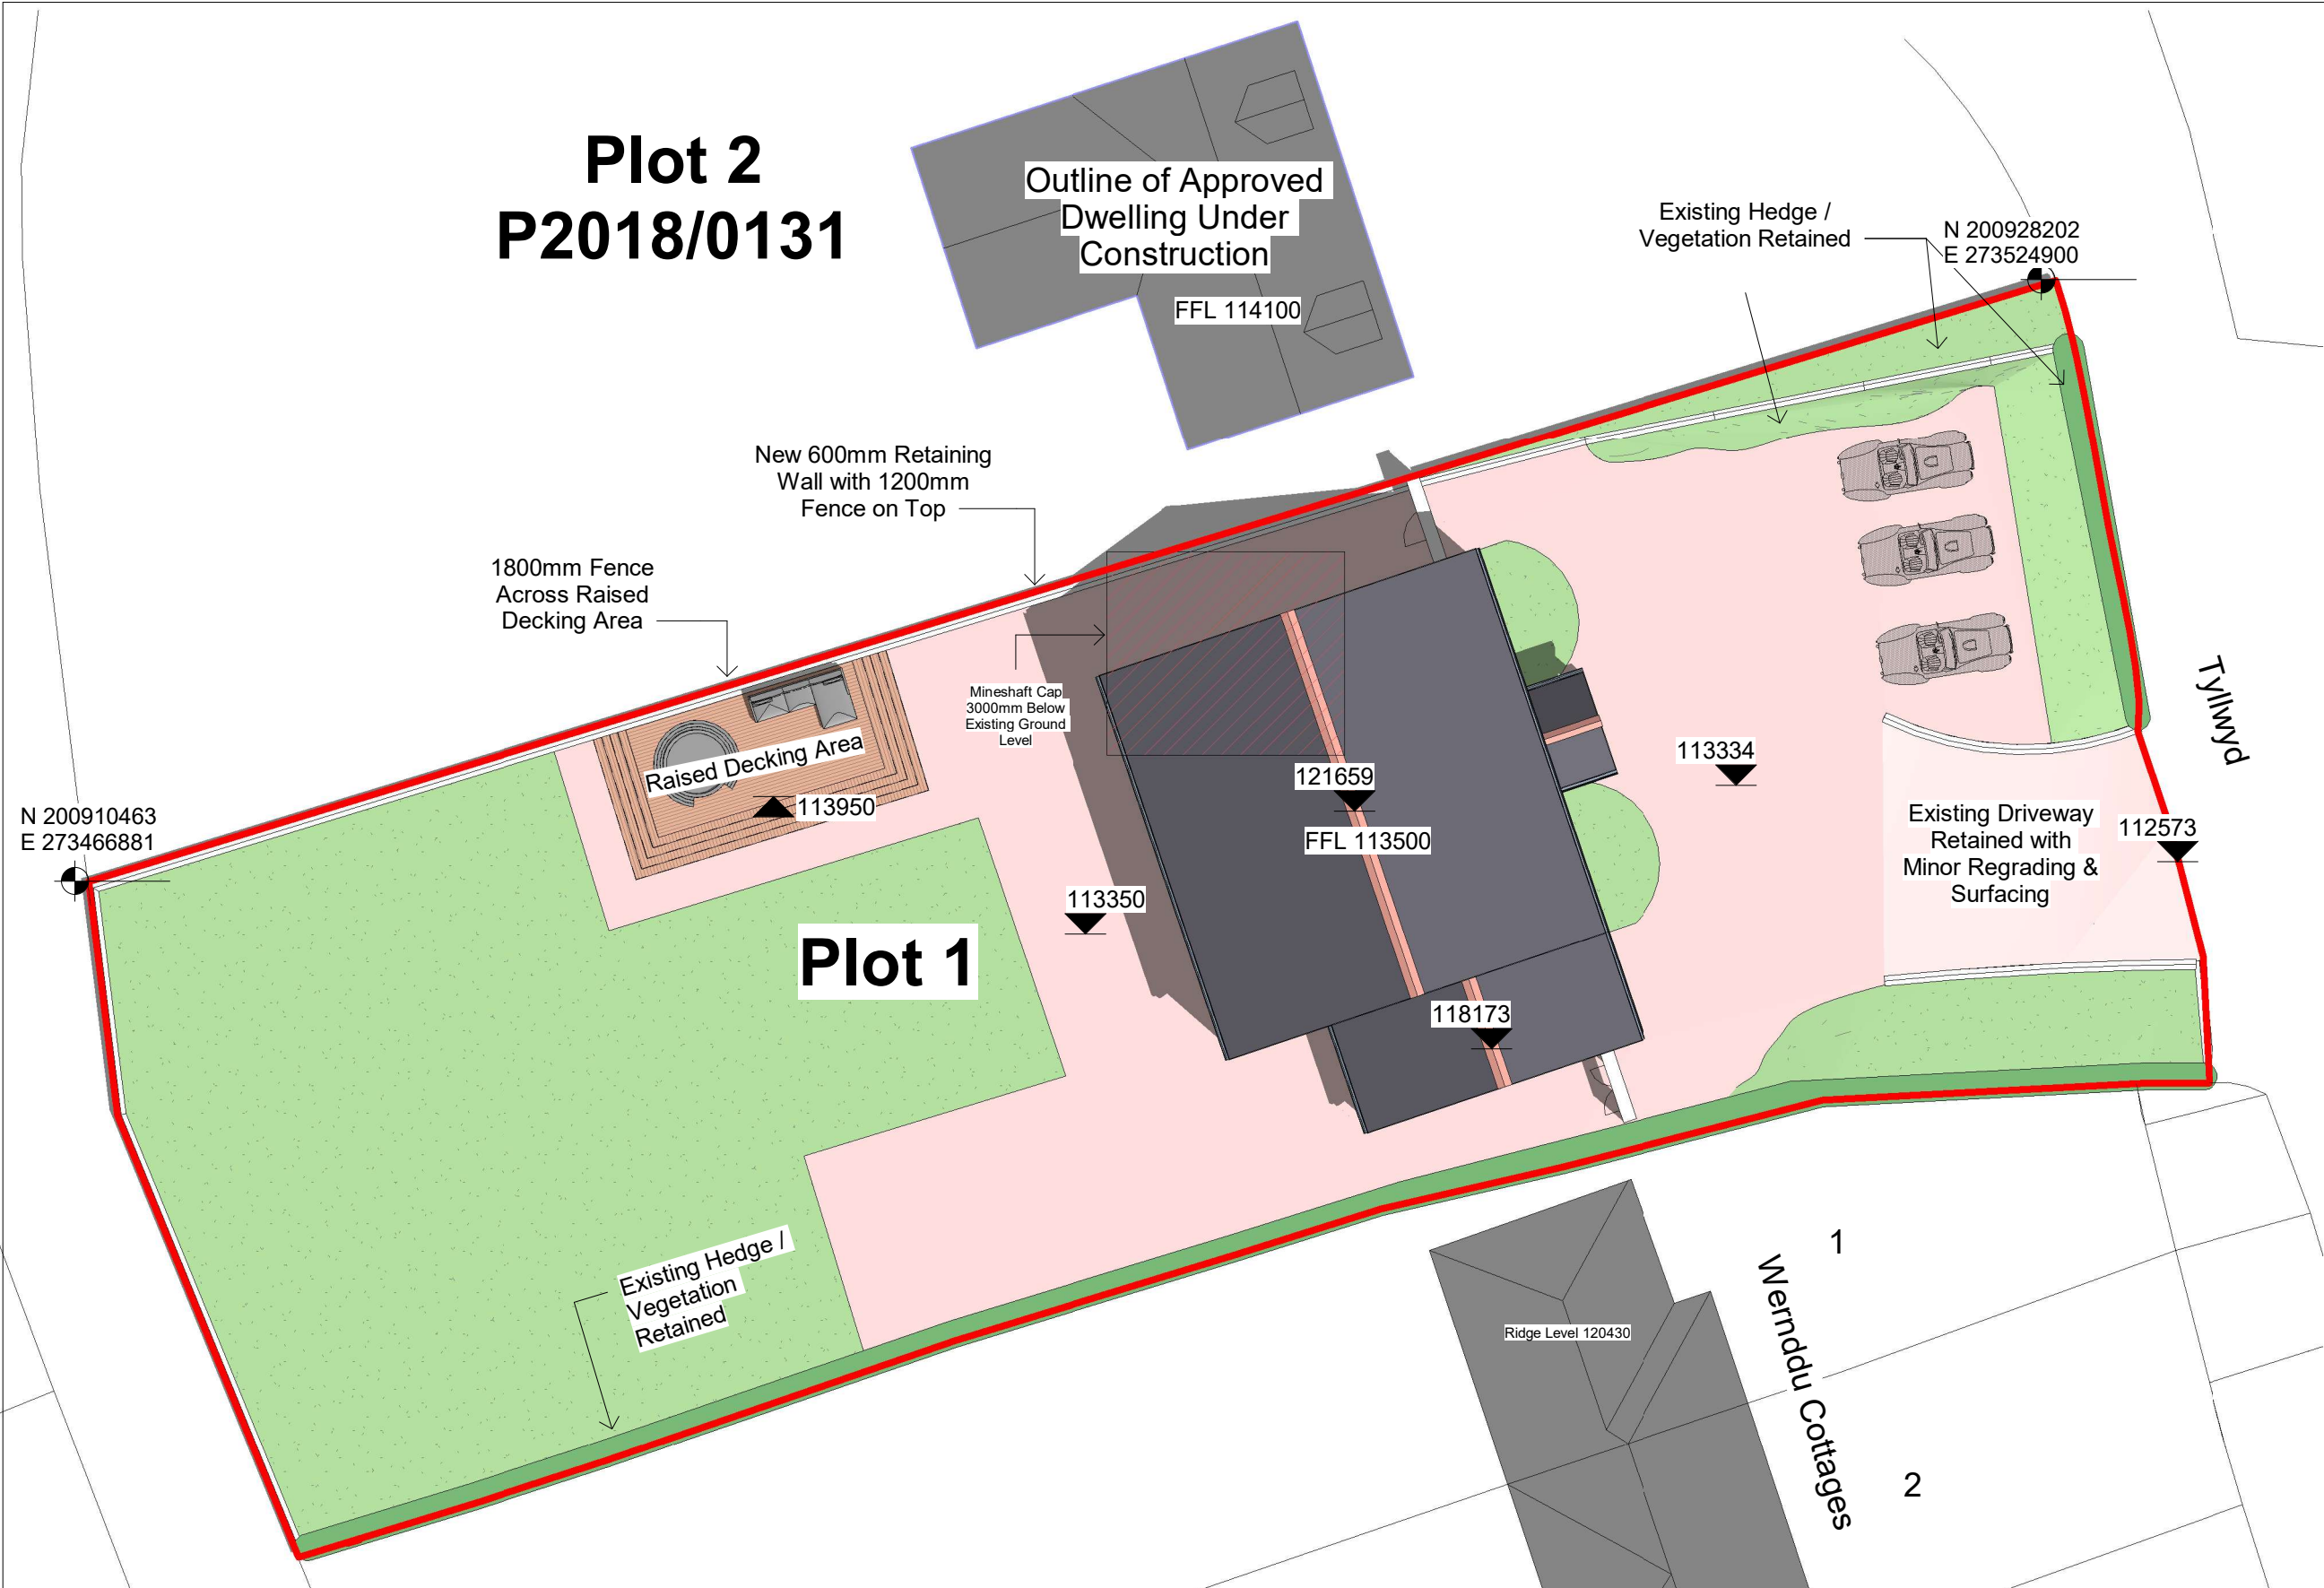

NOTES:

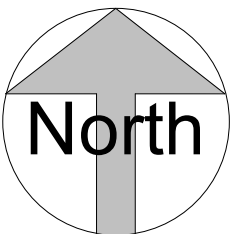

DRAWING STATUS

Planning

PROJECT

Plot 1 - Wern Ddu, Neath

TITLE

Proposed Site Plan

CLIENT

Mr & Mrs J Gilluley

DRAWN BY
Gareth Owen

DATE
11.06.20

SCALE (@A3)
1 : 200

PROJECT NO.
GOCD JL01

DRAWING NO.
A102


REV
P3

GO CONCEPT DESIGNS, 9 DARWIN RD, PORT TALBOT, SA12 6BT
gareth@goconceptdesigns.co.uk

1

Proposed Site Plan

1 : 200

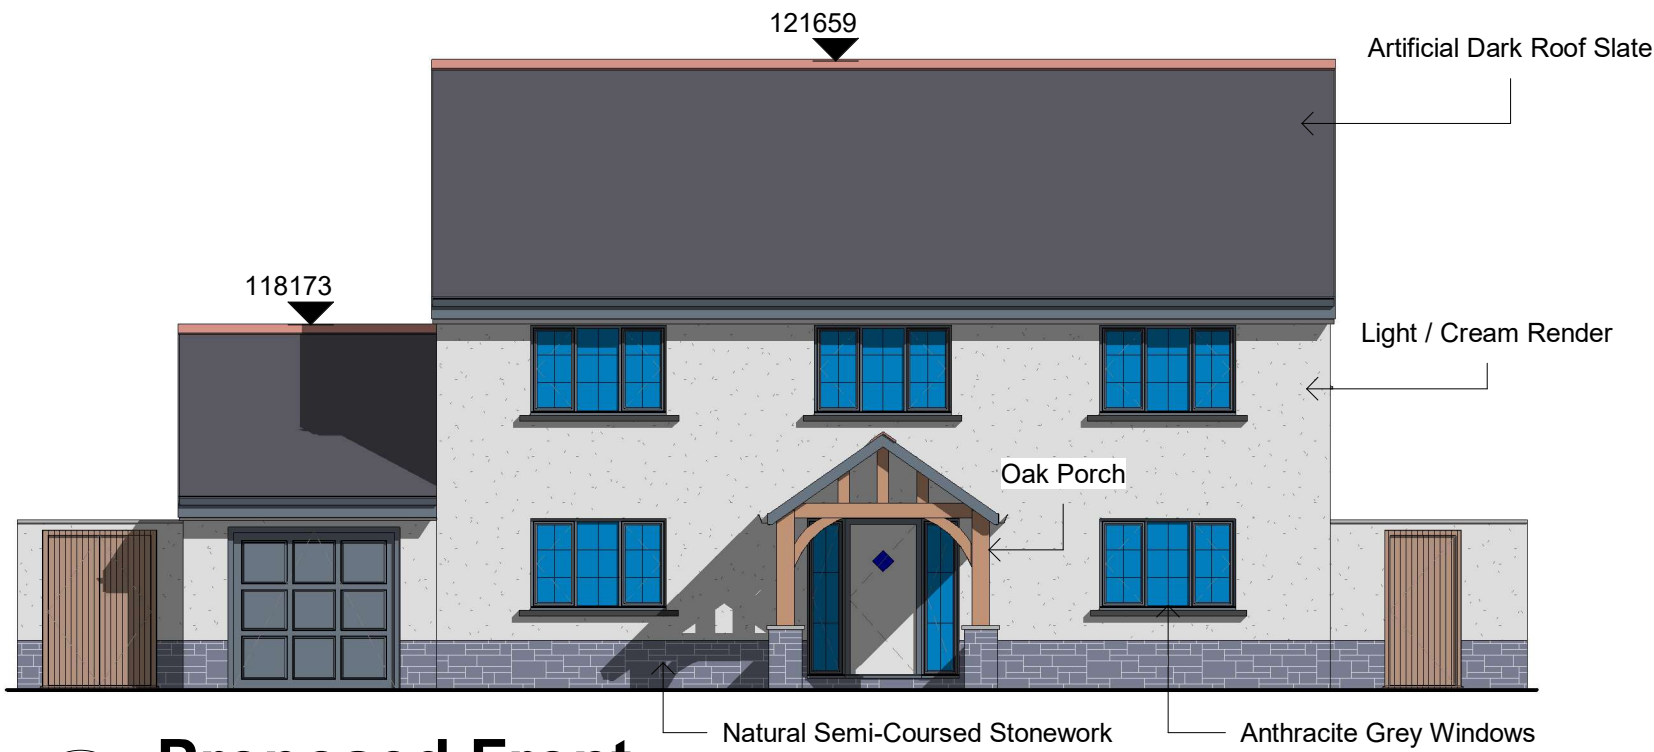

1 Proposed Front
1 : 100



2 Proposed Left
1 : 100




3 Proposed Rear
1 : 100




4 Proposed Right
1 : 100



DRAWING STATUS	
Planning	
PROJECT	
Plot 1 - Wern Ddu, Neath	
TITLE	
Proposed Elevations	
CLIENT	
Mr & Mrs J Gilluley	
DRAWN BY Gareth Owen	DATE 11.06.20
SCALE (@A3) 1 : 100	PROJECT NO. GOCD JL01
DRAWING NO. A103	REV P3
GO CONCEPT DESIGNS, 9 DARWIN RD, PORT TALBOT, SA12 6BT	
gareth@goconceptdesigns.co.uk	

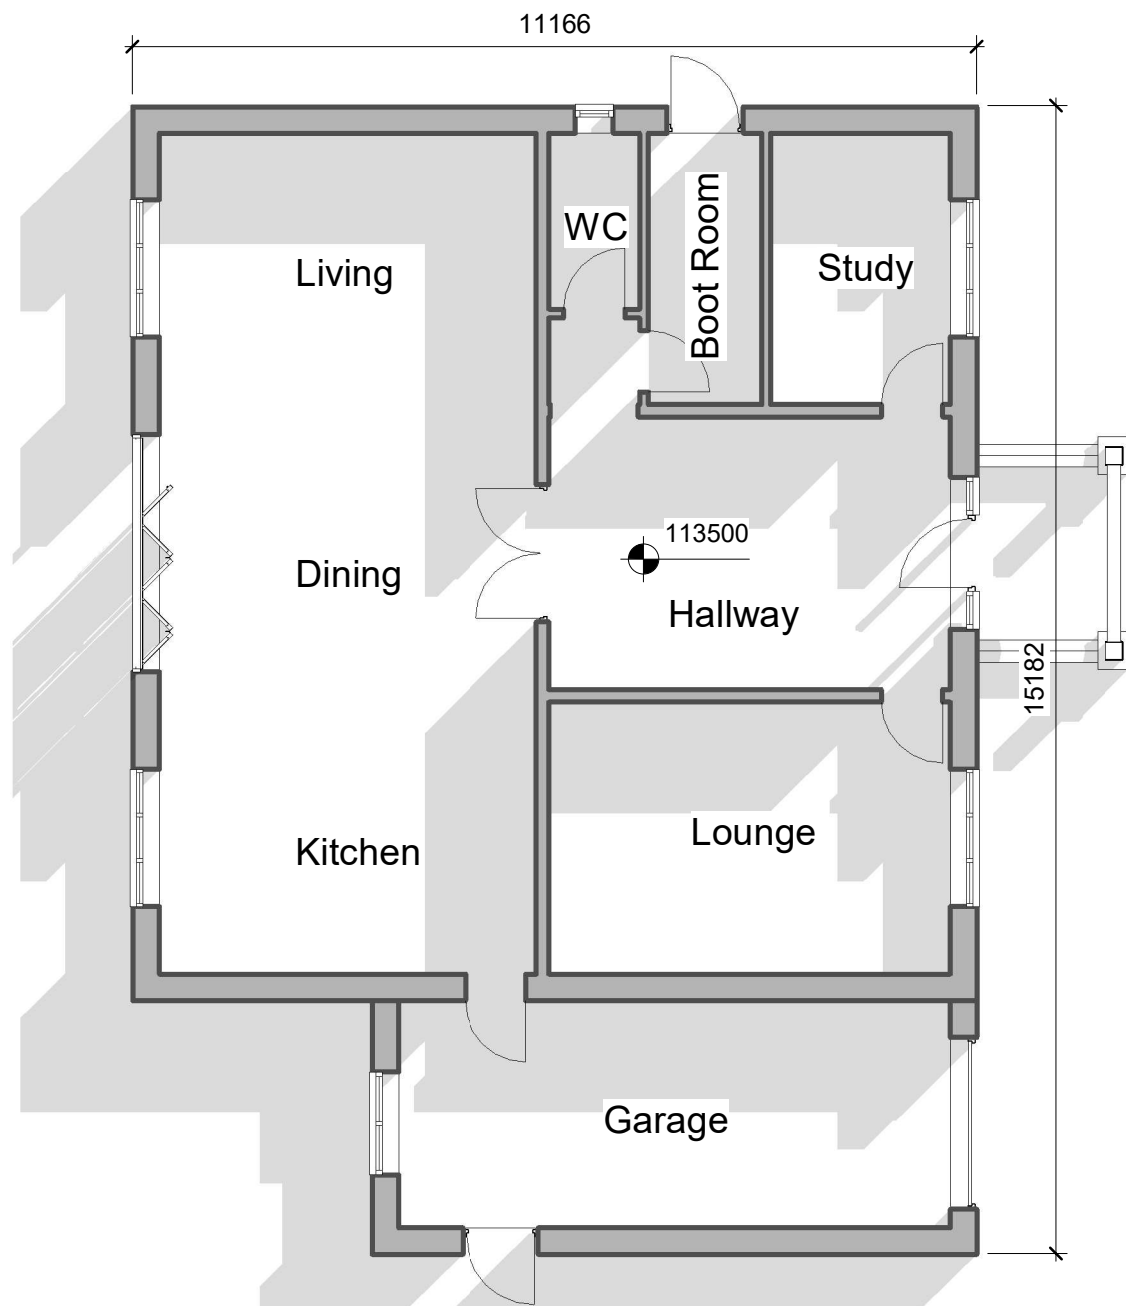

1 Proposed Ground Floor Plan
1 : 100

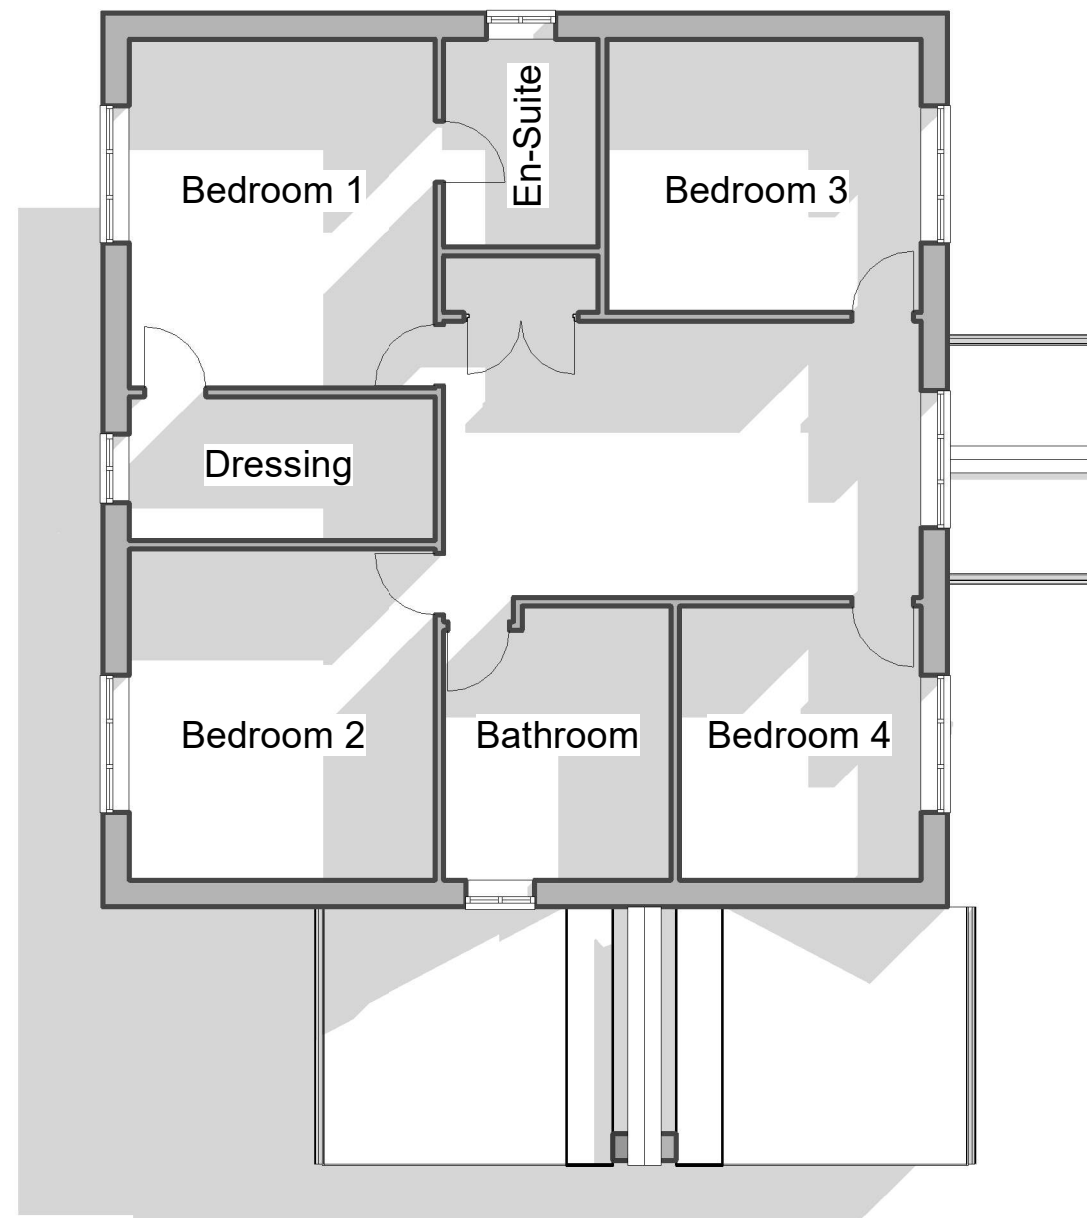

2 Proposed First Floor Plan
1 : 100

NOTES:



DRAWING STATUS

Planning

PROJECT

Plot 1 - Wern Ddu, Neath

TITLE

Proposed GF & FF Plans

CLIENT

Mr & Mrs J Gilluley

DRAWN BY
Gareth Owen

DATE
11.06.20


SCALE (@A3)
1 : 100

PROJECT NO.
GOCD JL01

DRAWING NO.
A104

REV
P3

GO CONCEPT DESIGNS, 9 DARWIN RD, PORT TALBOT, SA12 6BT
gareth@goconceptdesigns.co.uk

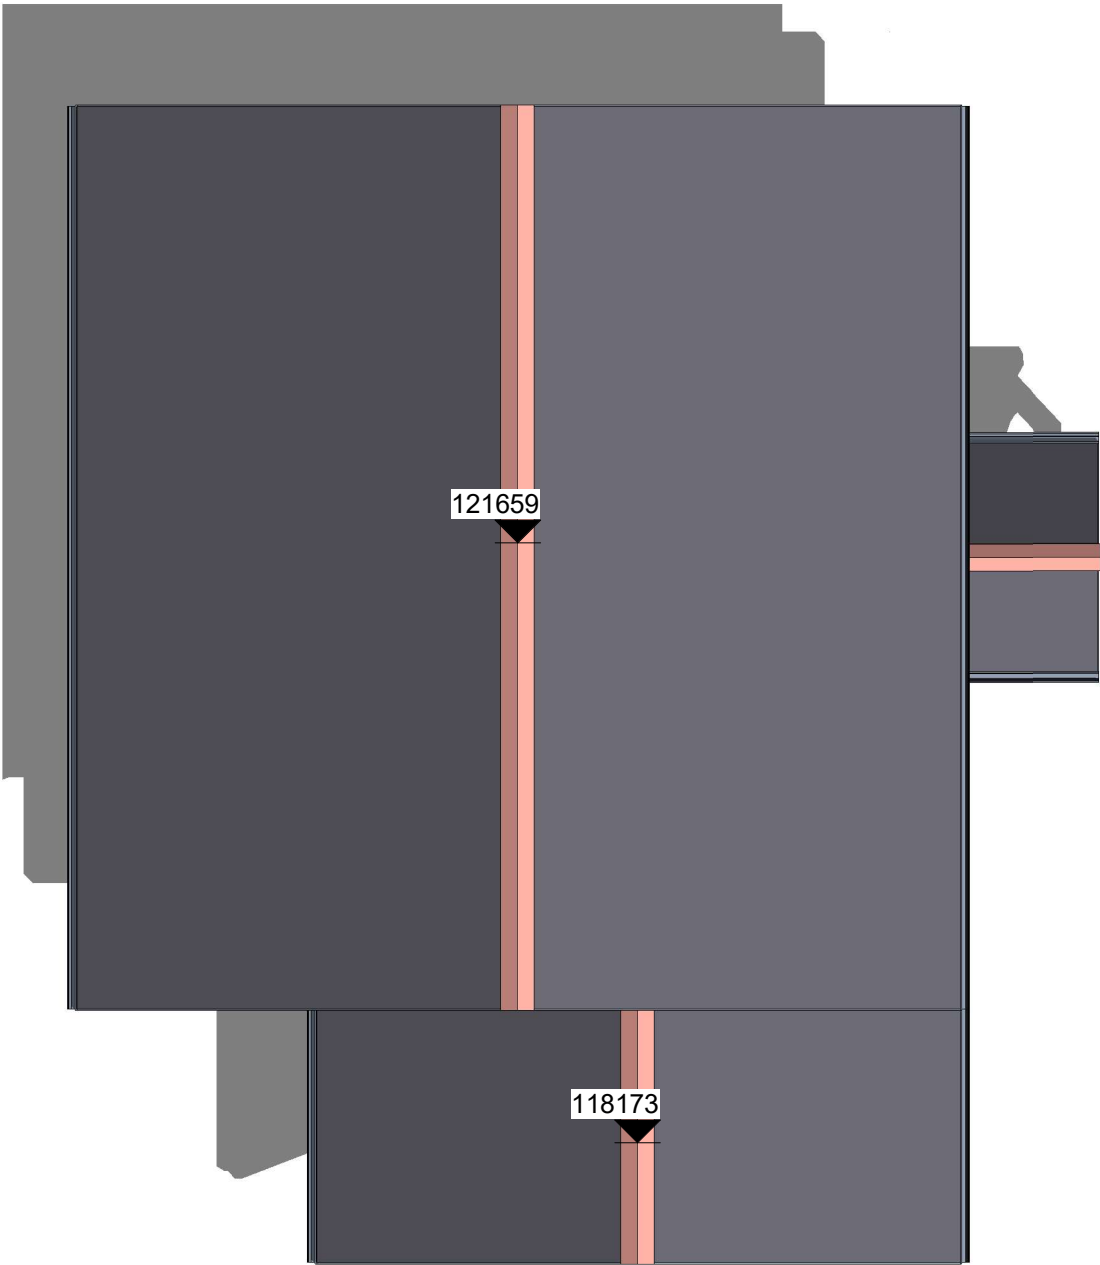

1

Proposed Roof Plan

1 : 100

NOTES:



DRAWING STATUS

Planning

PROJECT

Plot 1 - Wern Ddu, Neath

TITLE

Proposed Roof Plan

CLIENT

Mr & Mrs J Gilluley

DRAWN BY

Gareth Owen

DATE

11.06.20

SCALE (@A3)

1 : 100

PROJECT NO.

GOCD JL01

DRAWING NO.

A105

REV

P3

GO CONCEPT DESIGNS, 9 DARWIN RD, PORT TALBOT, SA12 6BT
gareth@goconceptdesigns.co.uk



NOTES:



DRAWING STATUS

Planning

PROJECT

Plot 1 - Wern Ddu, Neath

TITLE

CGI 01

CLIENT

Mr & Mrs J Gilluley

DRAWN BY Gareth Owen		DATE 11.06.20	
SCALE (@A3)		PROJECT NO. GOCD JL01	
DRAWING NO. A200			REV P1
GO CONCEPT DESIGNS, 9 DARWIN RD, PORT TALBOT, SA12 6BT gareth@goconceptdesigns.co.uk			