



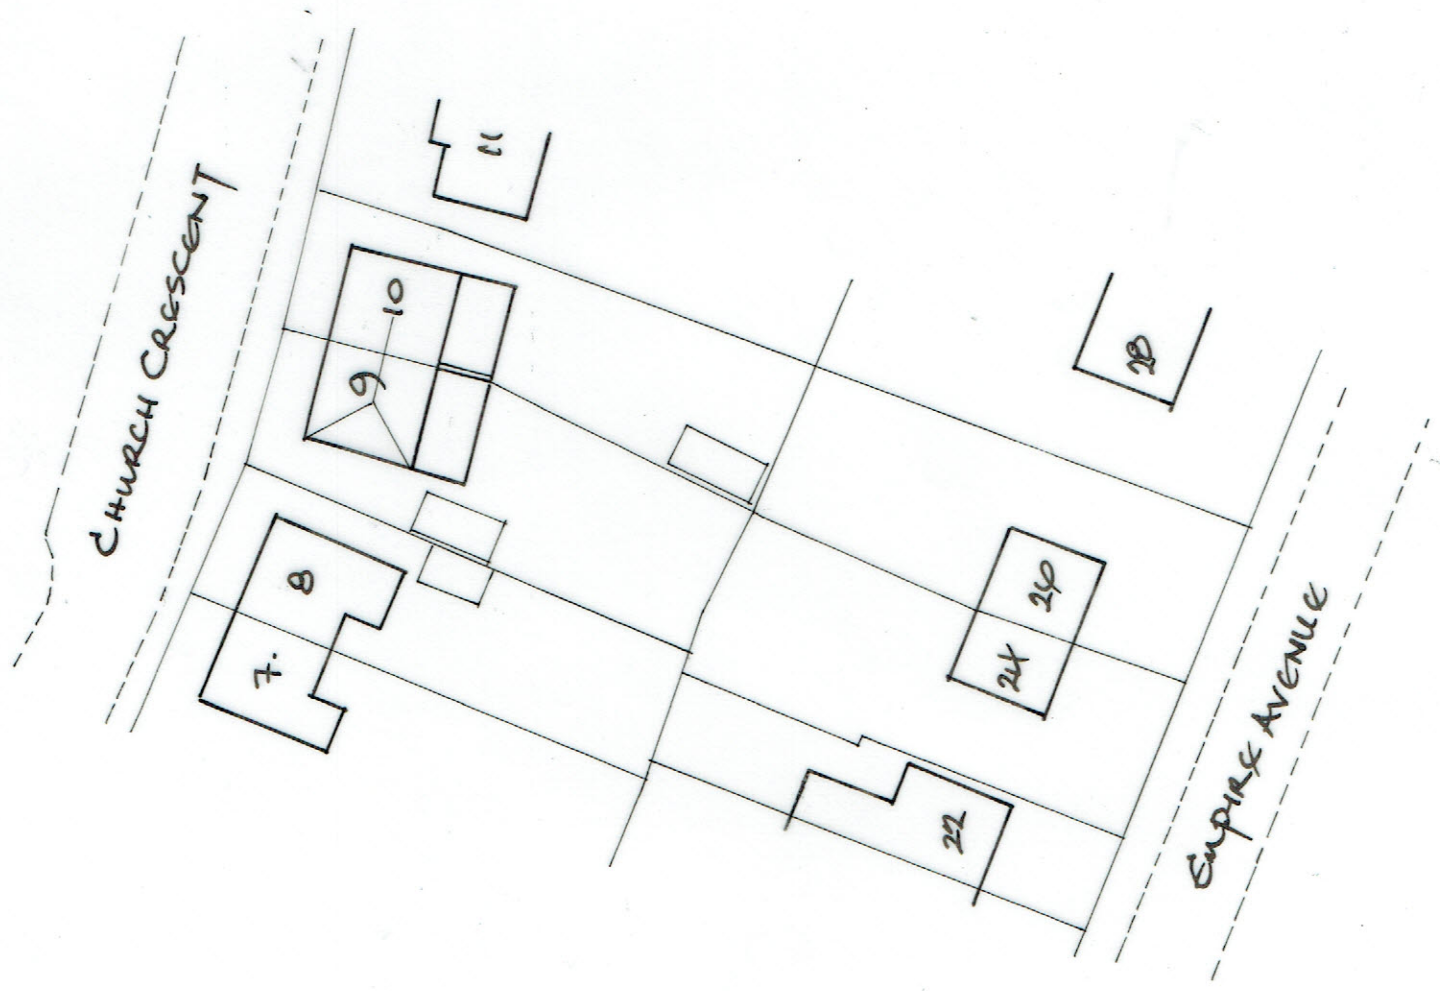

Existing Site Plan

Scale 1/500.

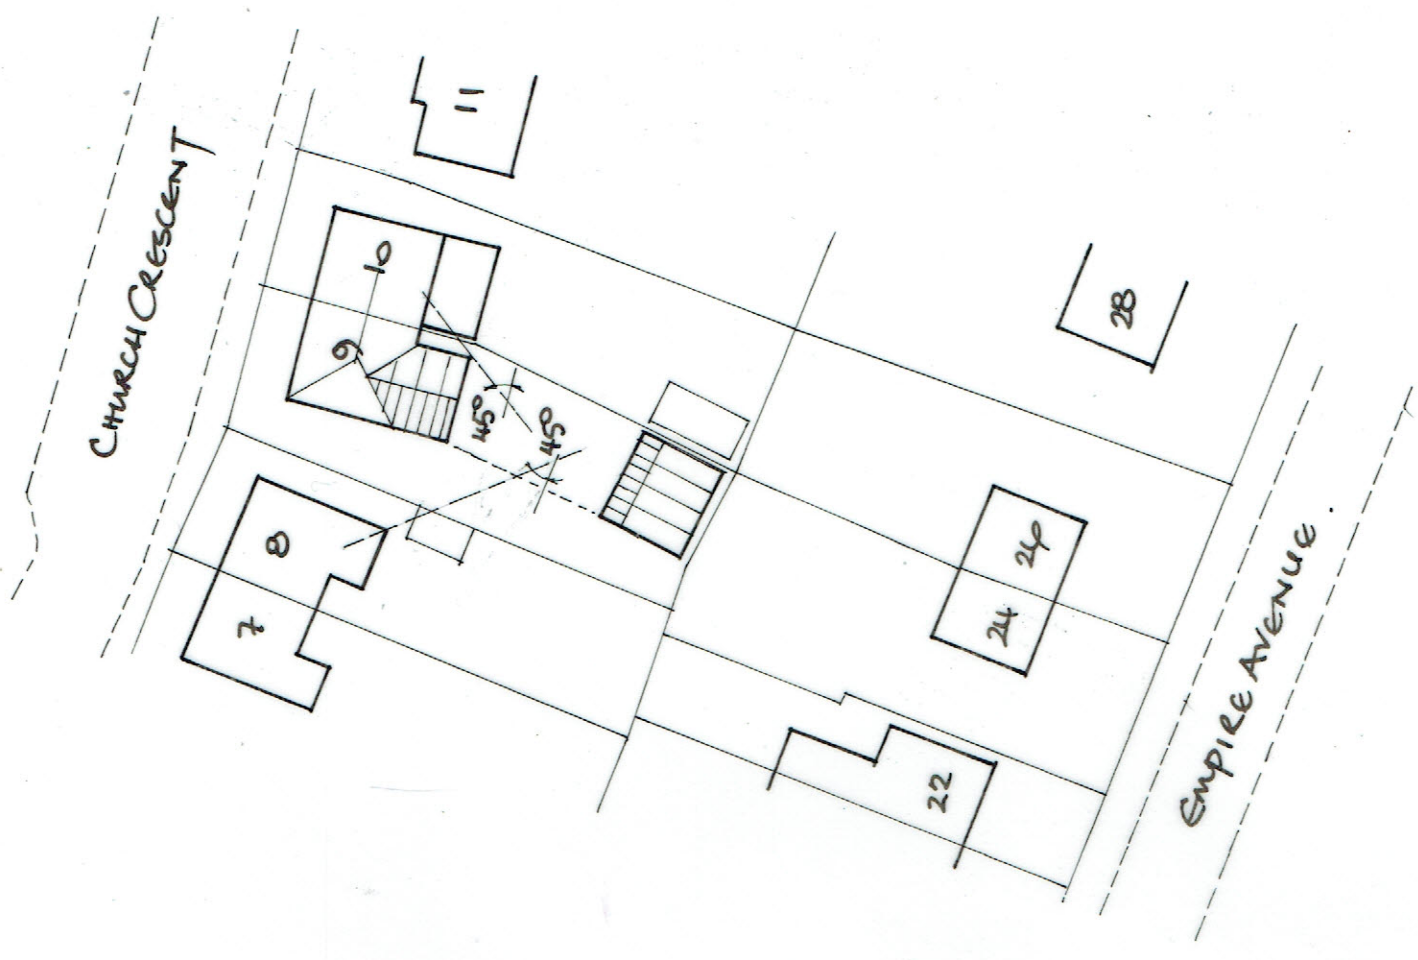

Proposed Site Plan