




Location Plan 1-1250

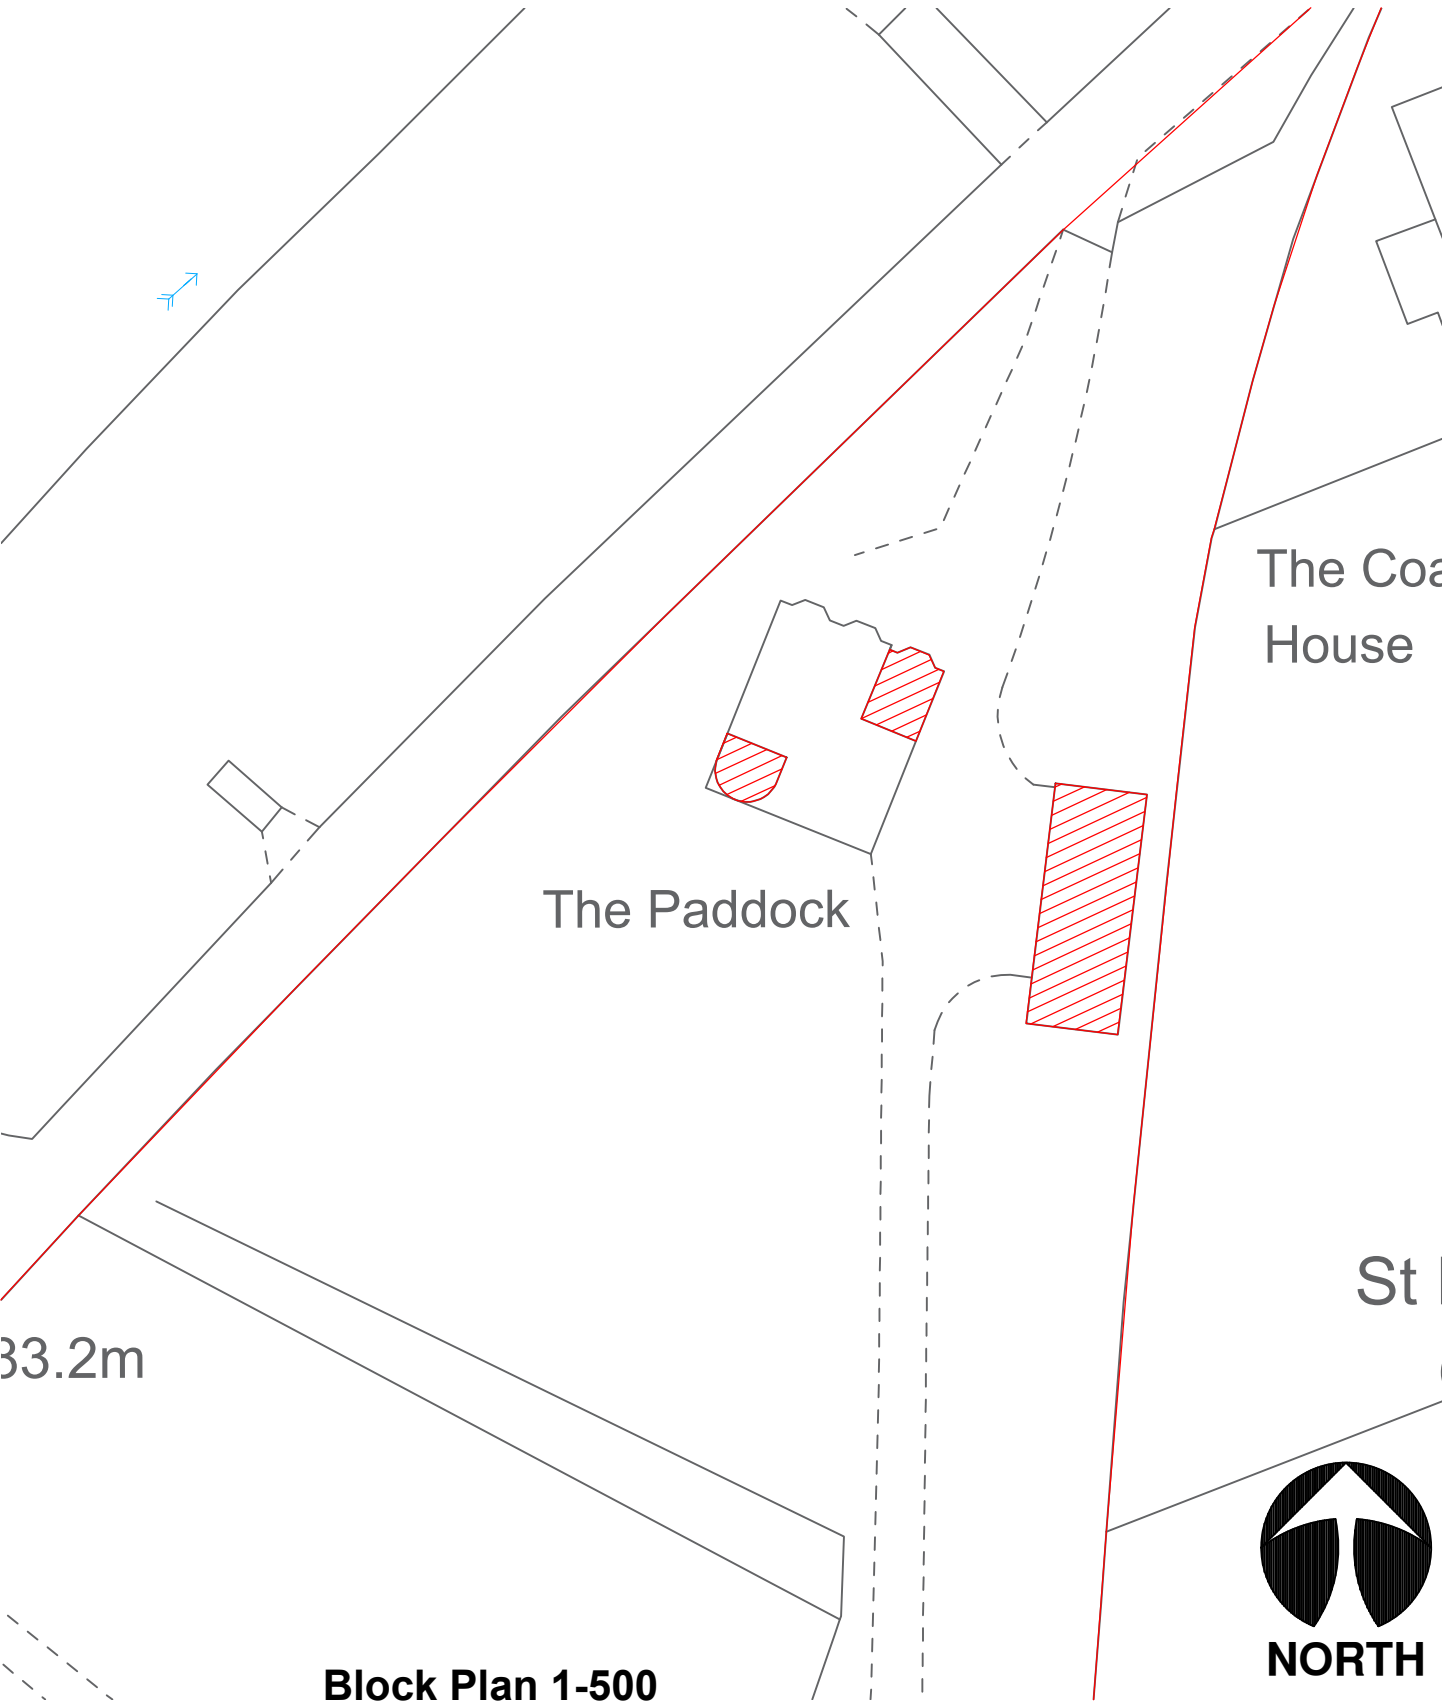

Block Plan 1-500



No.	REVISION	By	Date

No.	REVISION	By	Date

NOTES
1. Do not scale from this drawing take figured dimensions only.
2. Dimensions are in millimeters unless otherwise stated.
3. All dimensions to be checked on site.
STAGE
Record

Client:
Mr & Mrs Follant

Job Title:									
The Paddock, Bryncoch									
Drawing Title:									
Existing Os Extract									
Job No:		Drawing No:		Rev:		Drawn By: OL		Date: Jan 20	
20/006		100		0		Checked By: MM		Date: Jan 20	
						Approved By: MM		Date: Jan 20	
Scale: As Shown				A3		Email: Morgandesignconsult@gmail.com			