



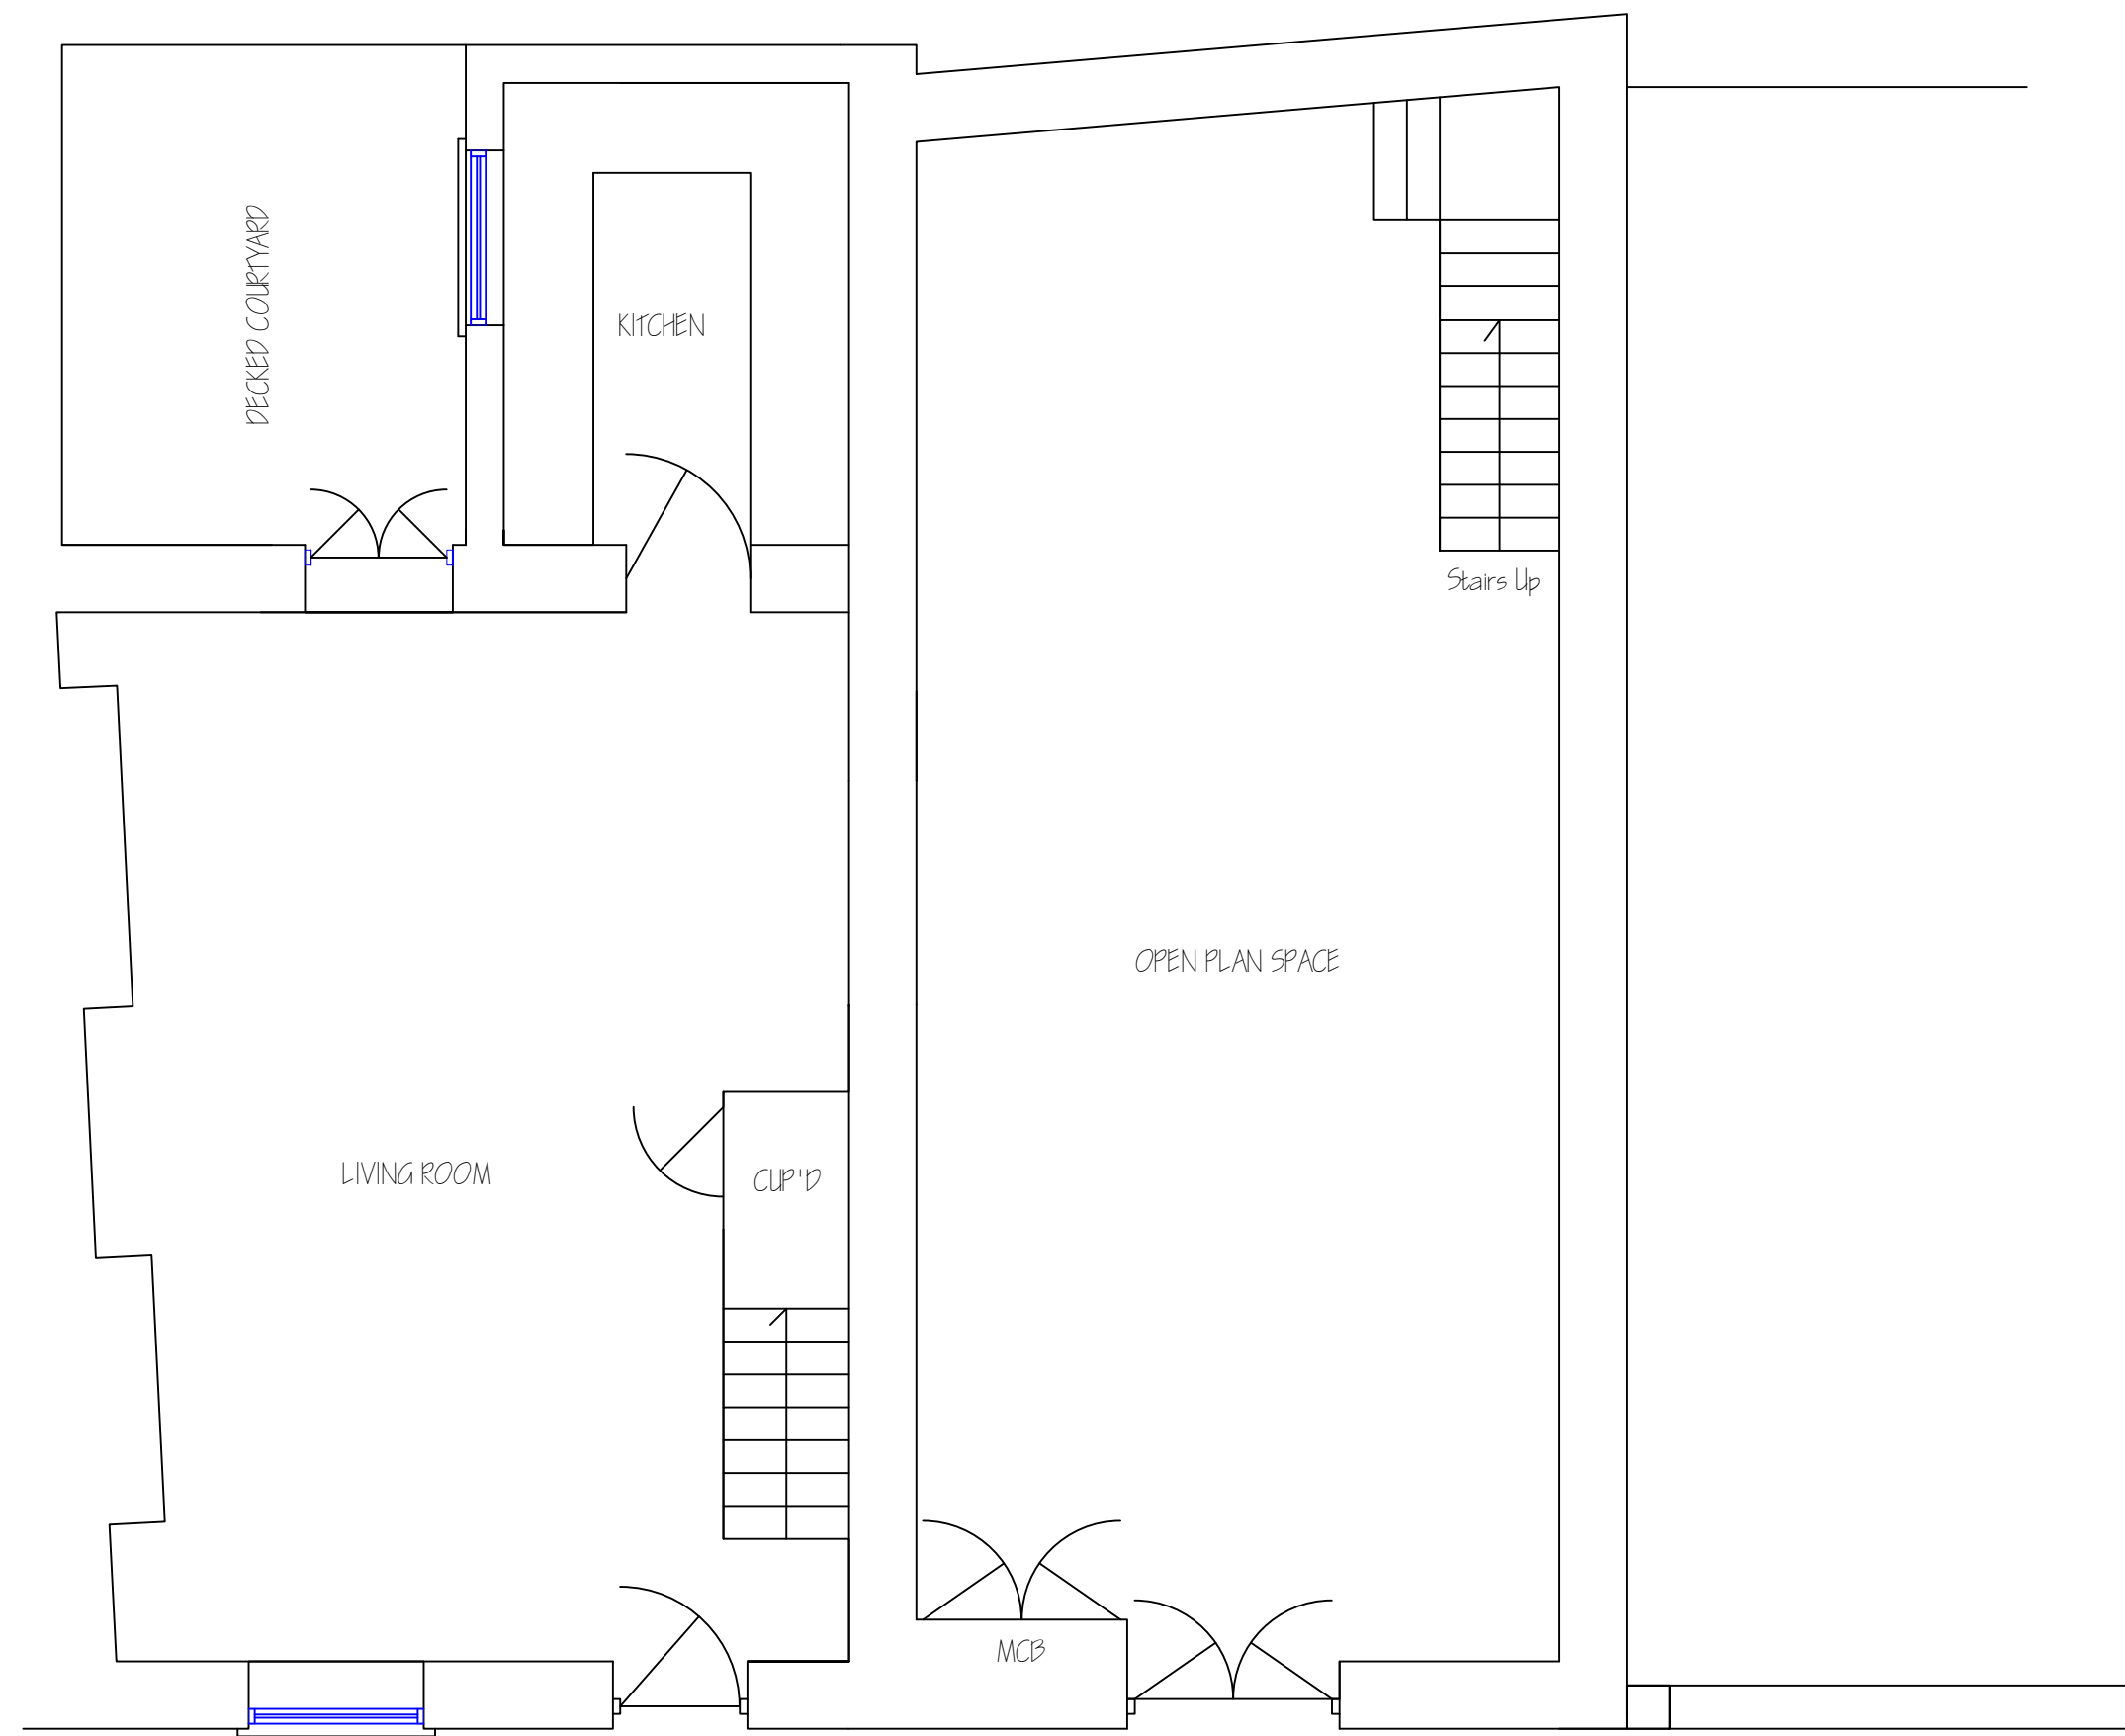

Ground Floor Plan 1:50

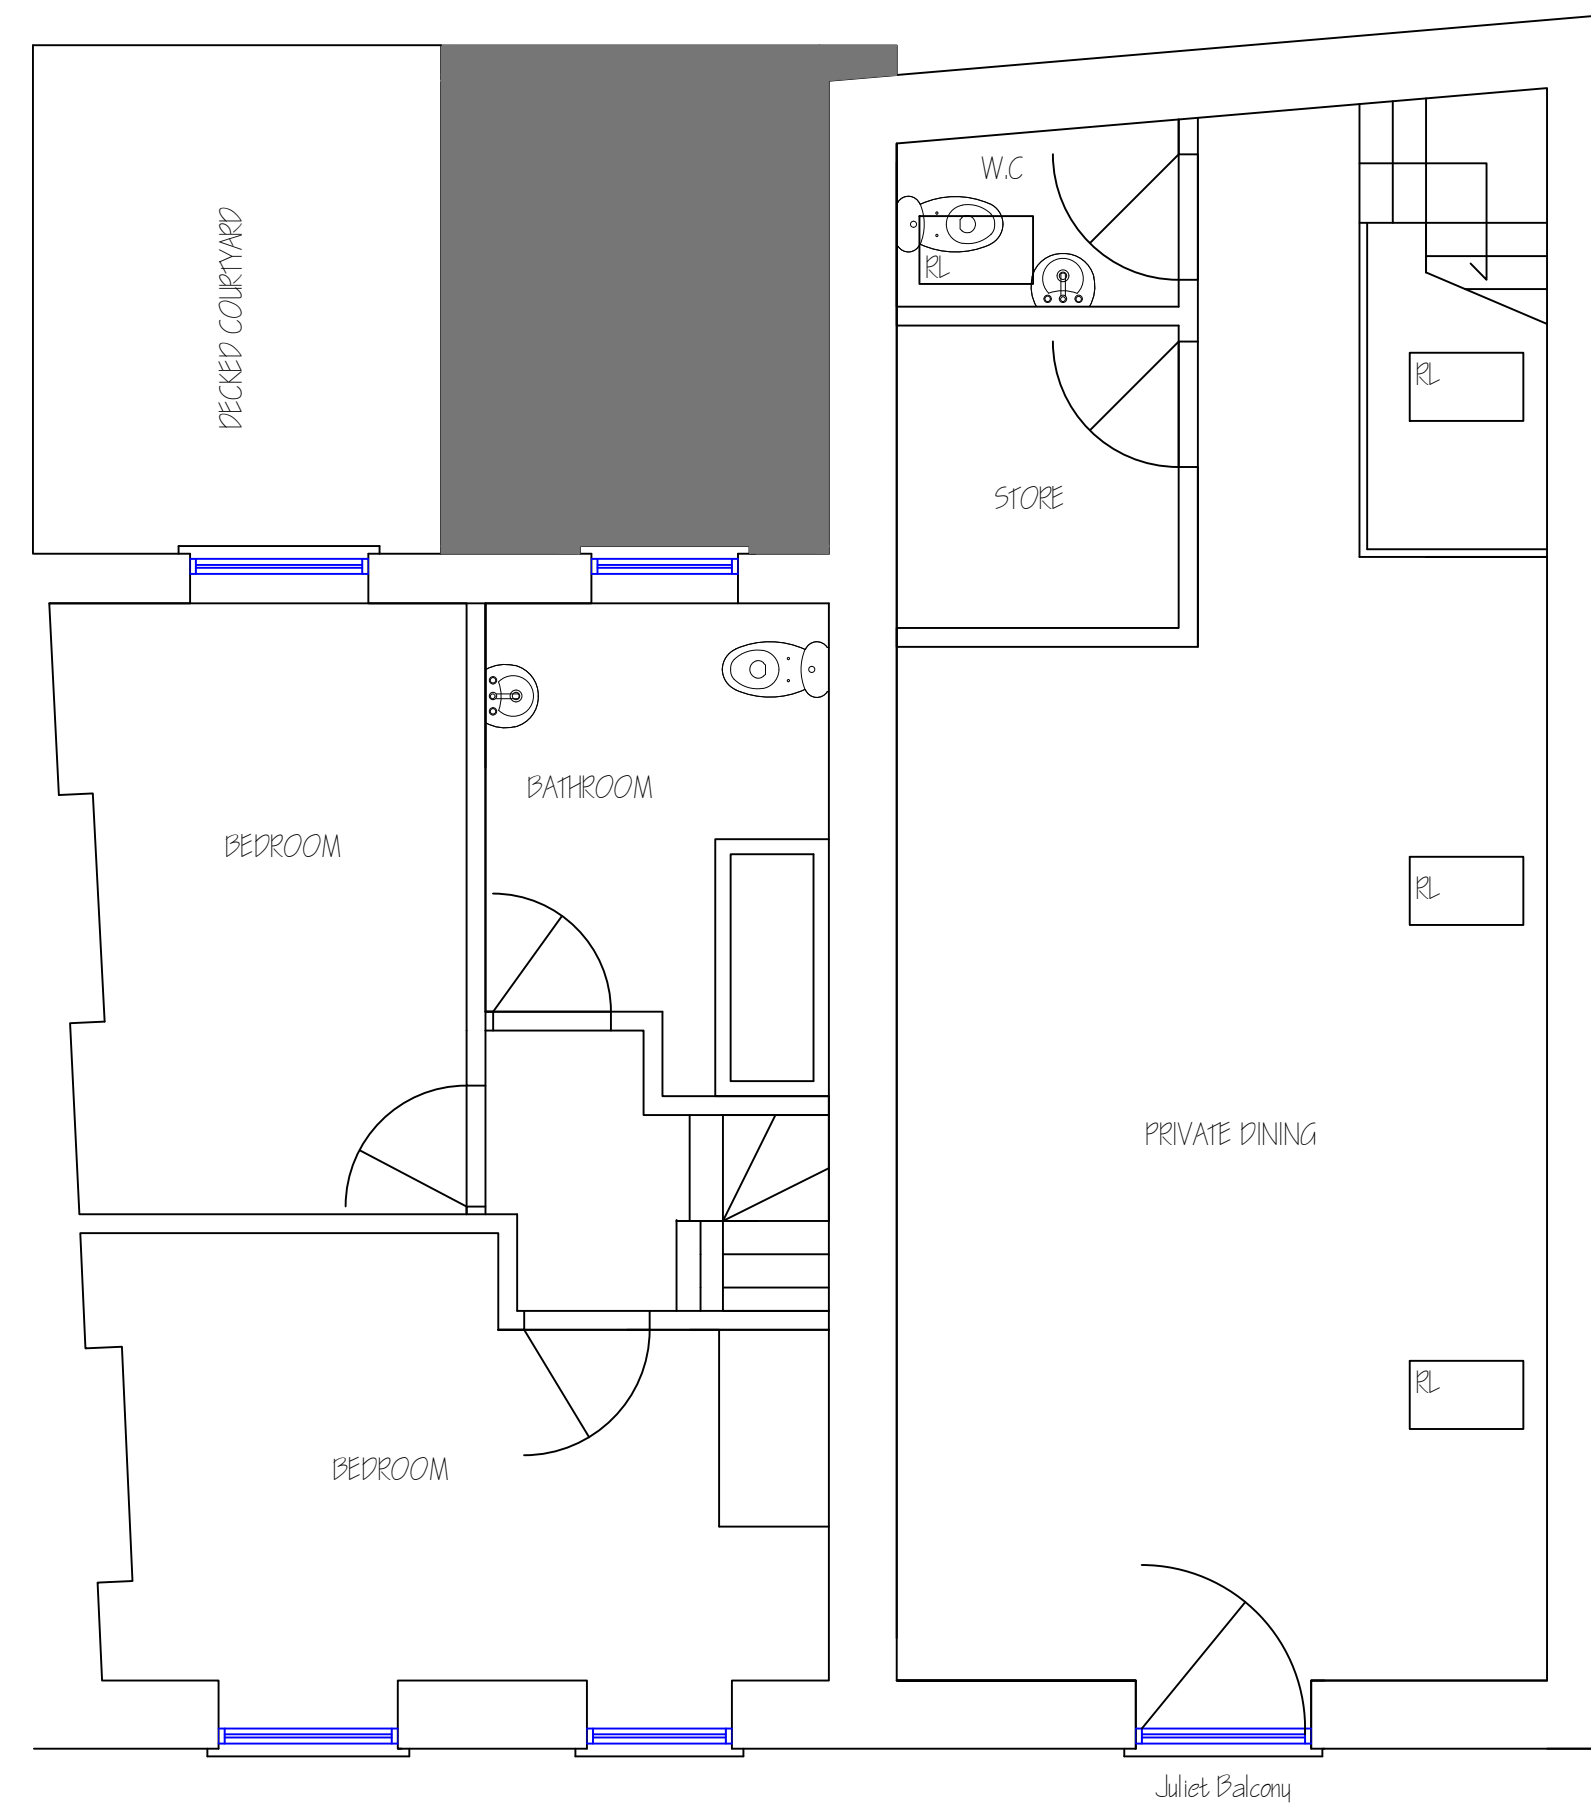

First Floor Plan 1:50