


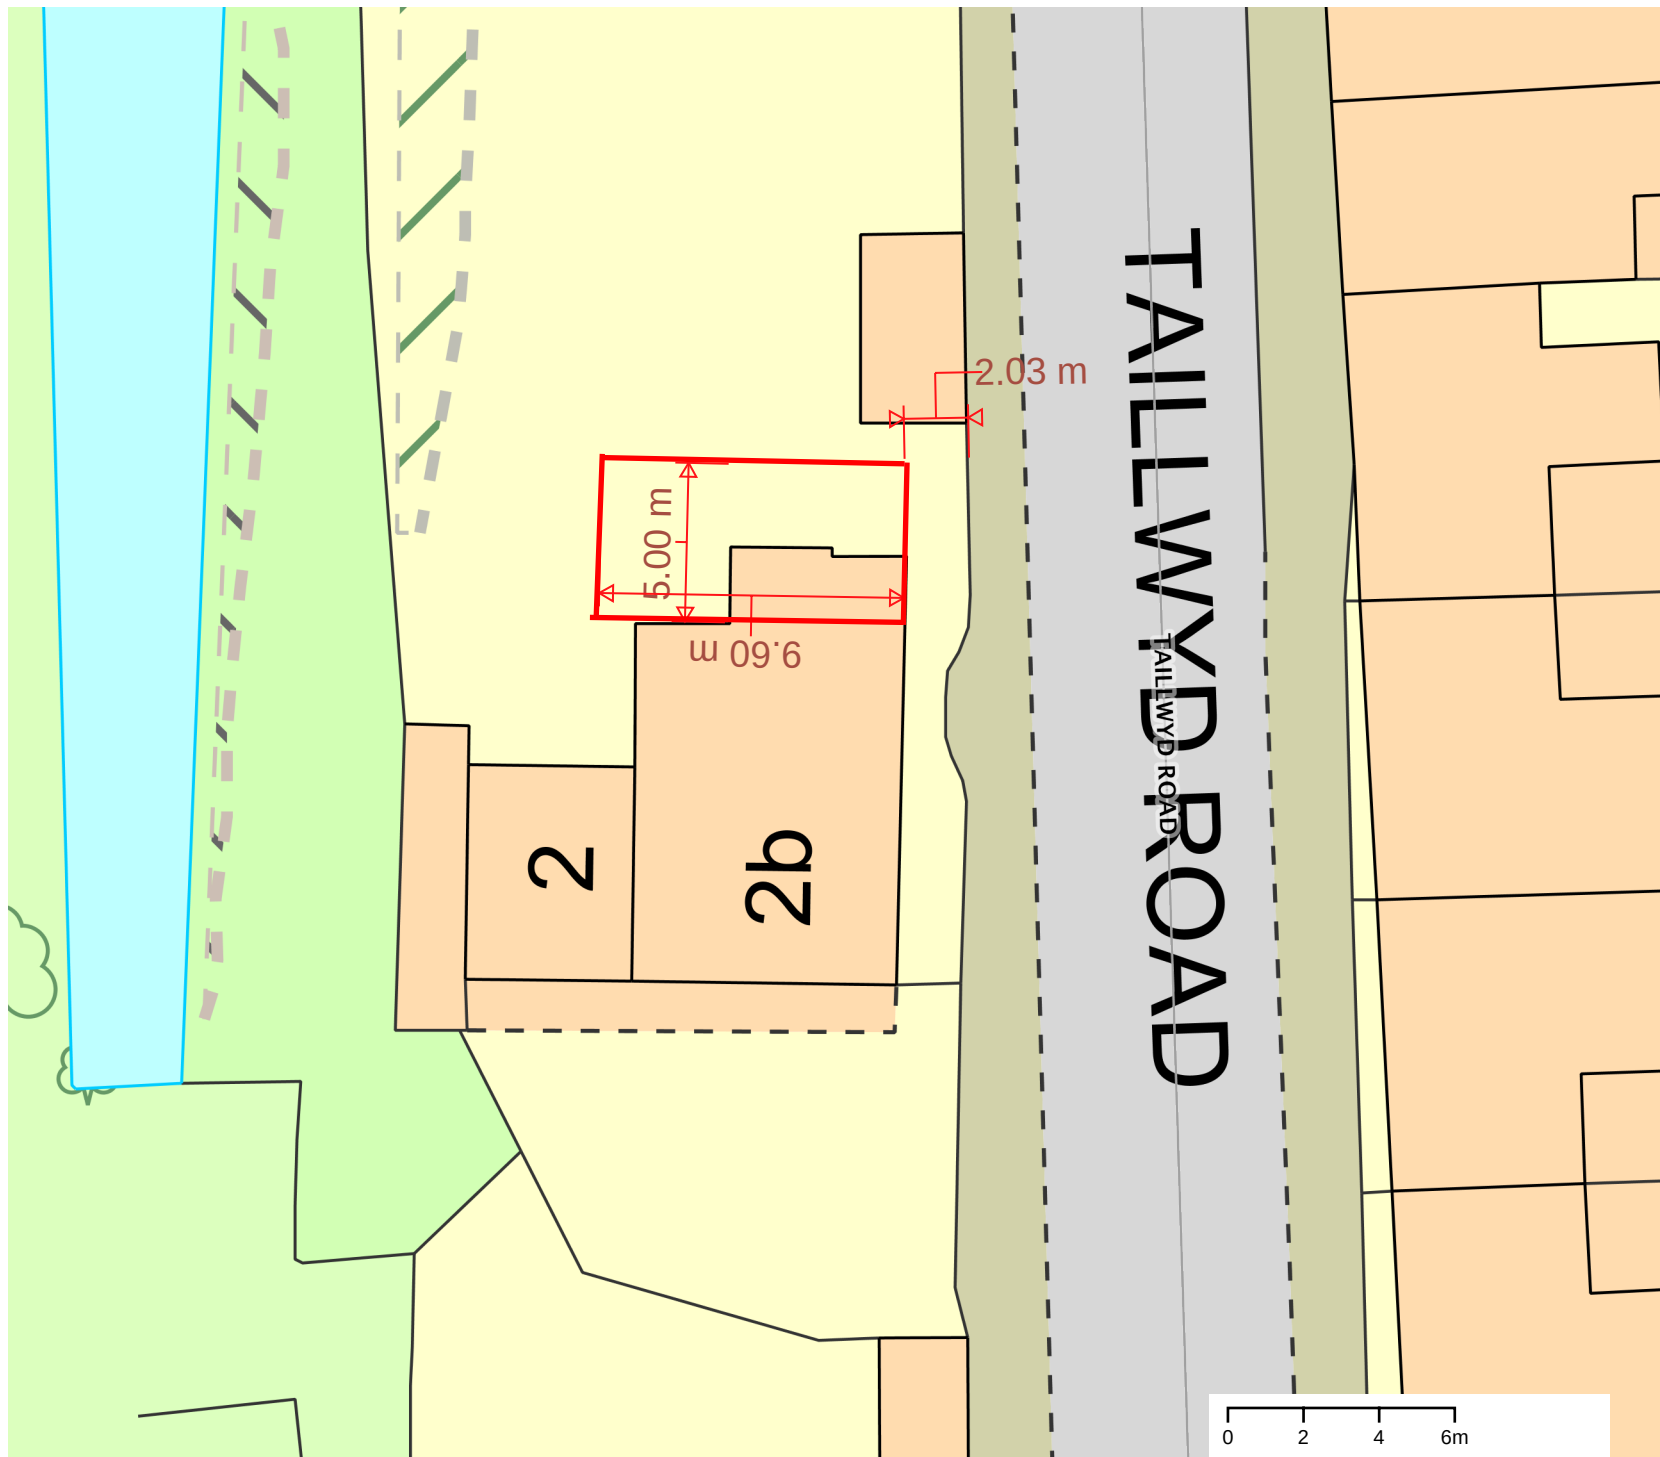

Title:

2 Tailwyd Road

Scale: 1:200

Date: 15/06/2020

Description:

Block Plan