



Superseded

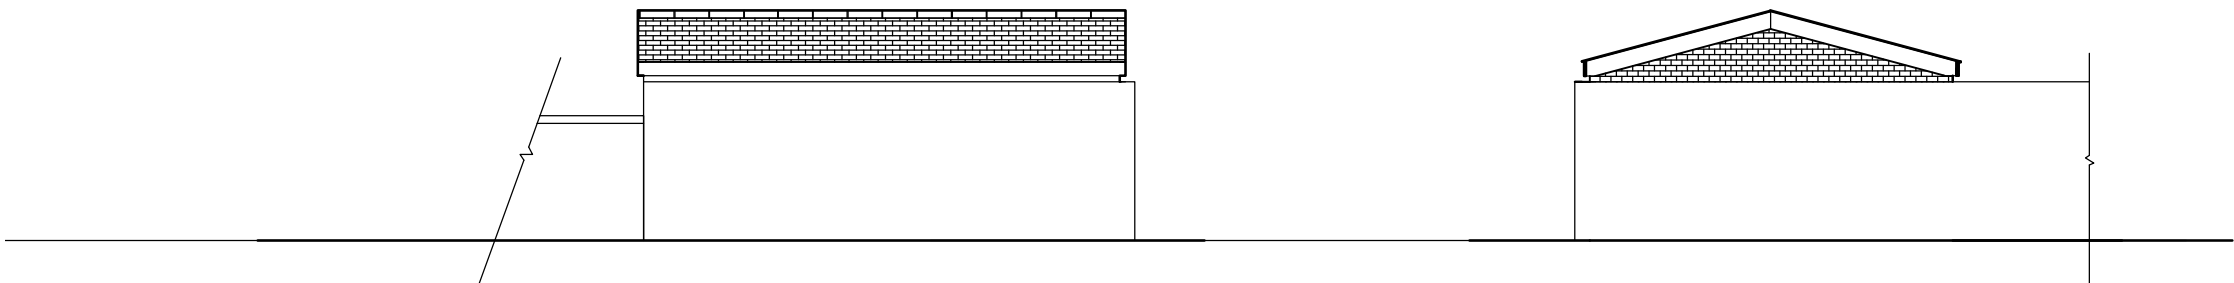


East

North

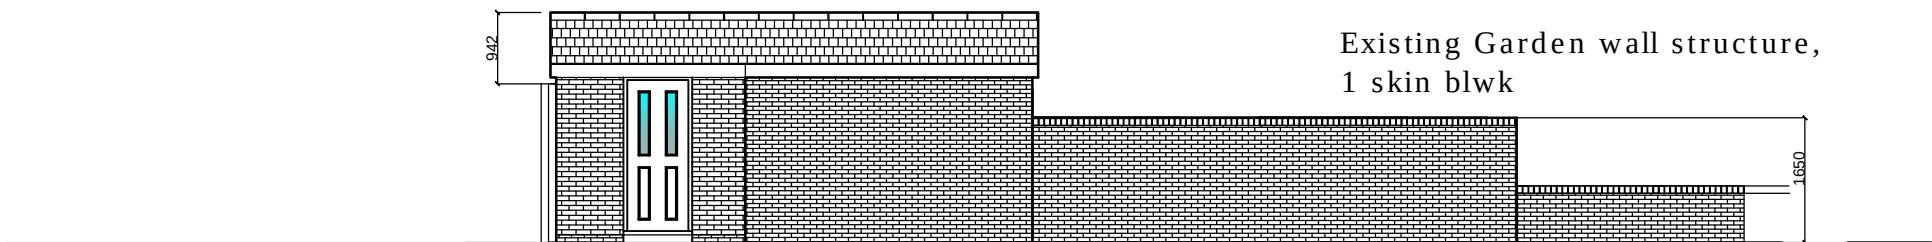

All exposed Blwk to boundary wall to be matching existing walls.

West

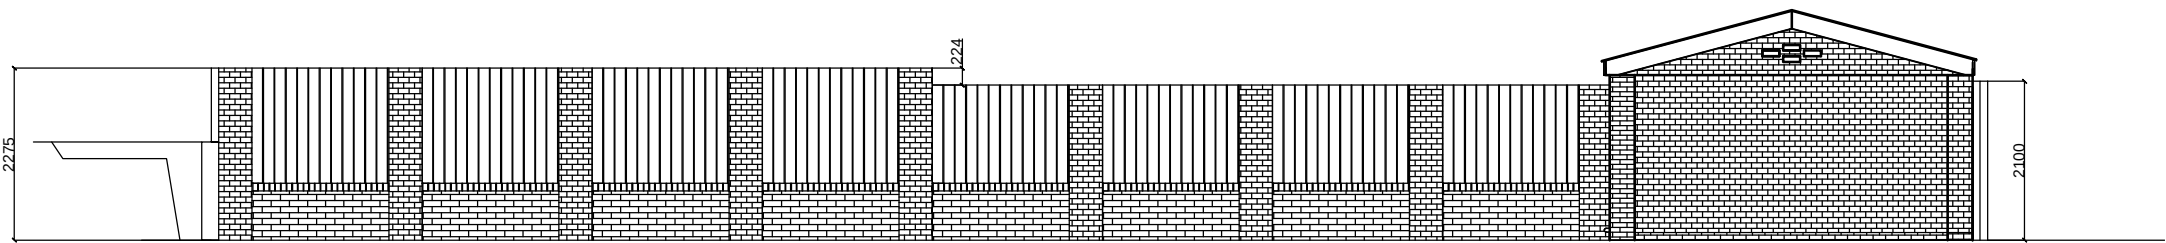

Proposal, match height 1st panel of facing bwk pillars and panel with timber insert panel and grey copings. after 4th panel drop in wall height of 225mm creating wall 2225mm height.

Proposed shed location in matching bwk.

Scale 1:100

South

Proposed Elevations

Client:

Mr A Farthing

Address:

26 Natn Celyn
Crynant
Neath

Project:

Re: Garden Shed - Re
Location.

Proposal:

Re development of
current garden layout.

Drawing: General Arrangement Drawings

Drawn By: GSP

Sheet No: A3.4 of 10

Ref: SA10 V2

Date: 29/06/20

Checked: GSP

Scale: see each layout