



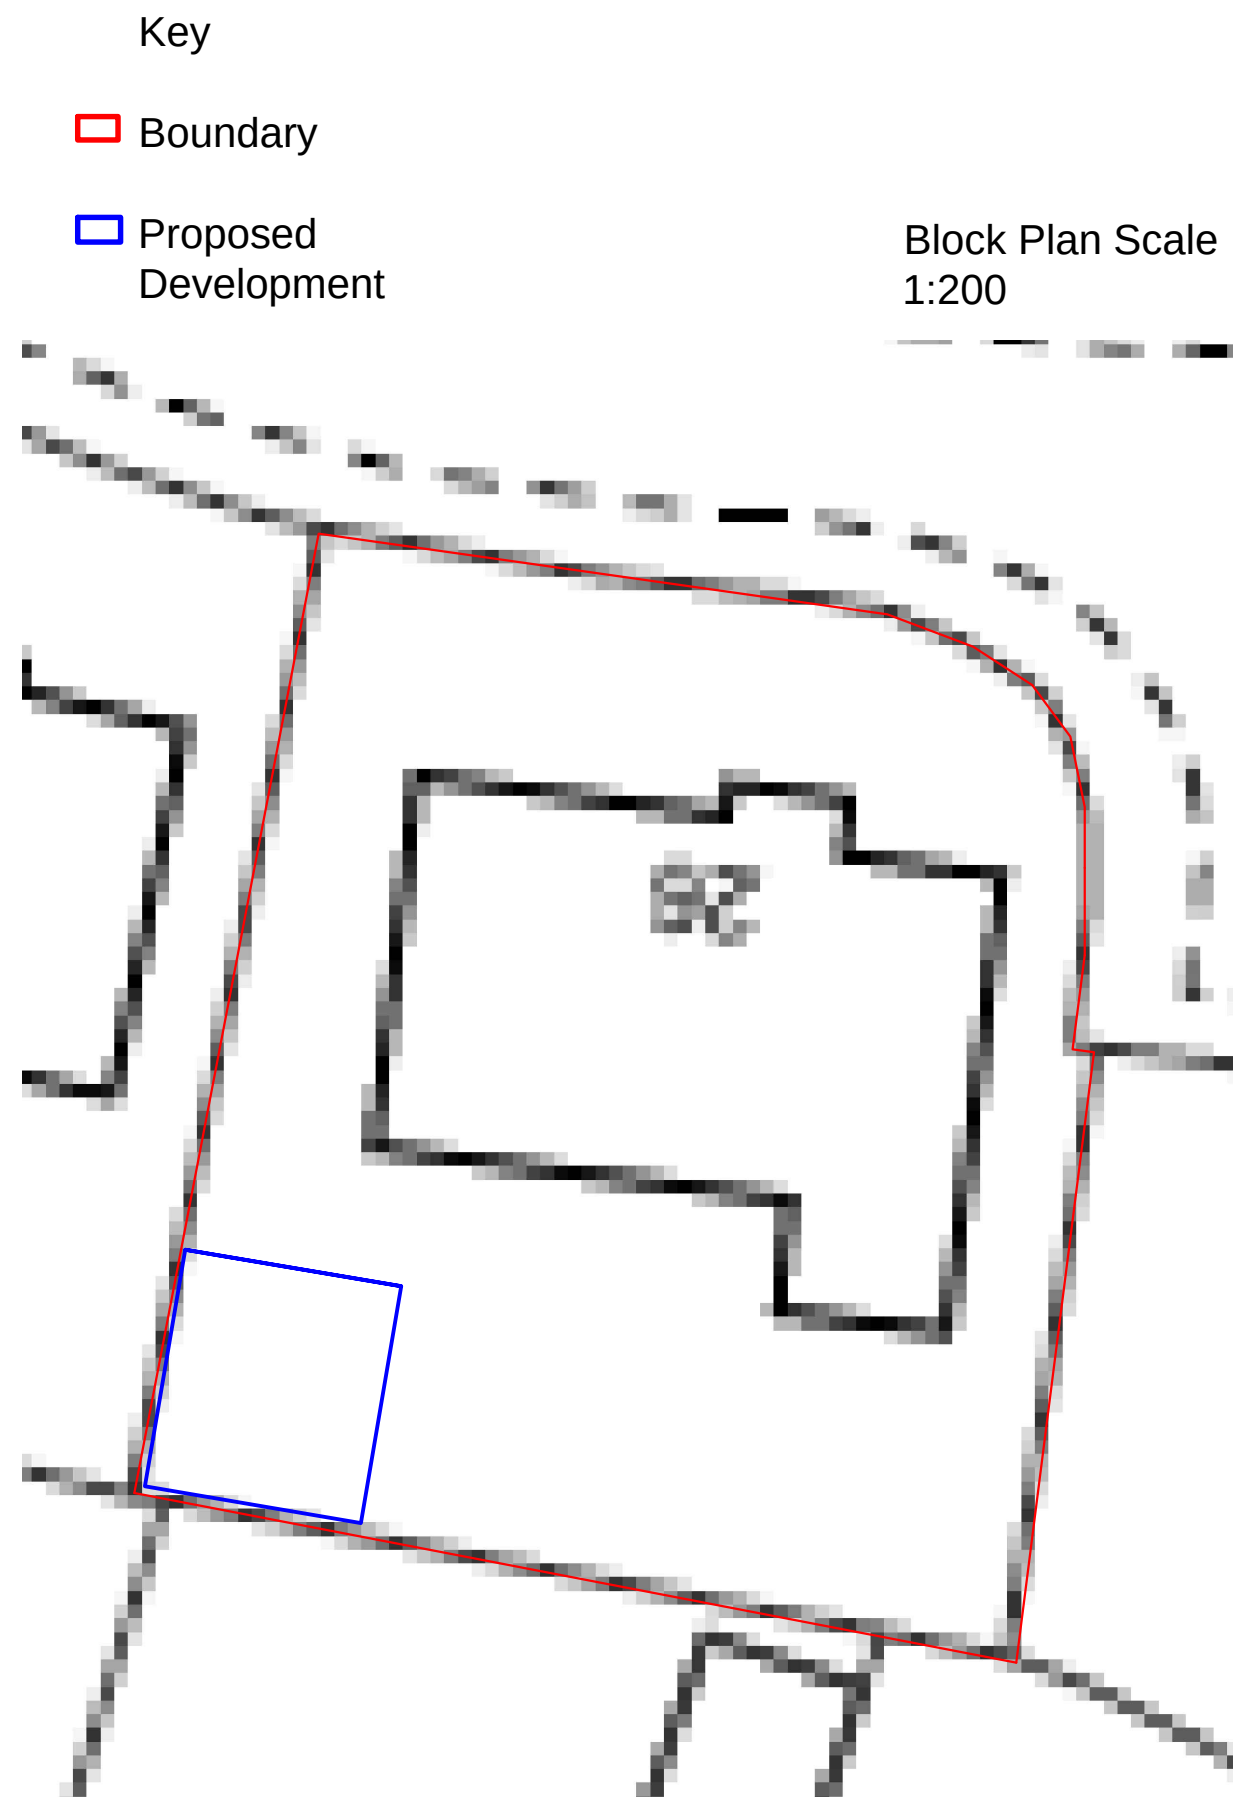

Location Plan Scale
1:1250

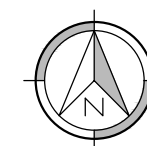

Location Plan & Block Plan:

Client:

Mr A Farthing

Address:

26 Natn Celyn
Crynant
Neath

Project:

Re: Garden Shed - Re
Location.

Proposal:

Re development of
current garden layout.

Drawing: General Arrangement Drawings

Drawn By: GSP

Sheet No: A3.1 of 10

Ref: SA10 V2

Date: 29/06/20

Checked: GSP

Scale: see each layout