


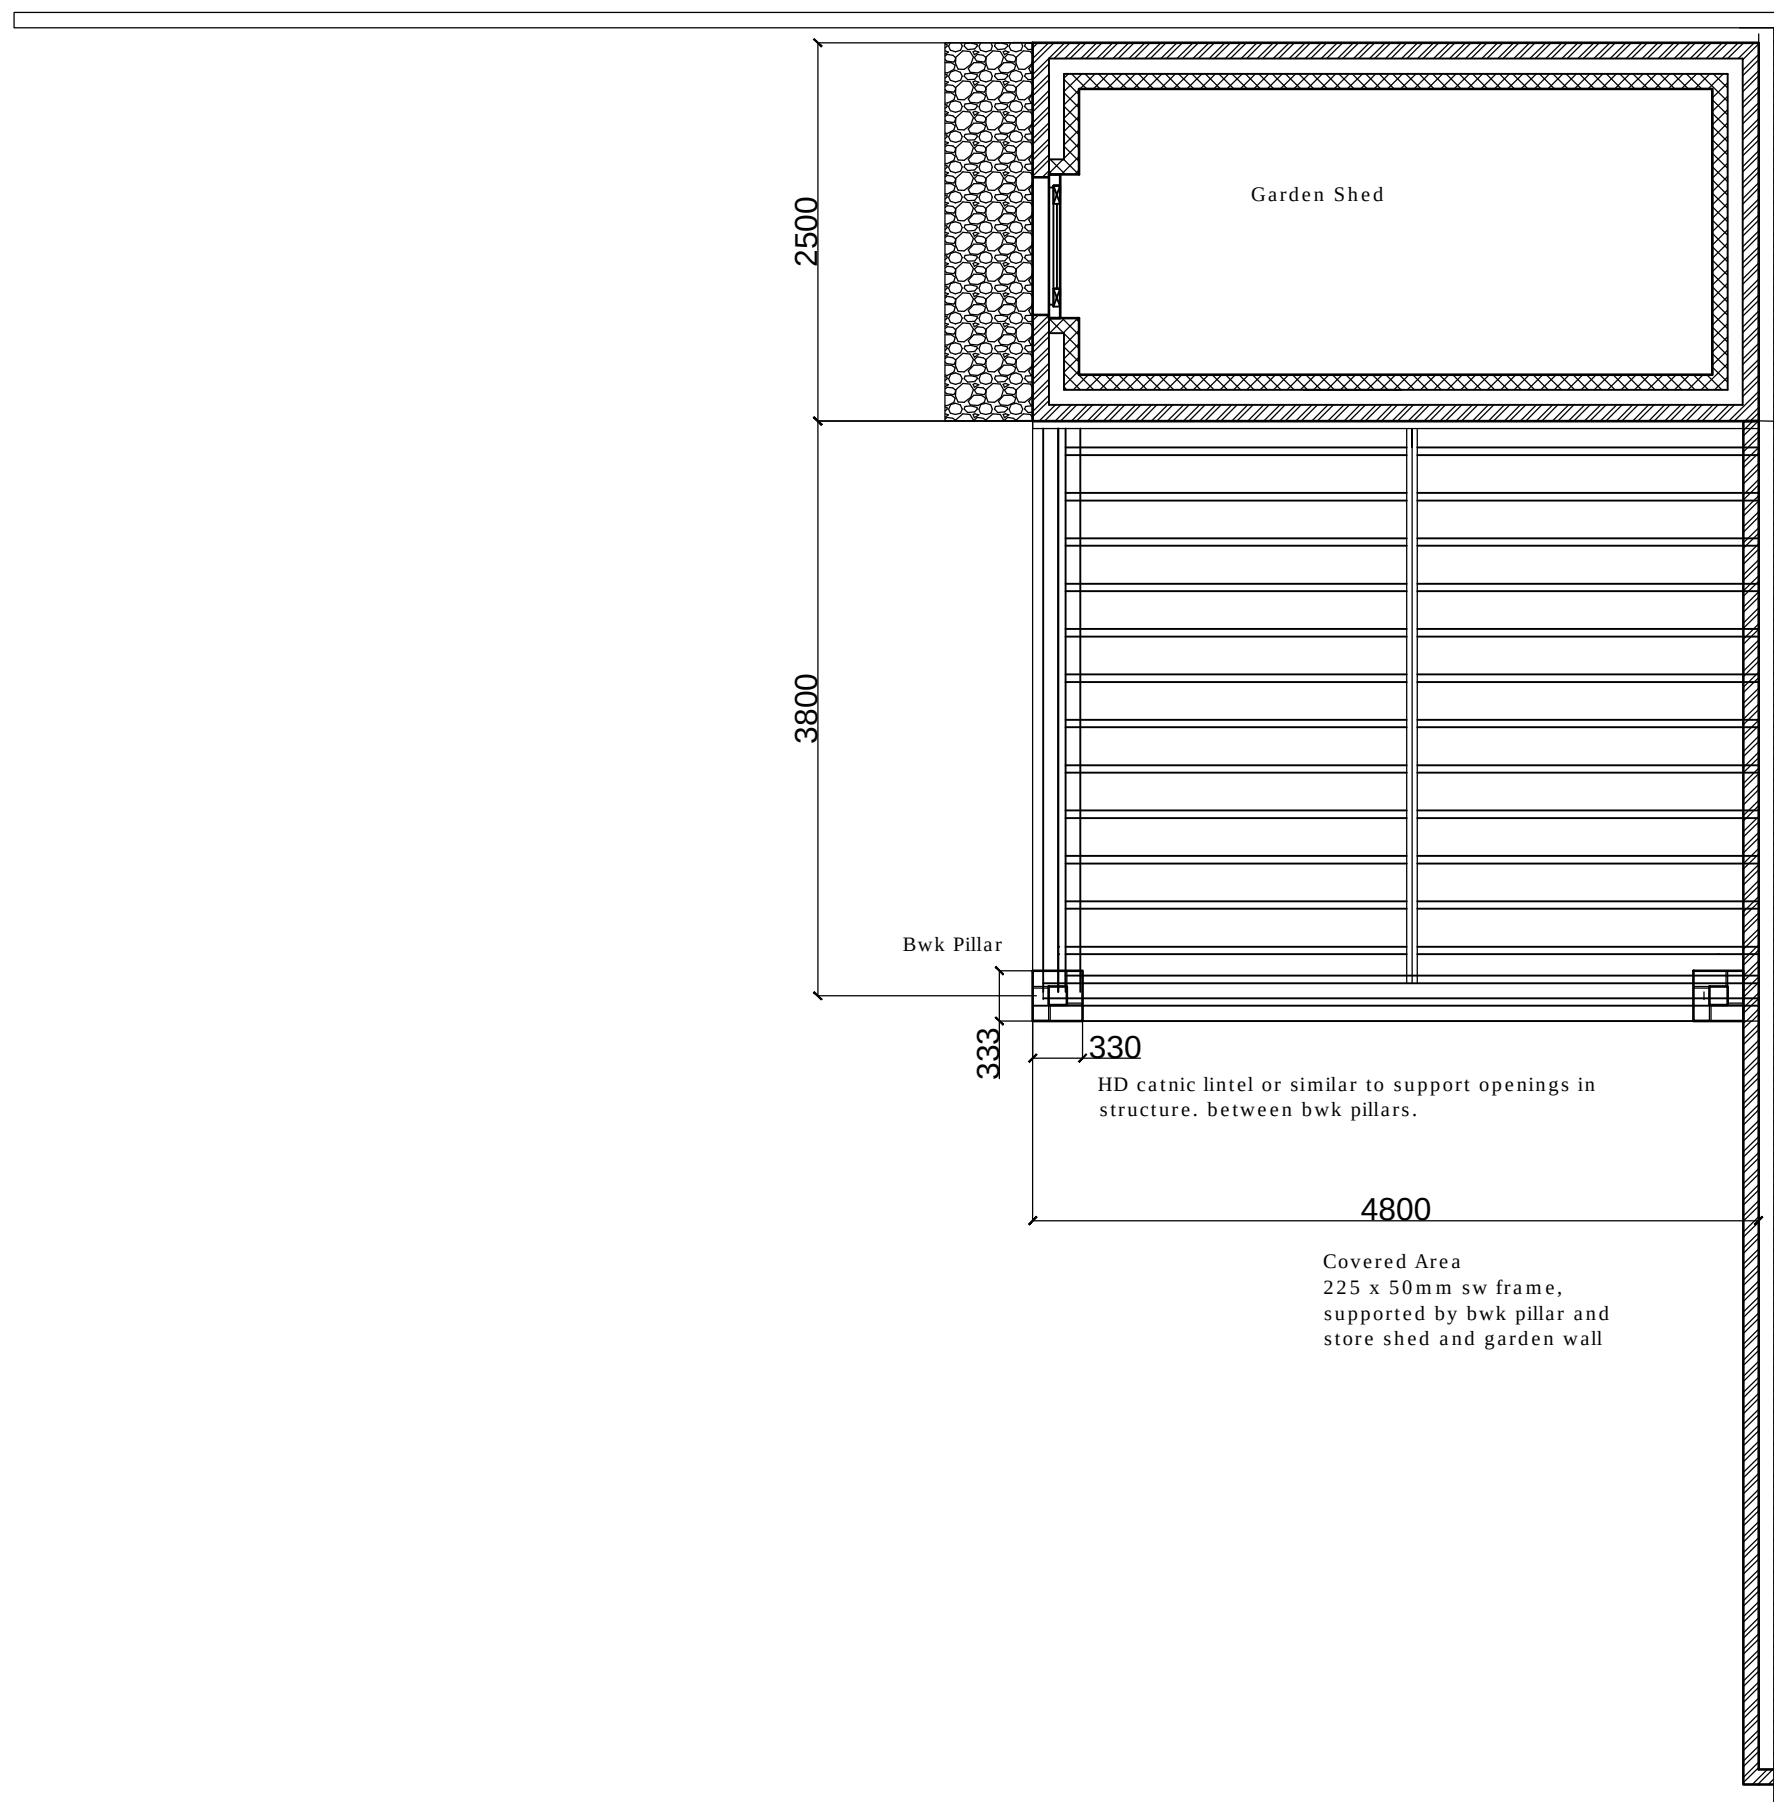

Garden Wall:
2.1m high blwk garden
wall to be faced off with
matching bwk up to
expansion joint
completing wall finish
throughout property

Expansion joint

Scale 1:50

Proposed Layout:

Client:

Mr A Farthing

Address:
26 Natn Celyn
Crynant
Neath

Project:

Re: Garden Shed - Re
Location.

Proposal:
Re development of
current garden layout.

Drawing: General Arrangement Drawings

Drawn By: GSP

Sheet No: A3.3 of 10

Ref: SA10 V2

Date: 29/06/20

Checked: GSP

Scale: see each layout