


Superseded

© Hawfraint a hawliau cronfa ddata'r Goron 2013. Rhid Trwydded yr Arolwg Ordnans 100023392 © Crown Copyright and database right 2013. Ordnance Survey 100023392

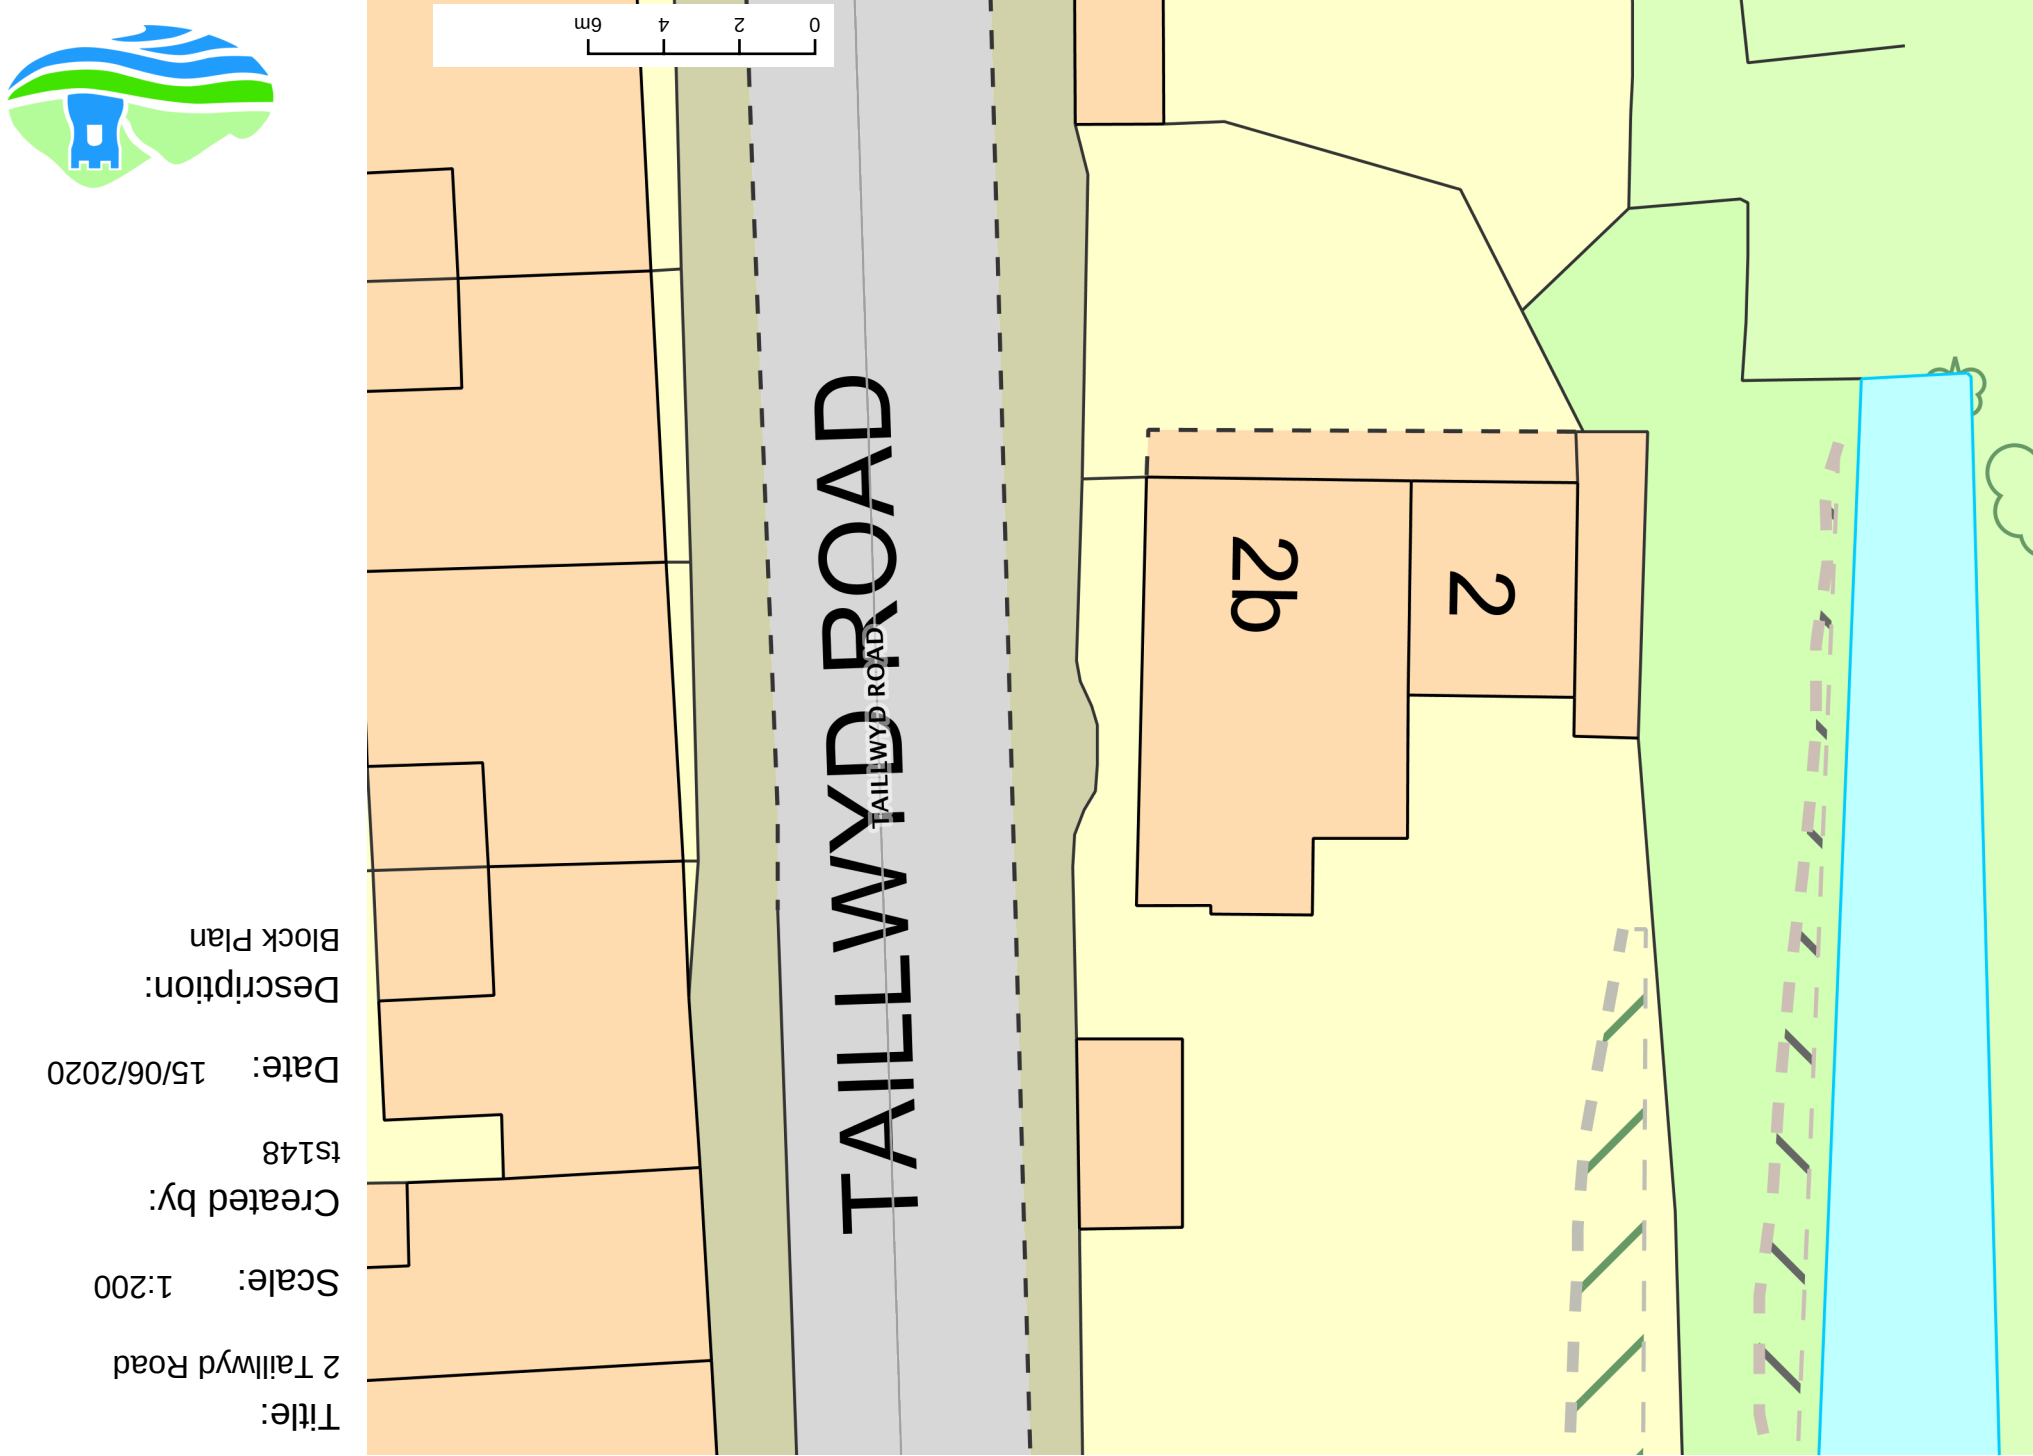

Title: 2 TAILLWYD ROAD

Scale: 1:200

Created by: ts148

Date: 15/06/2020

Description: Block Plan