


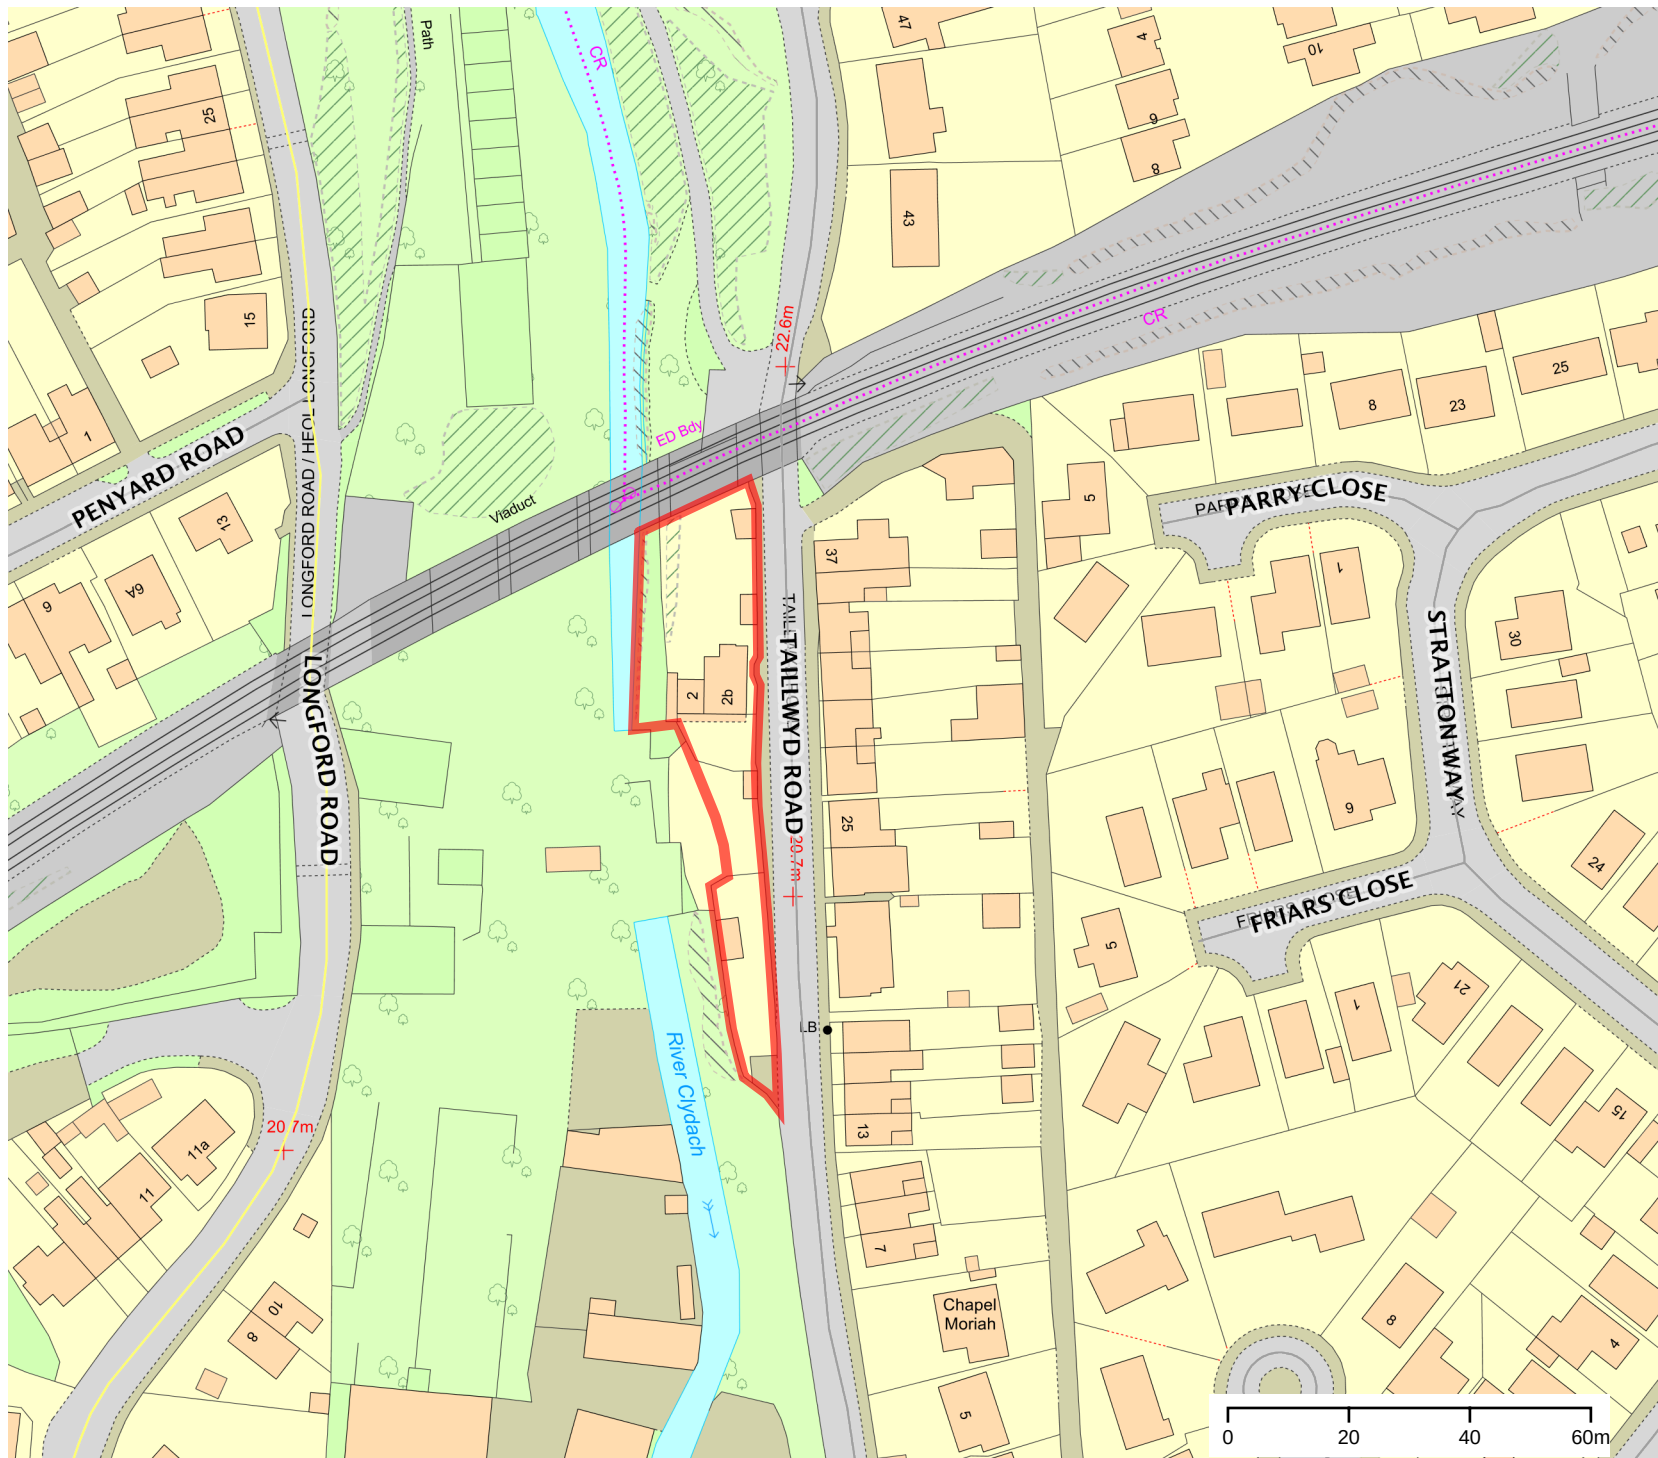

Title:

2 Taillywd Road

Scale: 1:1250

Date: 15/06/2020

Description:

Location Plan