
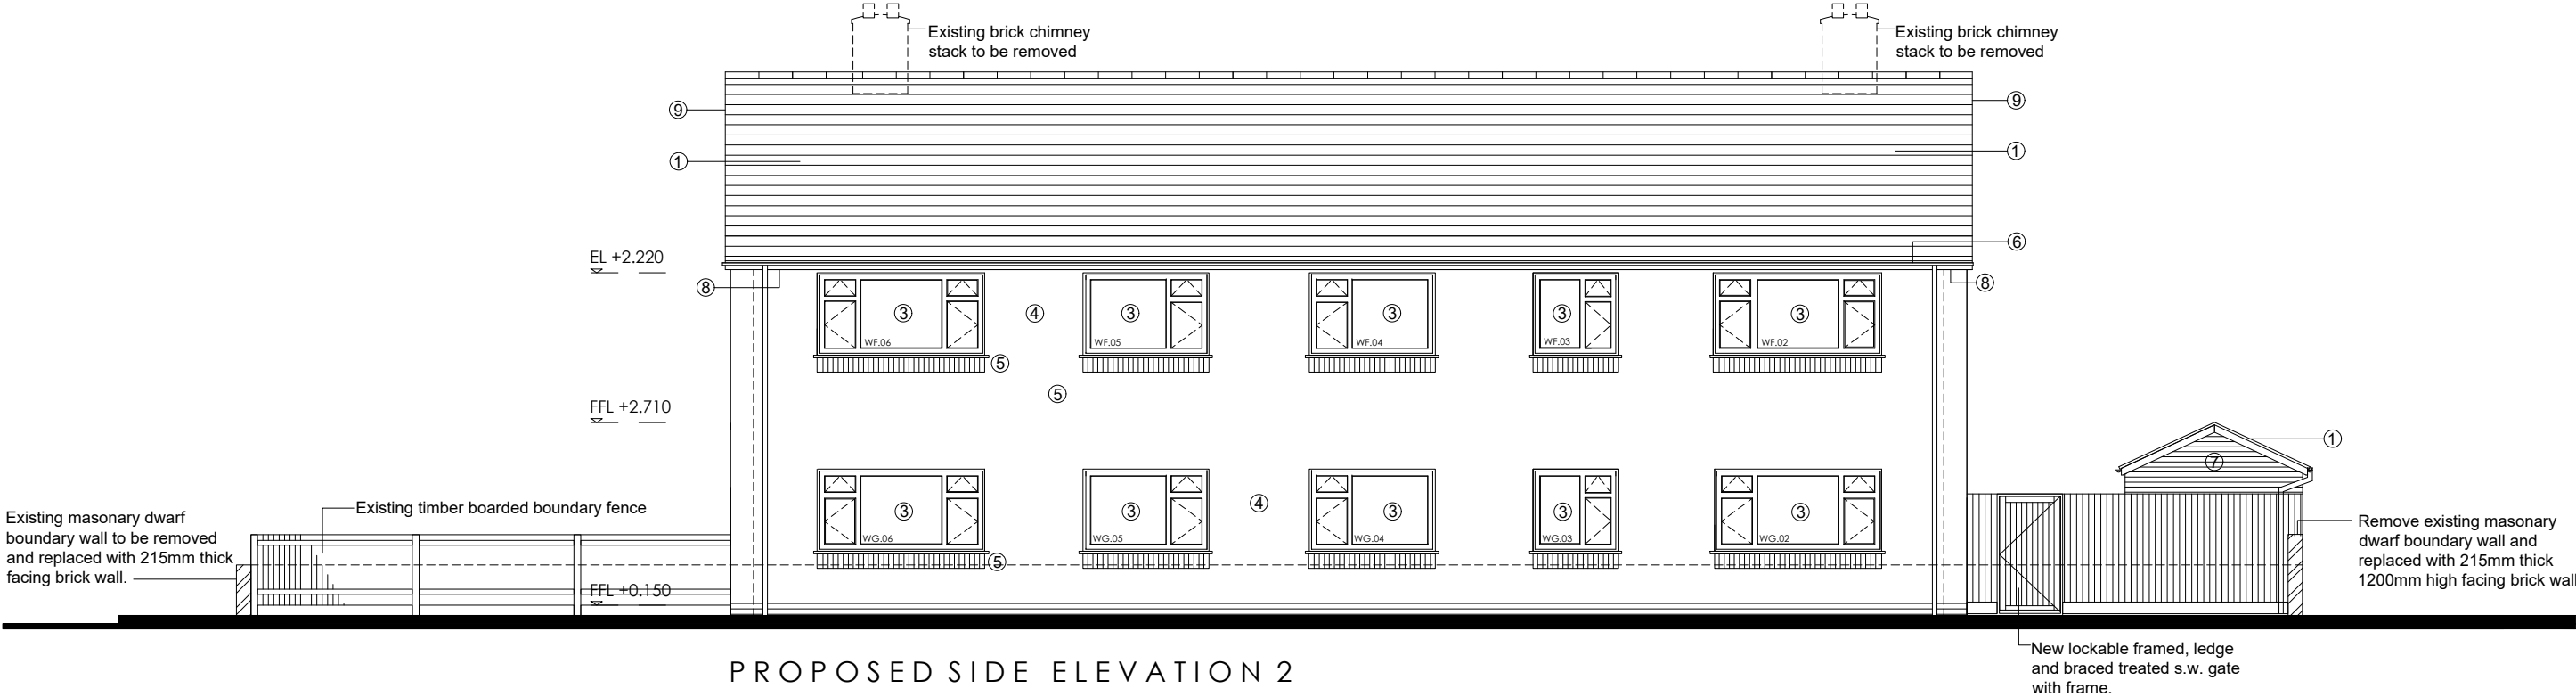


NOTE:
Drawing to be read in conjunction with
BUILDING REGULATION CONSTRUCTION NOTES

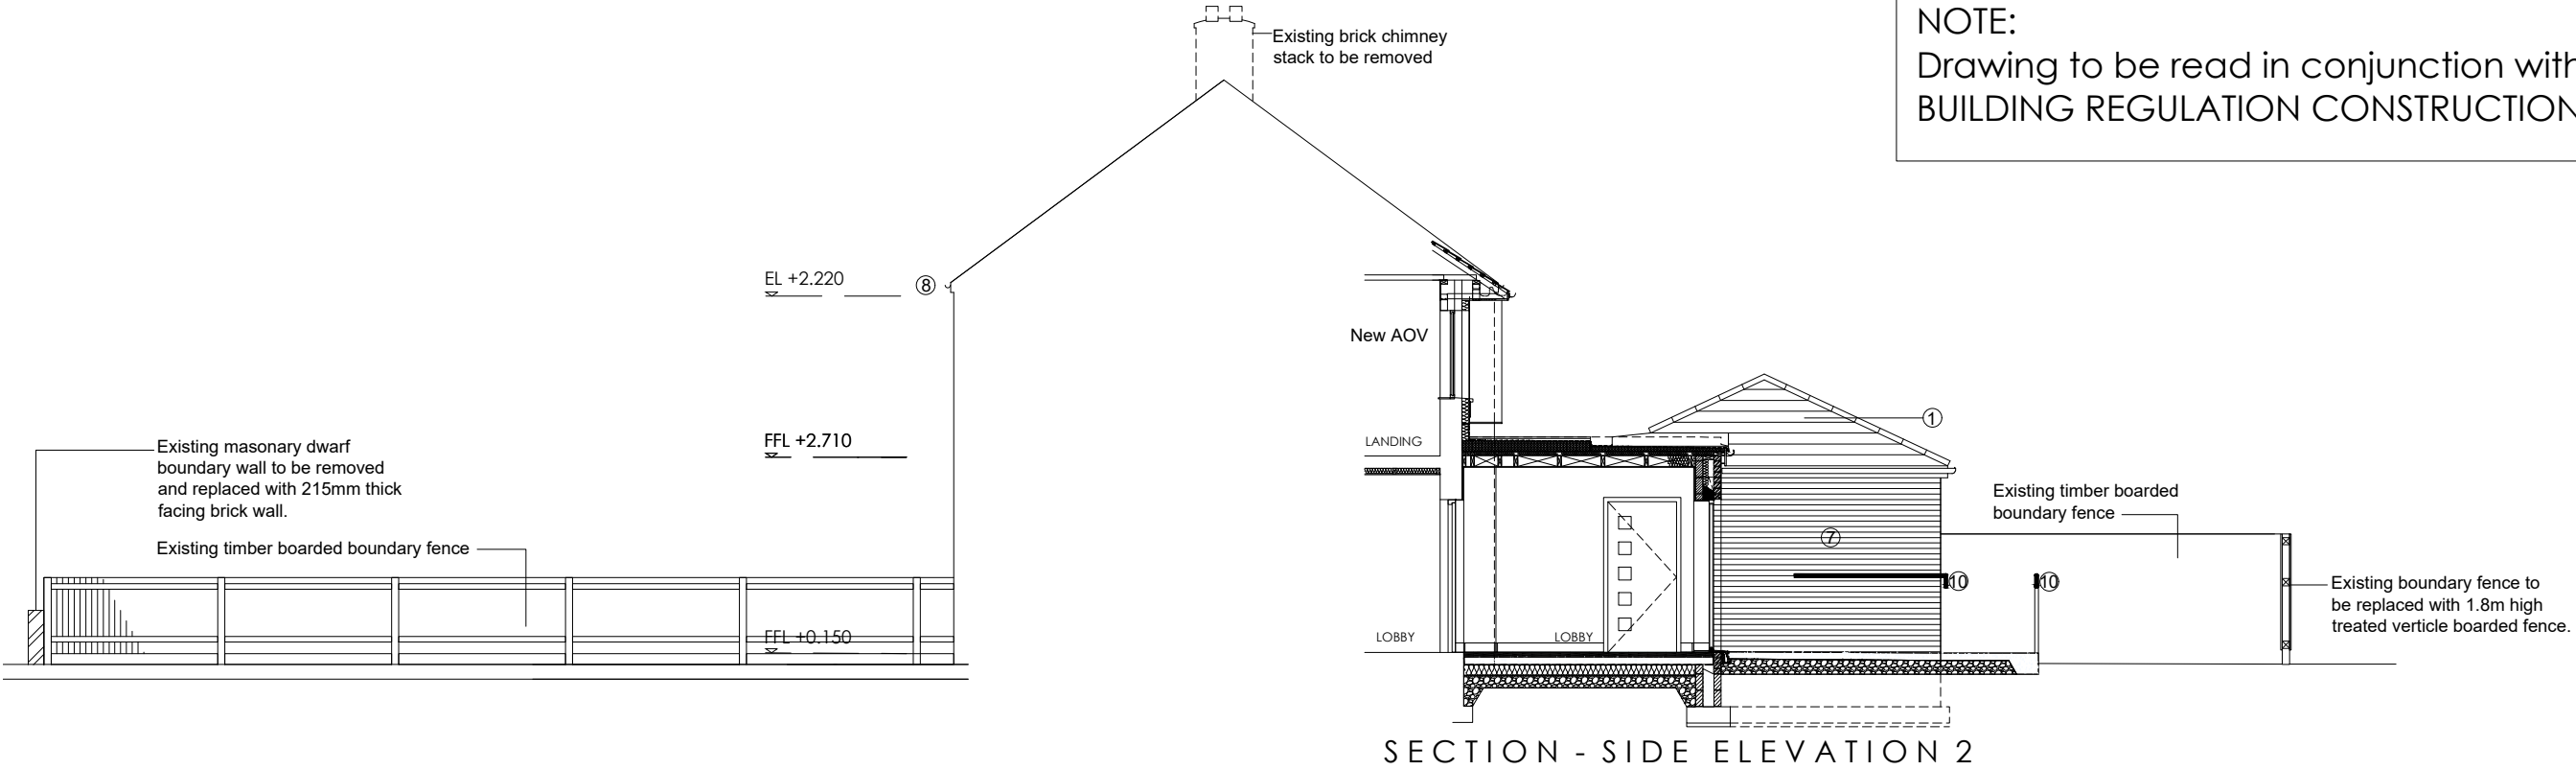

Status: **PRELIM**

This drawing is copyright and its use or reproduction without the permission of Spring Design Consultancy Limited. All rights are reserved until invoices are paid in full. No responsibility will be taken for any design used for construction prior to receipt of relevant approvals.

rev	date	description
-	-	-
A	13.02.20	Additional information indicated for planning submission.
B	19.02.20	Bin Store amended. Brick soldier header courses omitted from windows & doors.
C	04.03.20	Materials schedule updated. Roof to annexe revised.
D	04.03.20	Additional Details added from client

by
-
cjw
cjw
cjw
mlm

Drawn: CJW Client: Tai Tarian

Checked: CTW Project: Geraint House, Margam

Date: Feb 2020 Title: PROPOSED ELEVATIONS - SHEET 2

Scale: 1/100 @ A3 Ref: 2303-200-14 Rev: D

spring
design

Unit 2 Chapel Barns | Merthyr Mawr
Bridgend | CF32 0LS | 01656 656267
mail@spring-consultancy.co.uk