
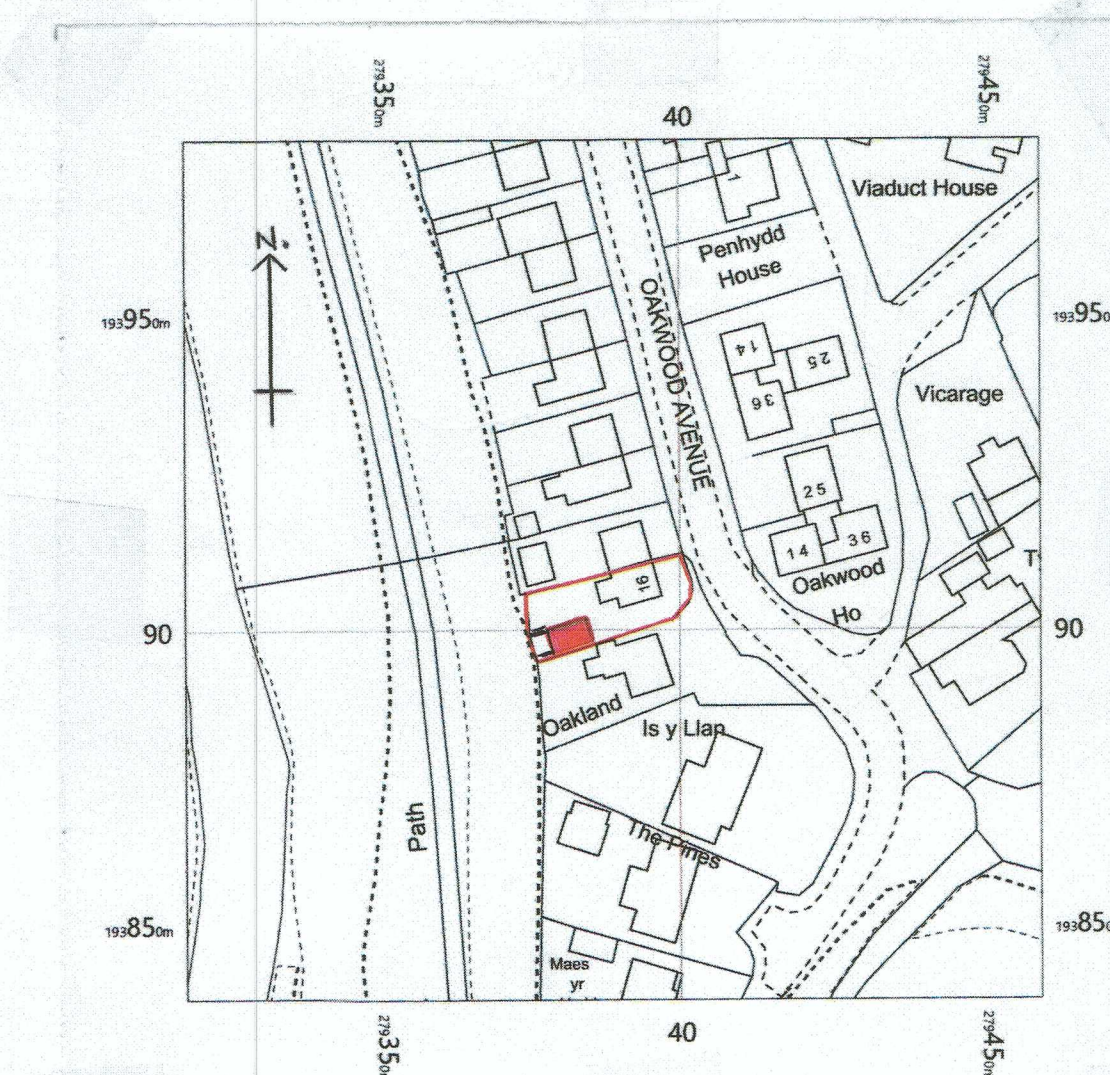
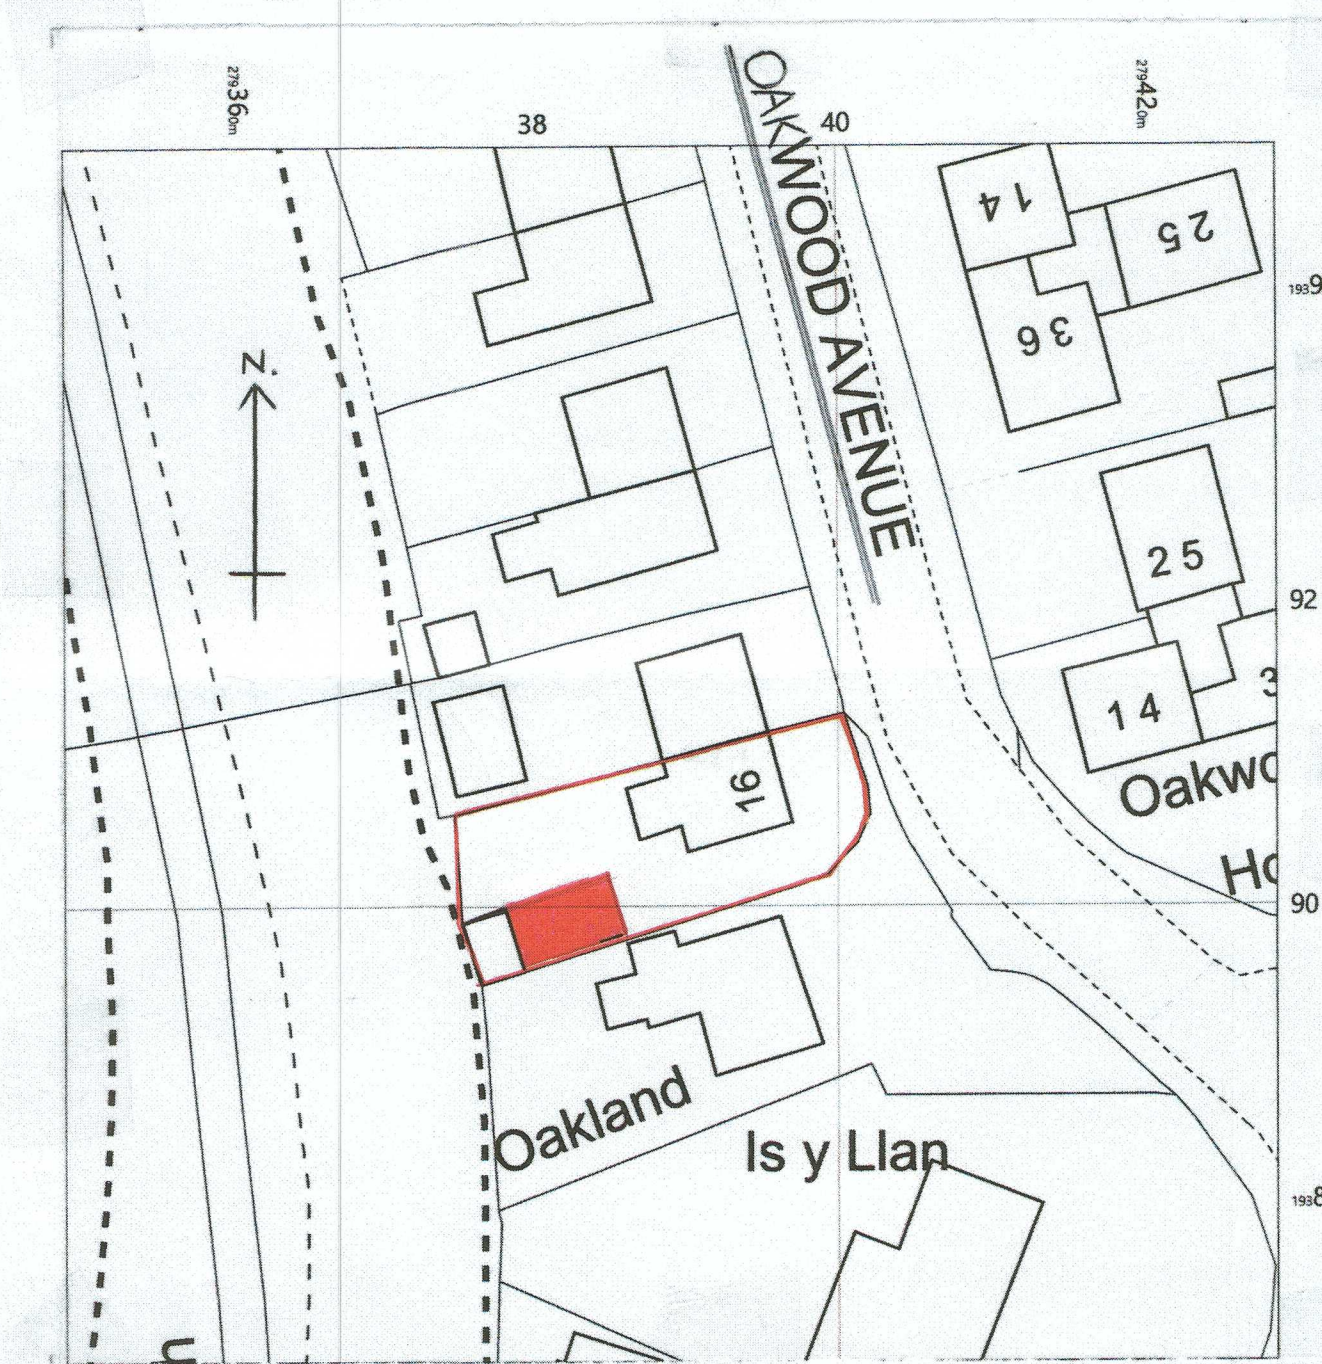
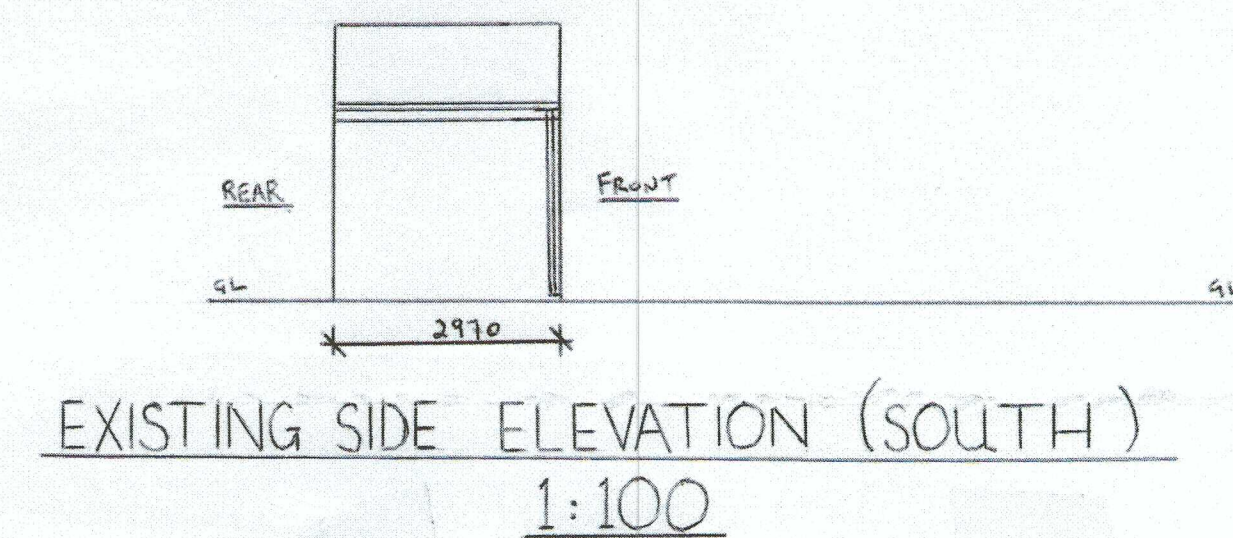
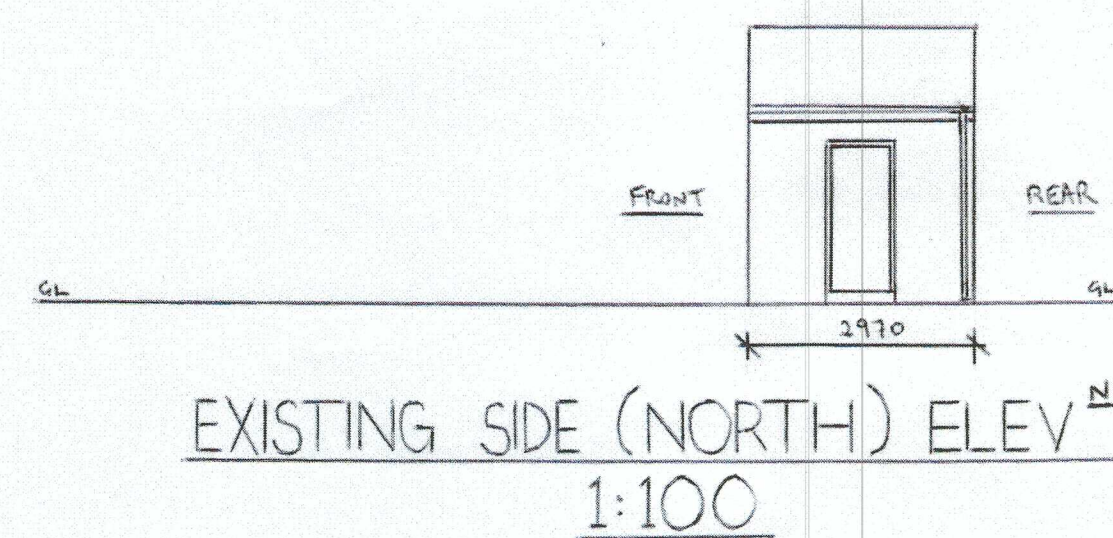
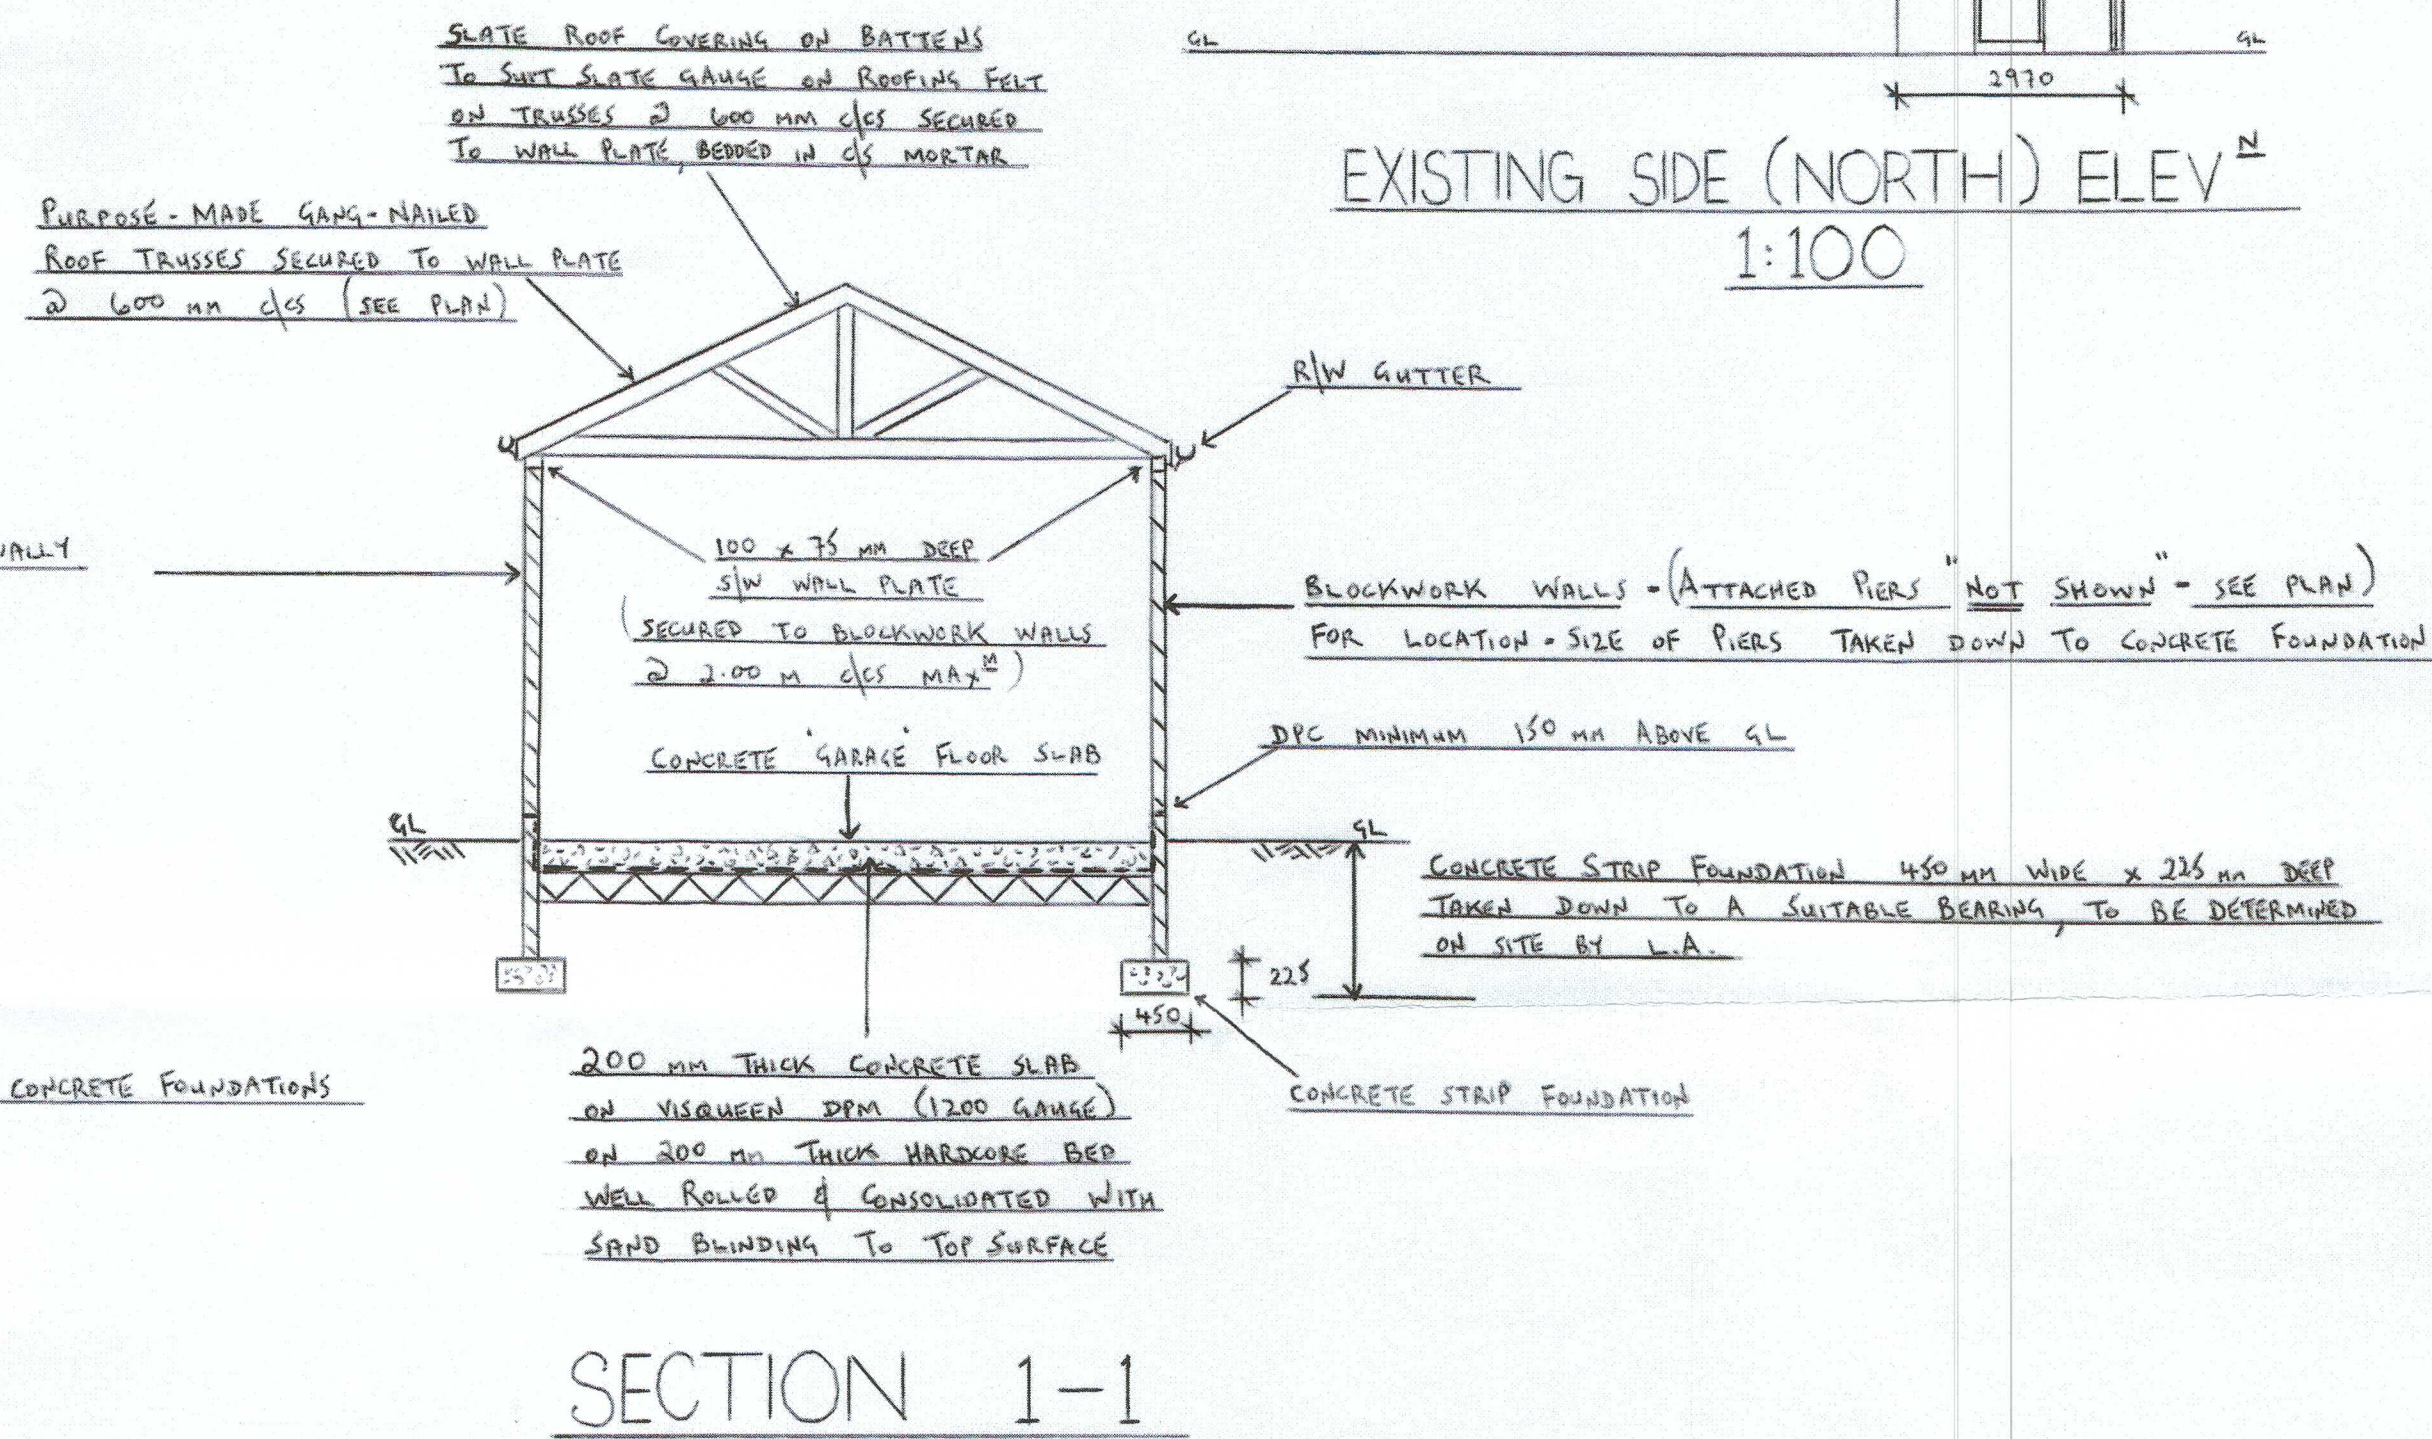
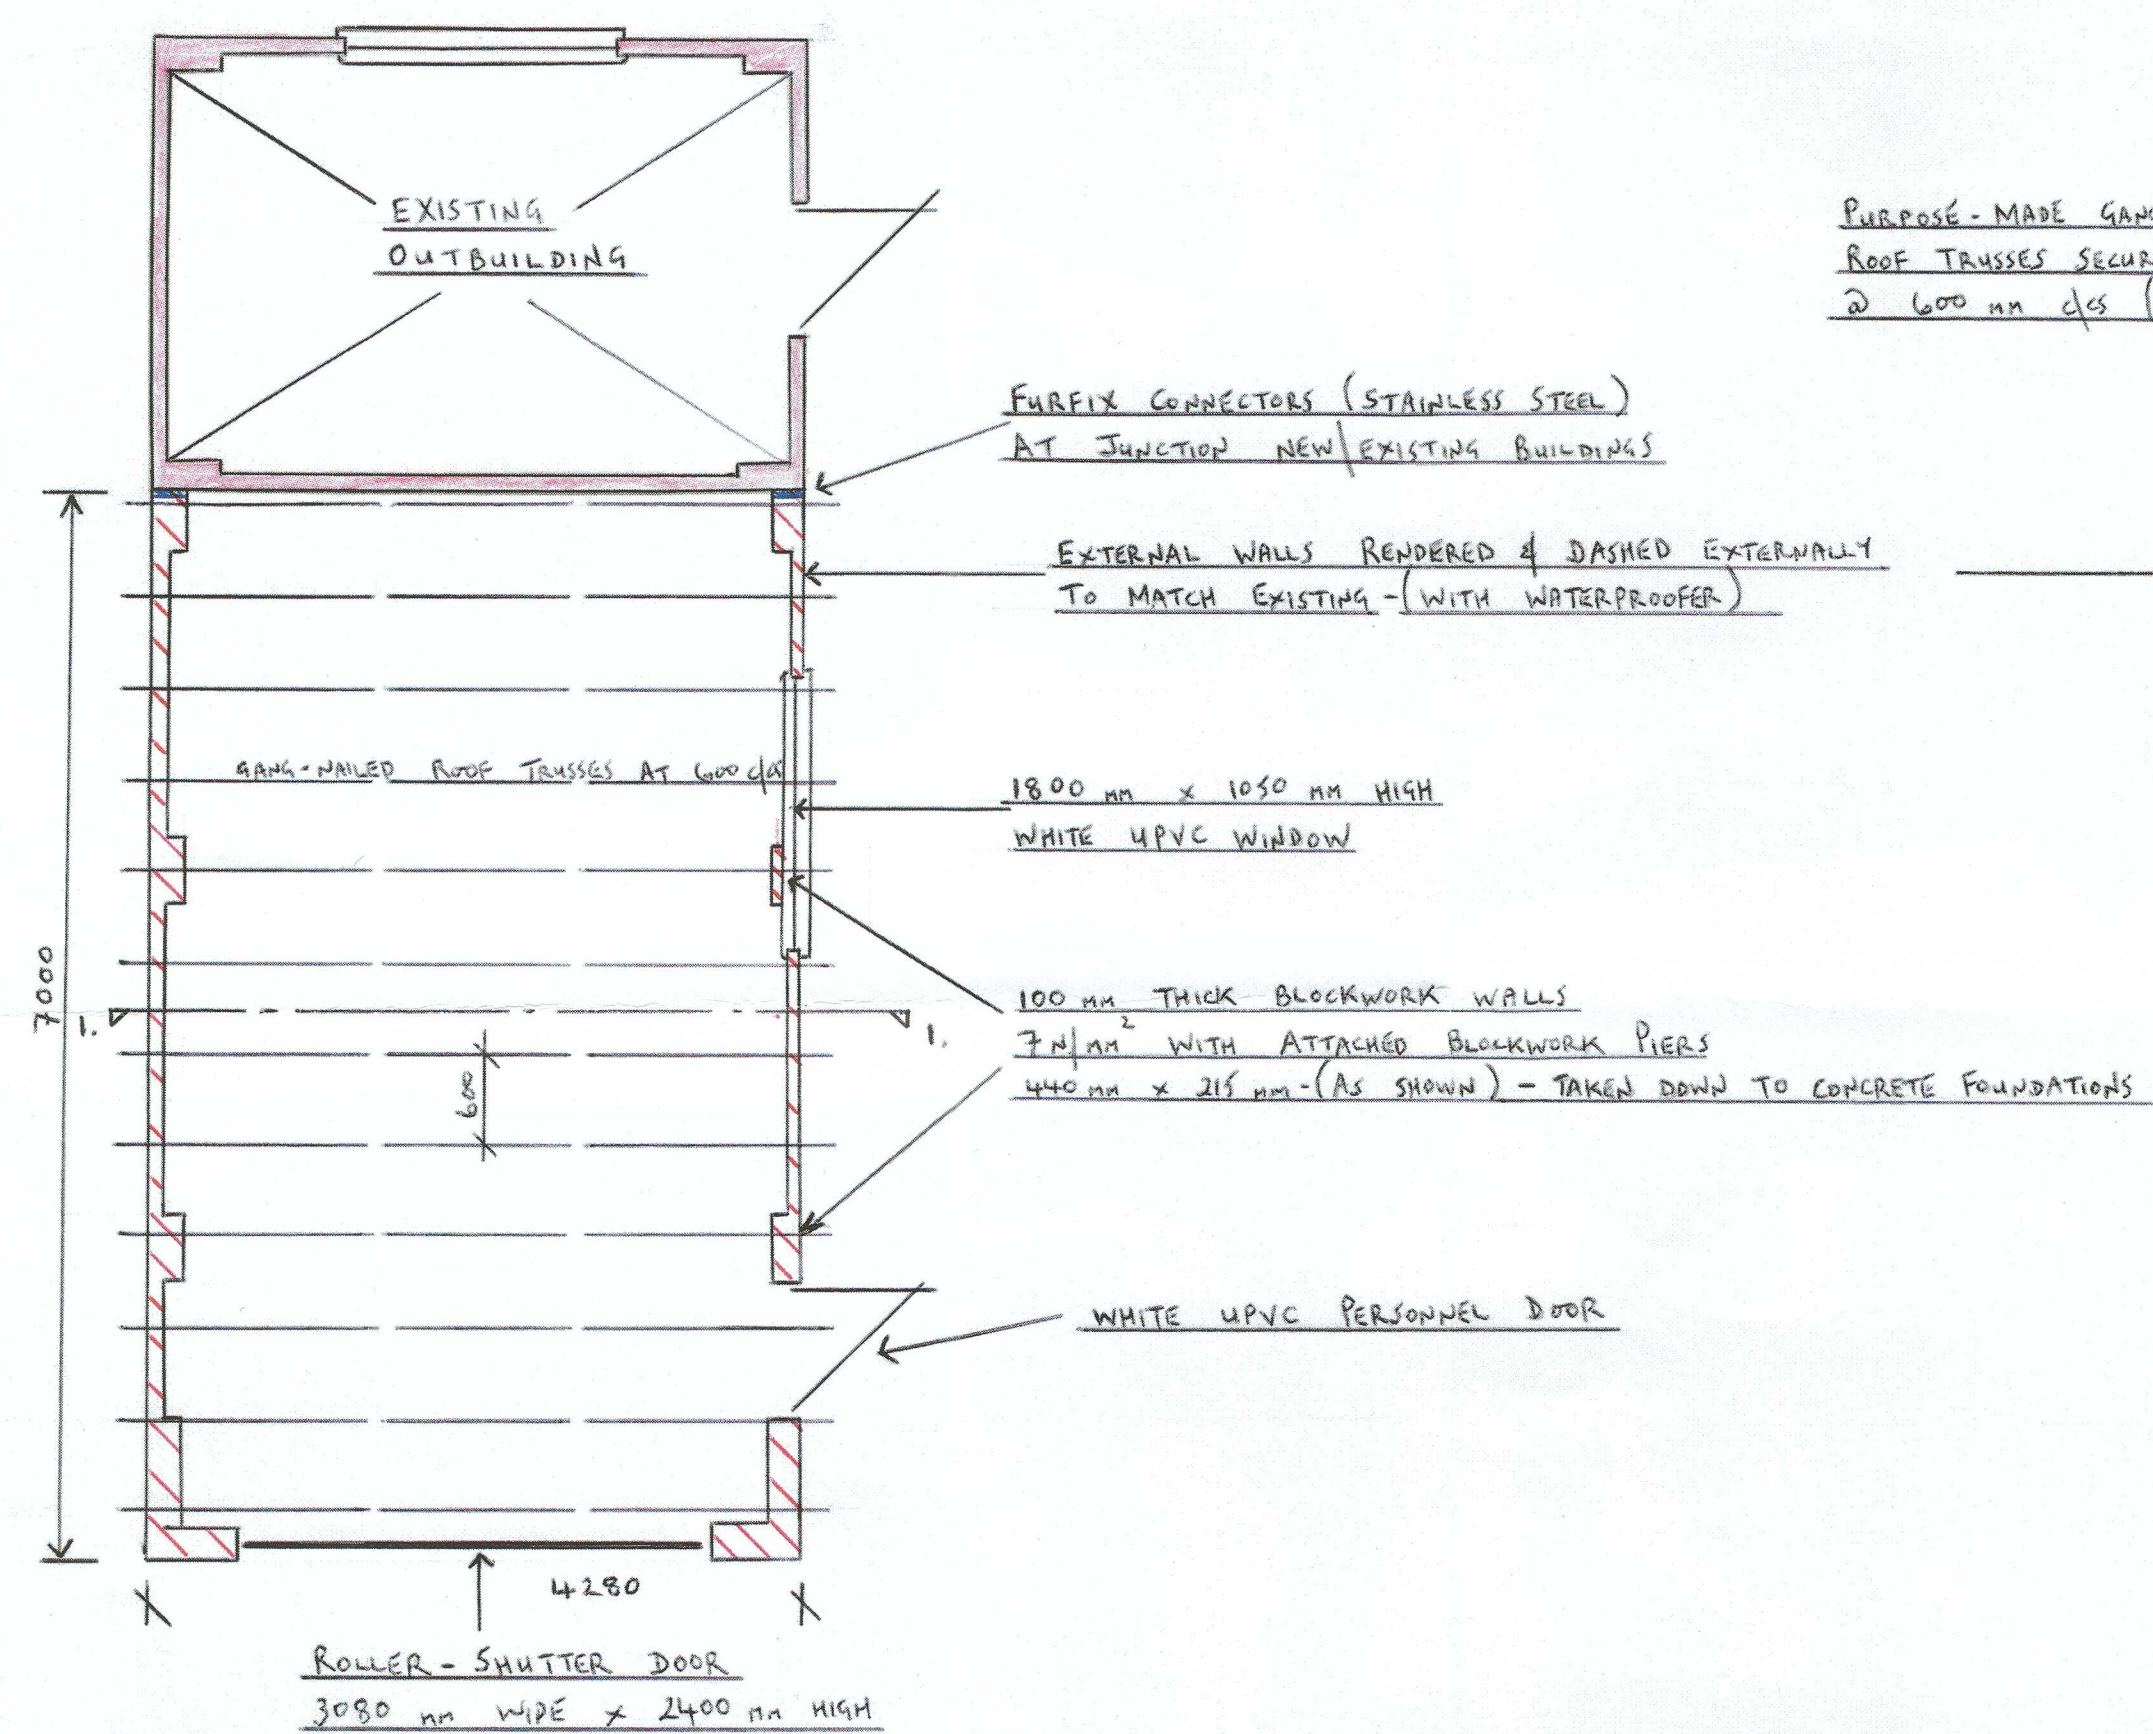
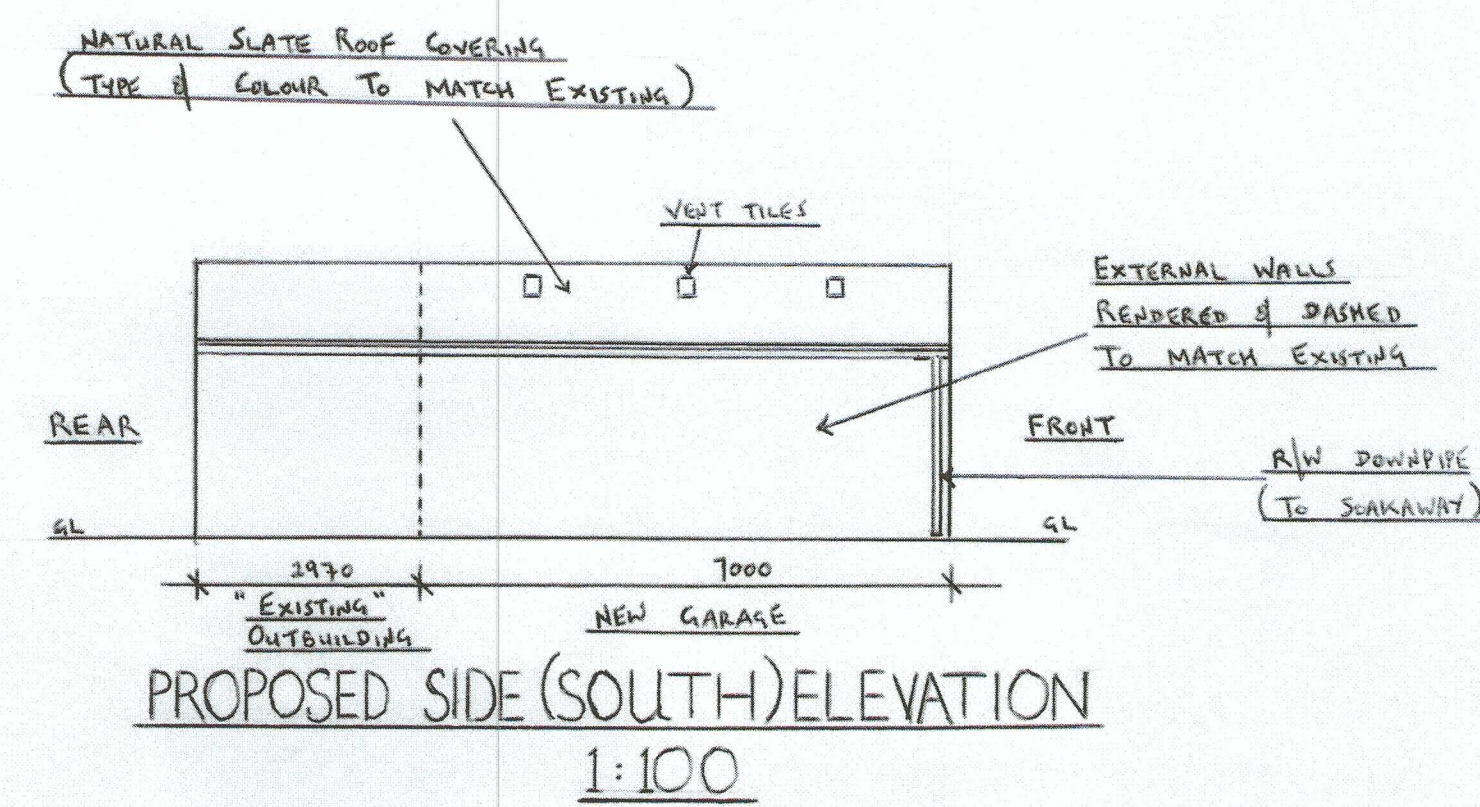
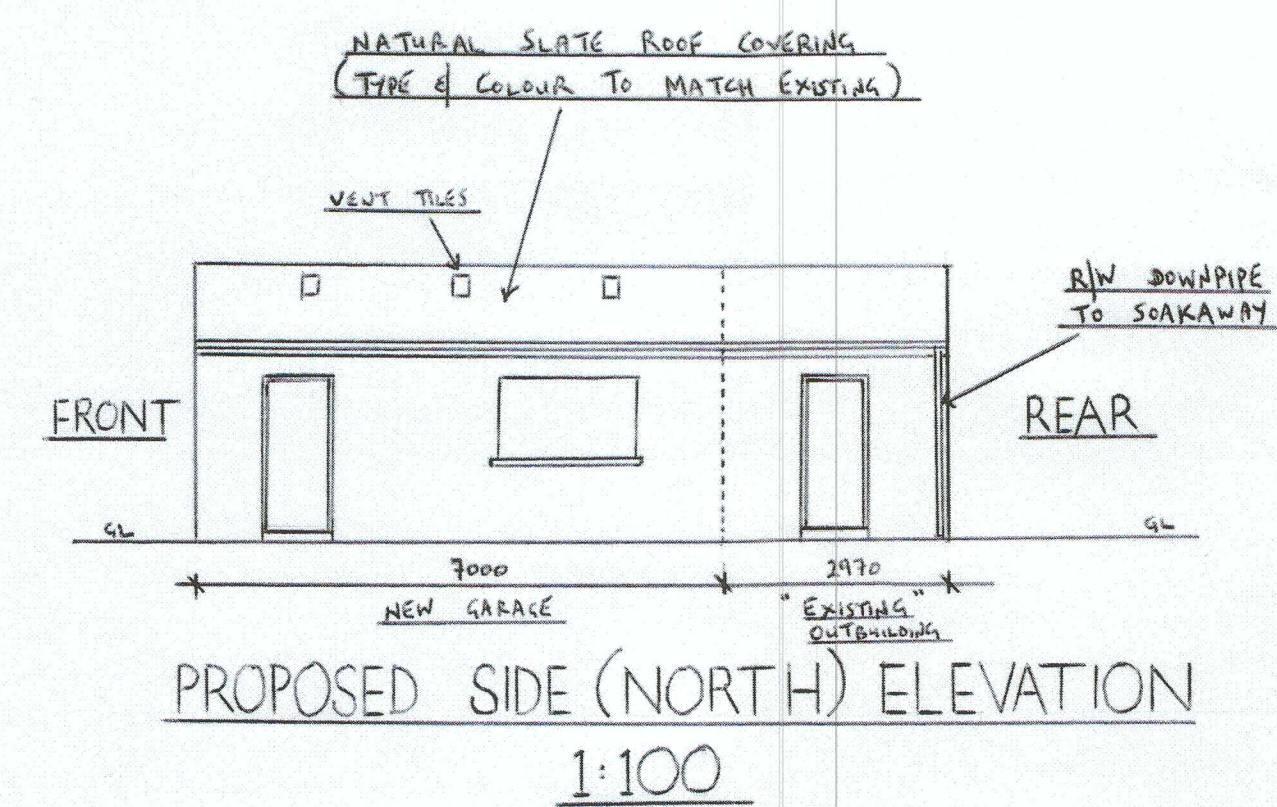
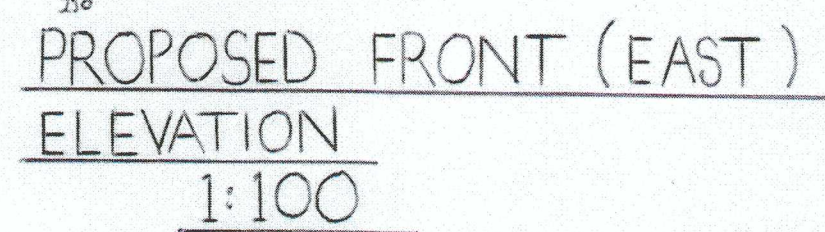
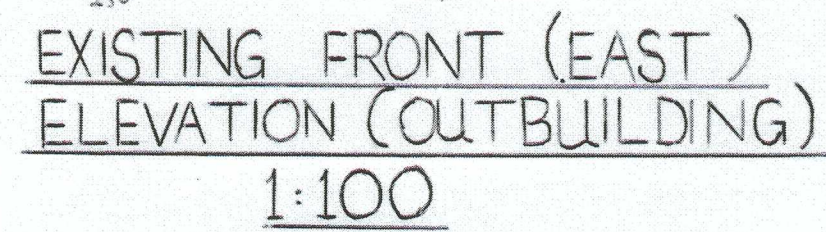


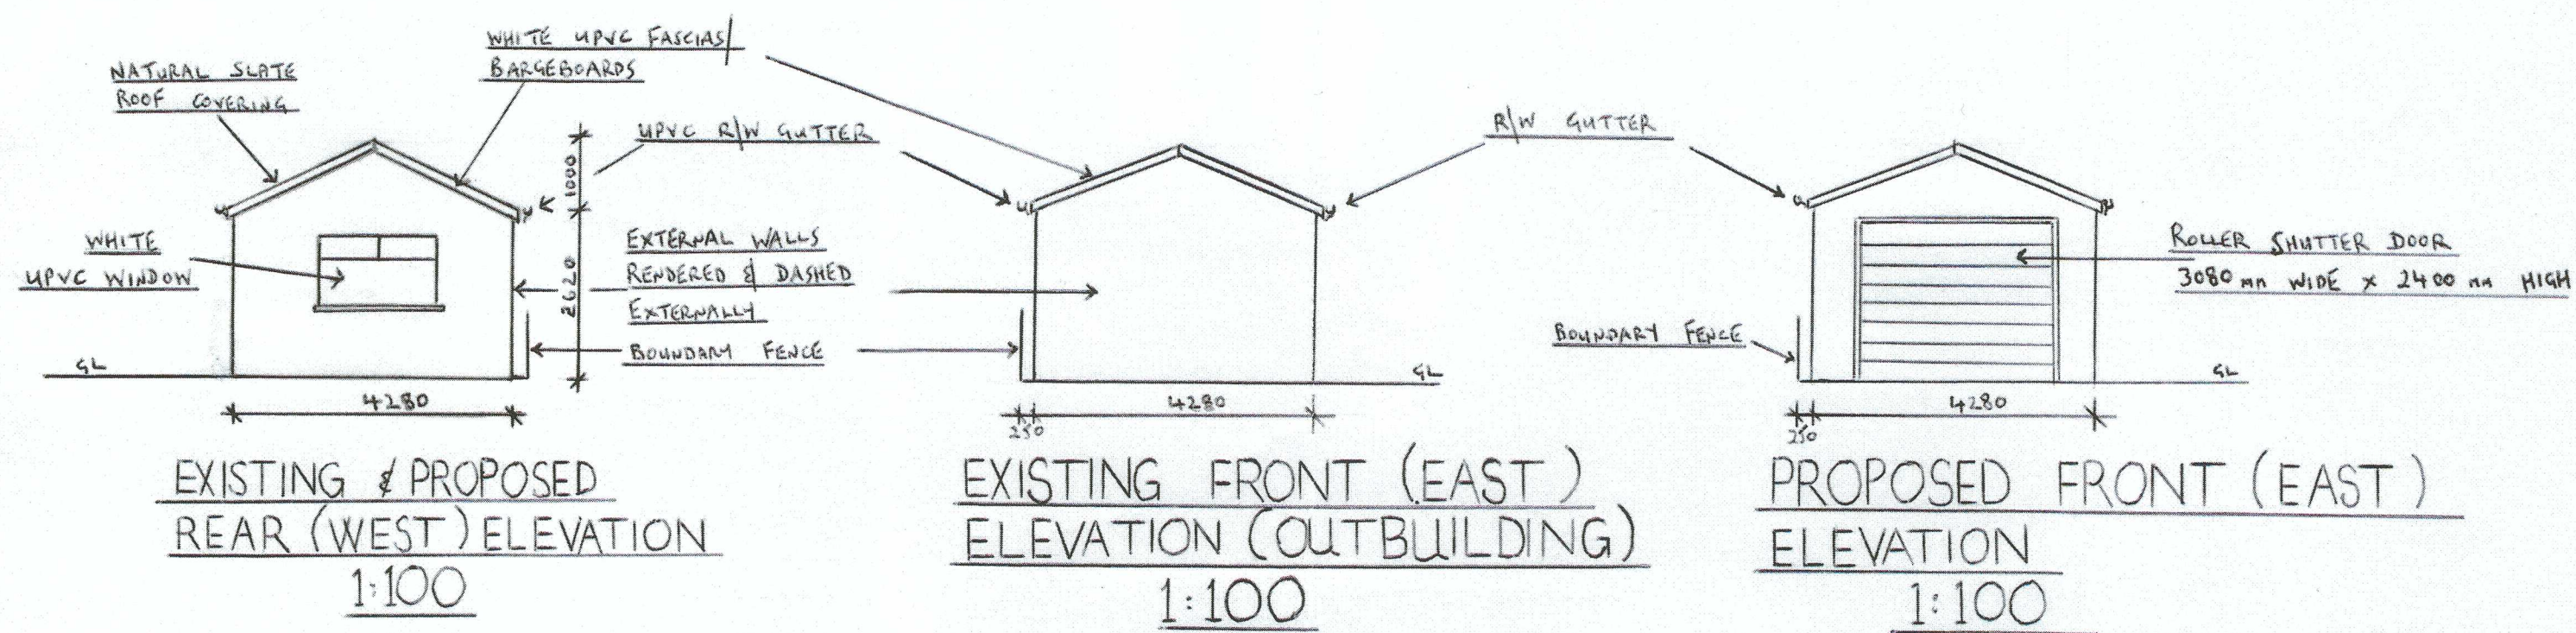

PROPOSED REAR GARAGE (PRIVATE) FOR MR. N. CROMPTON
AT 16 OAKWOOD AVENUE, PONTRHYDYFEN NR. PORT-TALBOT, SA12 9SD,

SCALES : 1:100, 1:50, 1:500, 1:1250

SHEET 1 OF 1