



©2010 Arqiva
All rights reserved. No part of this publication may be reproduced, stored in a retrieval system or transmitted in any form or by any means (Electronic, Mechanical, Photocopying, Recording or otherwise), without the prior written consent of the Company.

NOTES

BASED UPON ORDNANCE
SURVEY DIGITAL DATA
WITH THE PERMISSION OF
THE CONTROLLER OF HER
MAJESTY'S STATIONARY
OFFICE, © CROWN
COPYRIGHT. LICENCE NO.
100044560

O.S. LANDRANGER MAP
No. 170

	PROJ No			
	PROJ No			
	PROJ No			
	PROJ No			
1	PROJ No 223321 LOCATION PLAN	08/06/20	TCS	KG
ISS	REVISION	DATE	DRN	APP

arqiva

Crawley Court, Winchester, Hampshire, SO21 2QA
Tel. 01962 823434, Fax. 01962 822378

SITE No 141249
NEATH ABBEY
ARQIVA SITE
THE BANK
NEATH ABBEY
NEATH PORT TALBOT
SA10 7HW

NGR SS 73170 98080

OS GRID 273170 198080

TITLE
LOCATION PLAN


SCALE SEE DRAWING

DRAWN TCS 04/06/20


APPROVED KG 08/06/20

DRG No. Sheet 1 of 1 Rev

141249-00-004-ML001 1

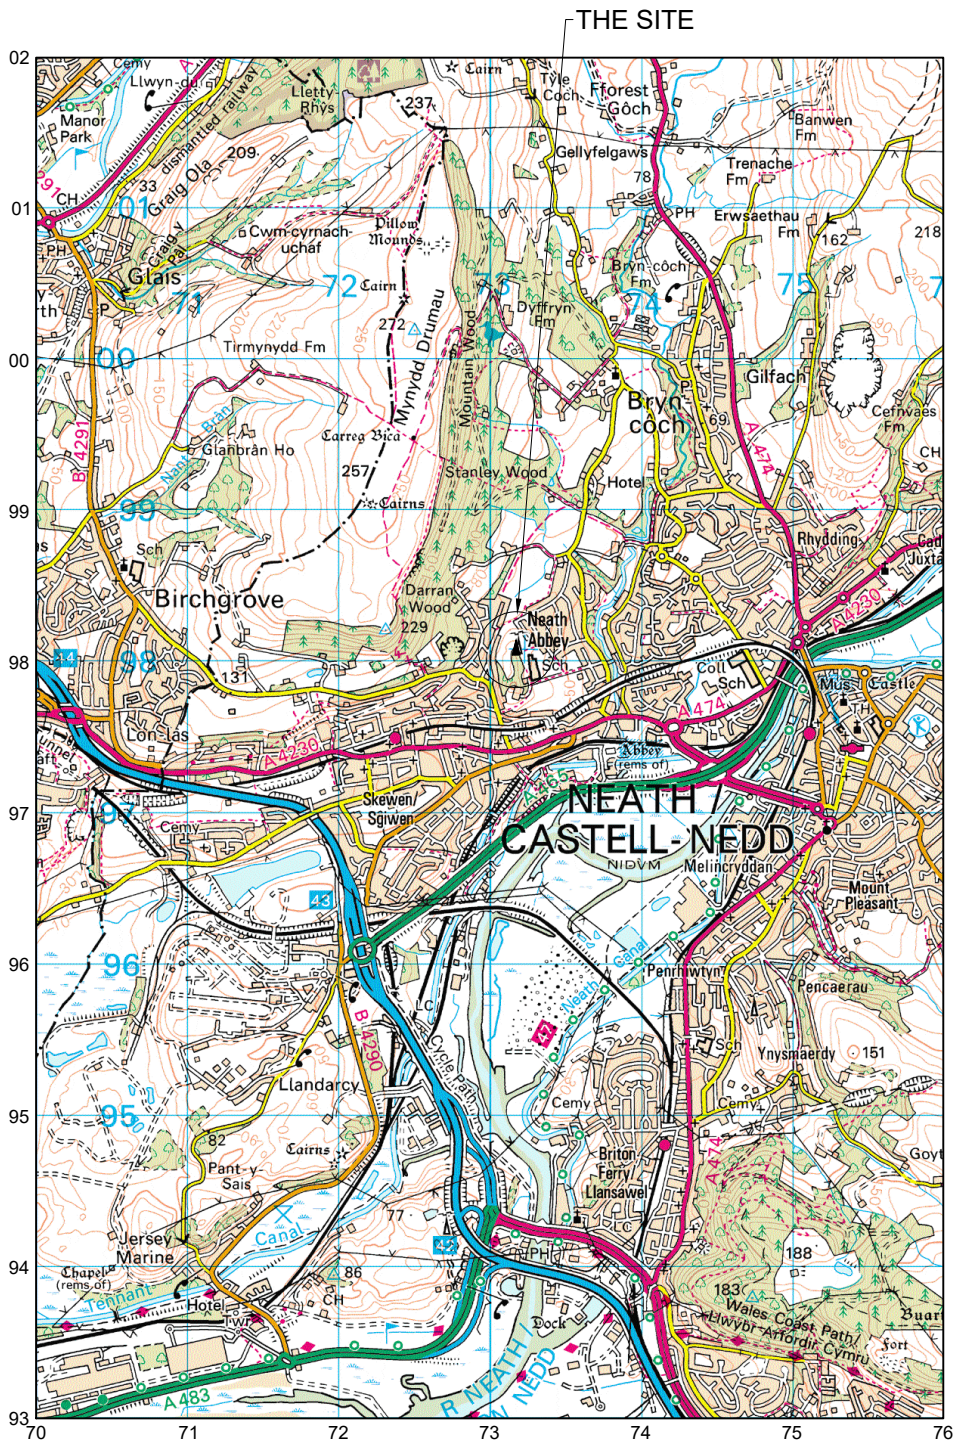

LOCATION PLAN
SCALE 1:50,000

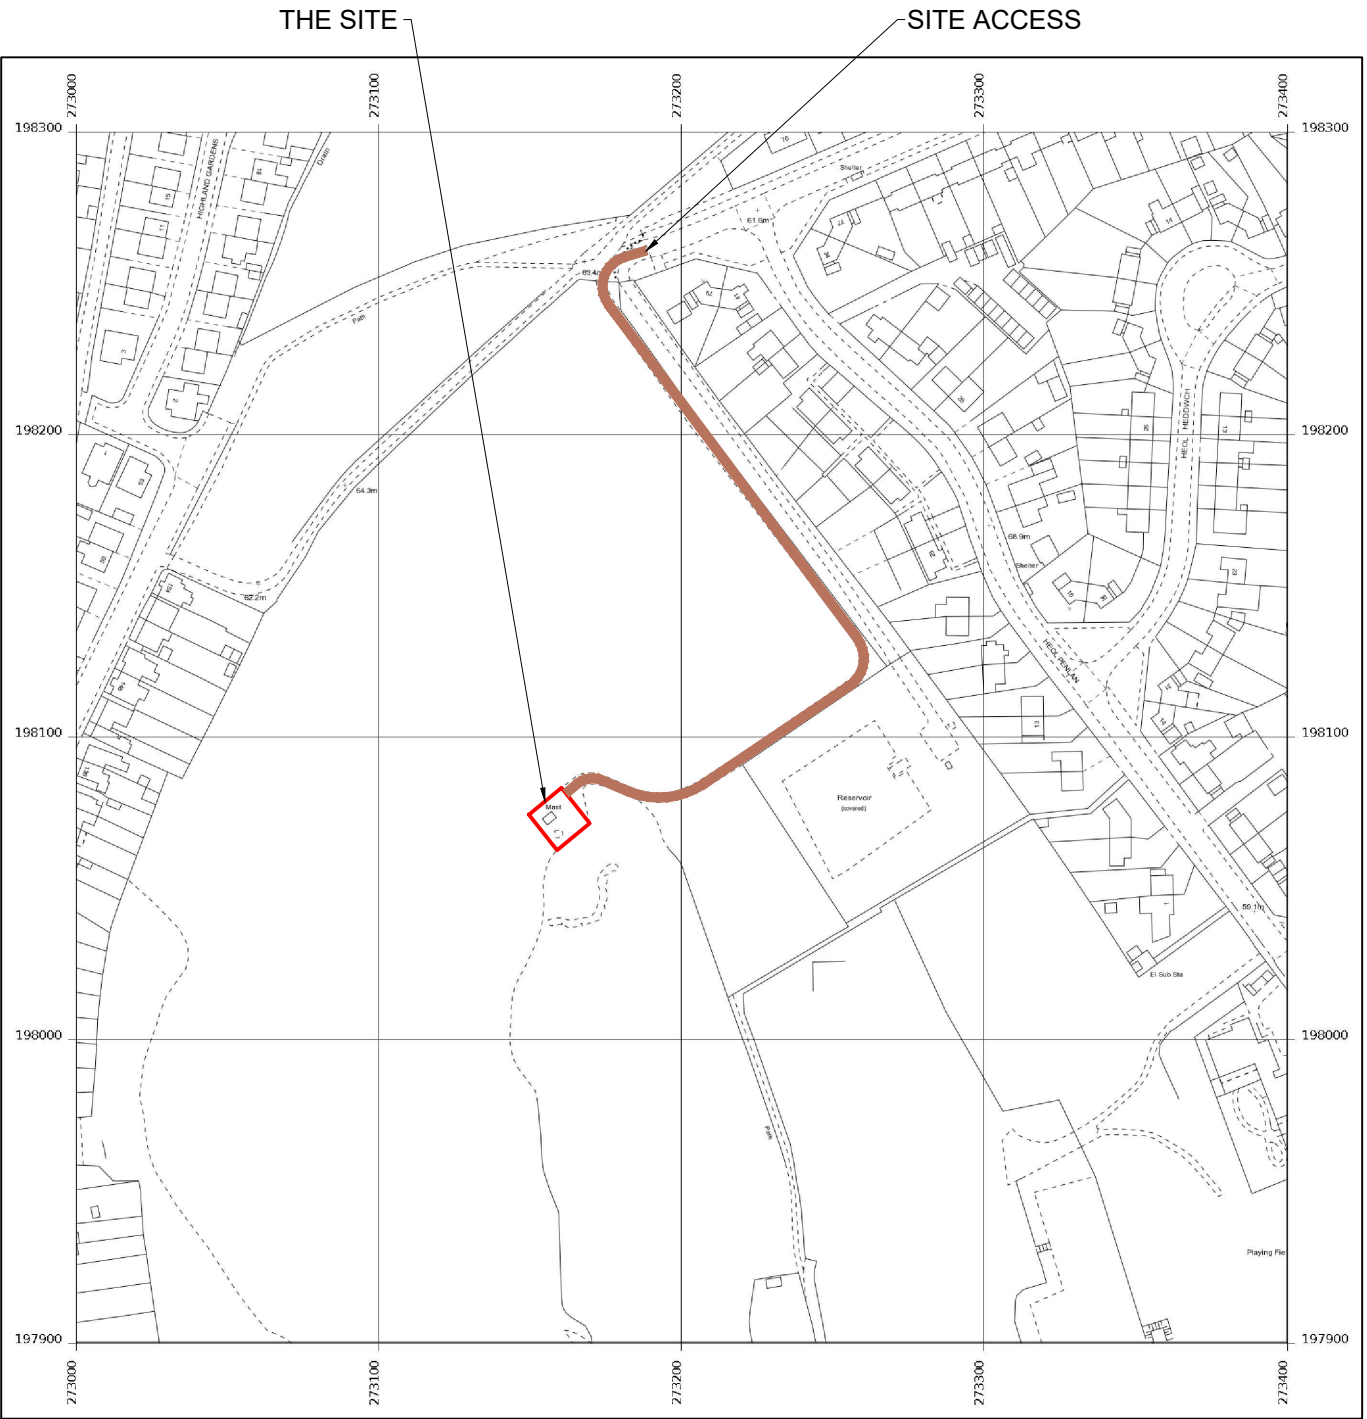

LOCATION PLAN
SCALE 1:2500