


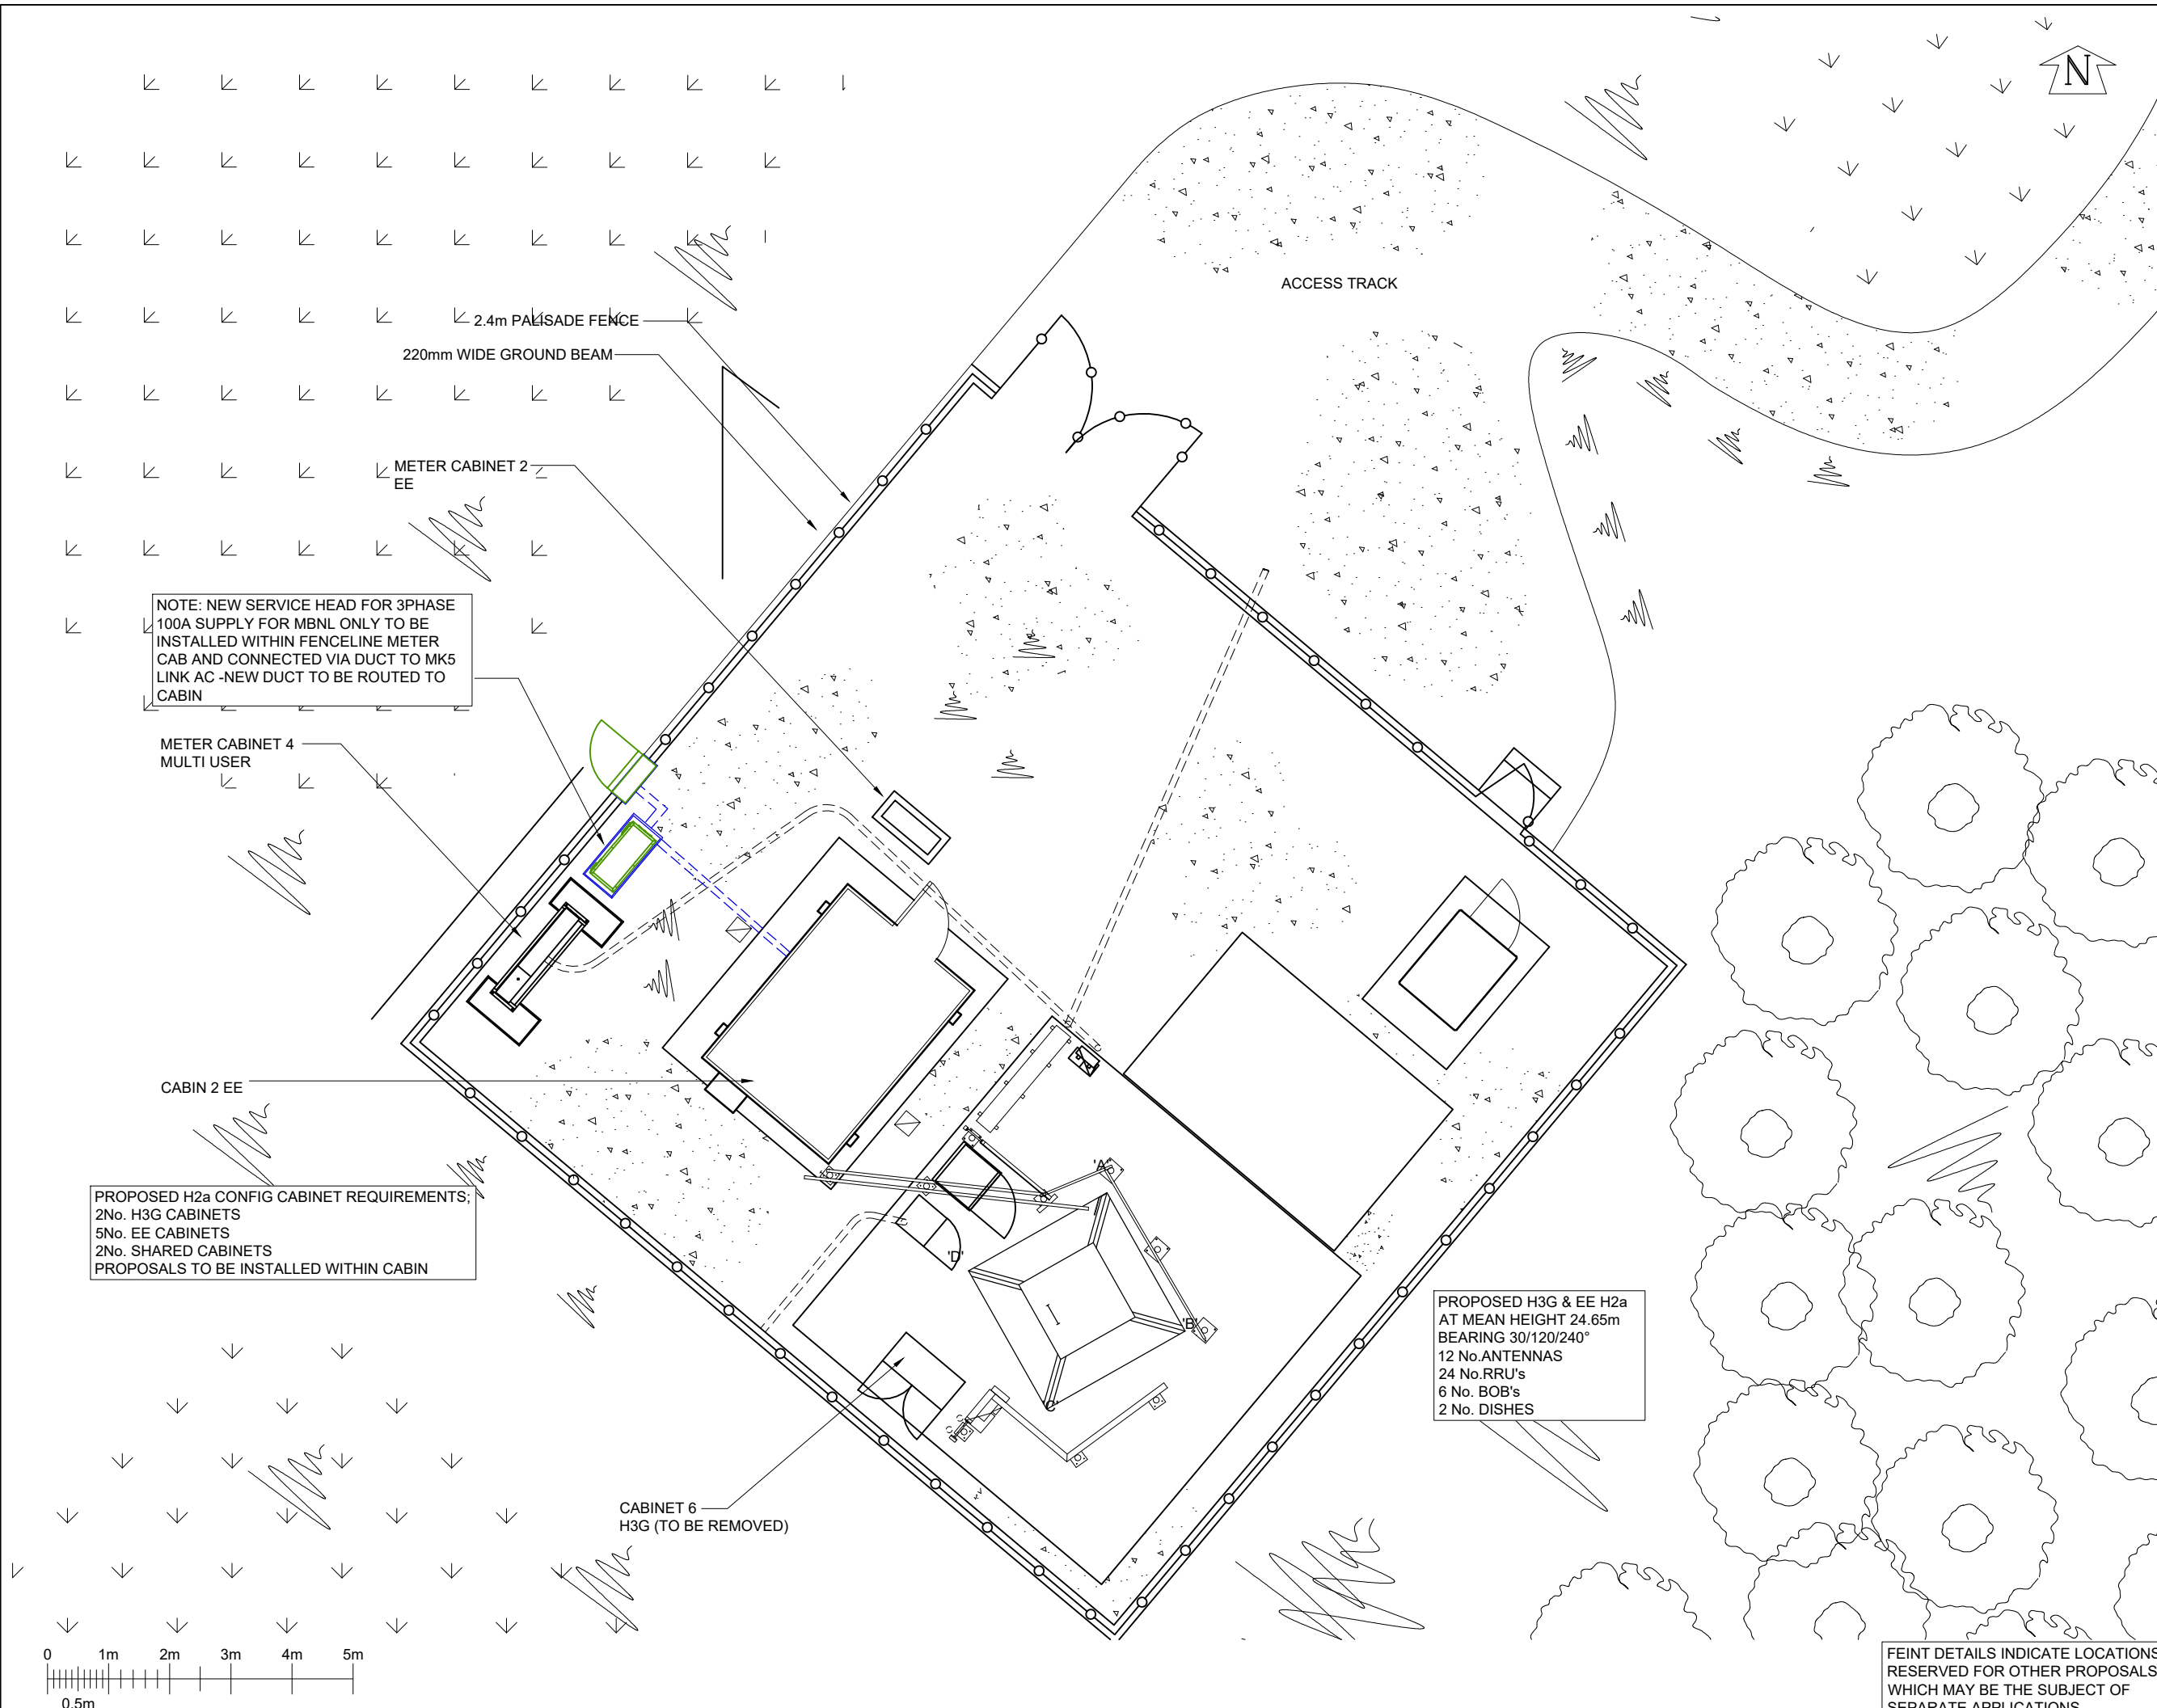

©2010 Arqiva

All rights reserved. No part of this publication may be reproduced, stored in a retrieval system or transmitted in any form or by any means (Electronic, Mechanical, Photocopying, Recording or otherwise), without the prior written consent of the Company.

NOTES

UNDERGROUND SERVICES

UNDERGROUND SERVICES ARE INDICATIVE ONLY. POSITIONS SHOULD BE CONFIRMED ON SITE PRIOR TO ANY DEVELOPMENT

DRAINAGE
DUCTS
FEEDERS
FENCE PLAN
GAS
LIGHTNING PROTECTION - EARTHING

POWER
SERVICES UNKNOWN
TELECOMS
WATER

ACCESS ARRANGEMENTS

KEYS:-

ARQIVA GATE KEY	△
B KEY	△
C KEY	△
LEGGE KEY	△

SURVEY REQUIRED TO CONFIRM ACCESS KEYS FOR REMAINING ROOMS AND SITE ENTRANCE

PROJECT No.		223321	
CELL No.		NPT014	
17	PROJ No	223321	
	PLANNING DRAWING	20/05/20	BEA MC
16	PROJ No	223321	
	PLANNING DRAWING	23/04/20	BEA MC
15	PROJ No	209200	
	AS BUILT	09/10/19	WHF FC
14	PROJ No	209200	
	PLANNING	03/07/19	WHF LW
13	PROJ No	202563	
	DECOM	04/07/18	DAL FC
ISS	REVISION	DATE	DRN APP

arqiva

Crawley Court, Winchester, Hampshire, SO21 2QA
Tel. 01962 823434, Fax. 01962 822378

SITE No

141249

NEATH ABBEY
THE BANK
LONGFORD LANE
NEATH ABBEY
NEATH PORT TALBOT
SA10 7HW

NGR

SS 73170 98080

OS GRID

273170 198080

TITLE

PLANNING APPLICATION
PLAN

SCALE

1:100

DRAWN	IM	27/05/11
APPROVED	MC	20/05/20

DRG No.	Sheet 1 of 1	Rev
141249-06-103-MD017		17