



- 1 THIS IS A C.A.D. PRODUCED DRAWING AND SHOULD NOT BE AMENDED BY HAND
- 2 All dimensions in millimetres unless otherwise stated
- 3 Any errors or omissions to be reported to the Designer

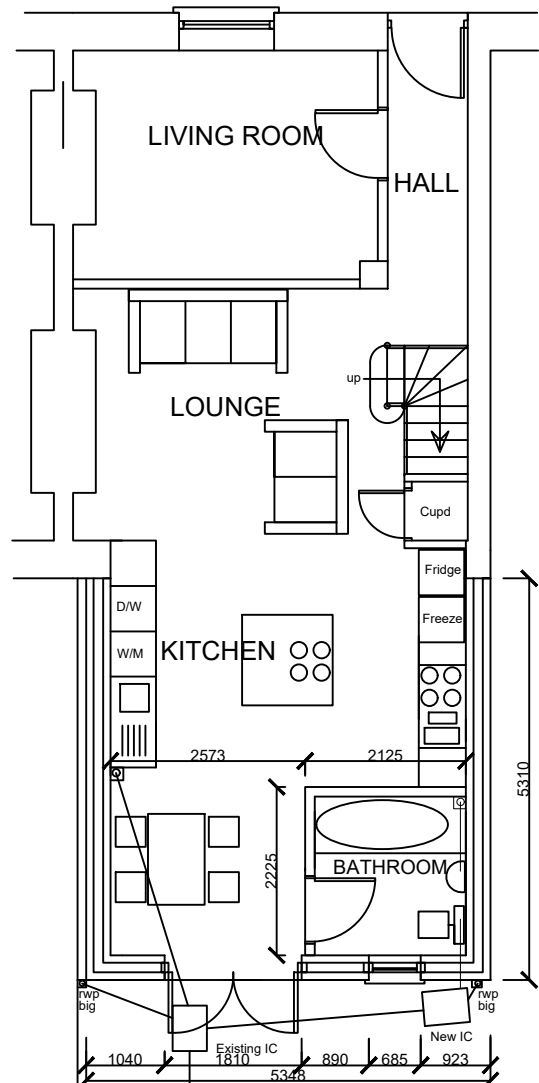

PROPOSED GF PLAN

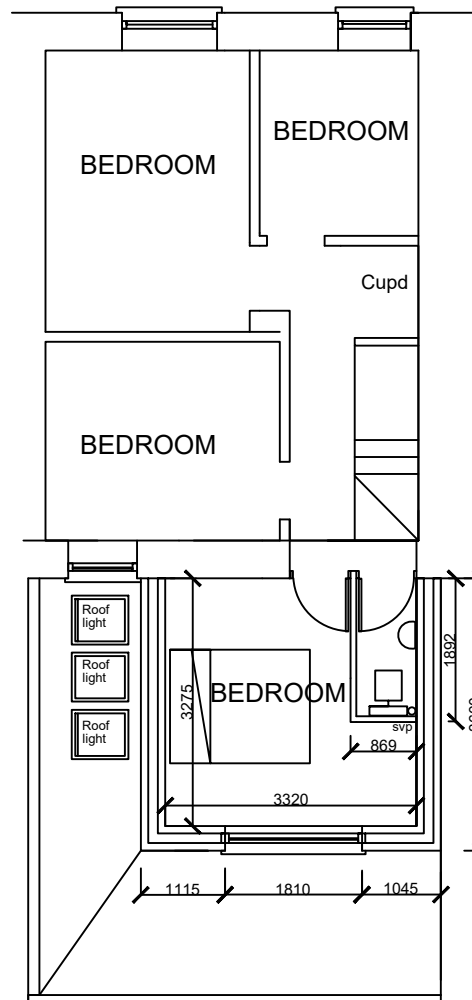

PROPOSED FF PLAN

PROPOSED GF & FF PLANS

11 FFRWDWYLLT ST
 TAIBACH
 PORT TALBOT
 SCALE 1:100 DRG. No. B-02