

Cupd


BEDROOM

BEDROOM

Roof
light

Roof
light

Roof
light

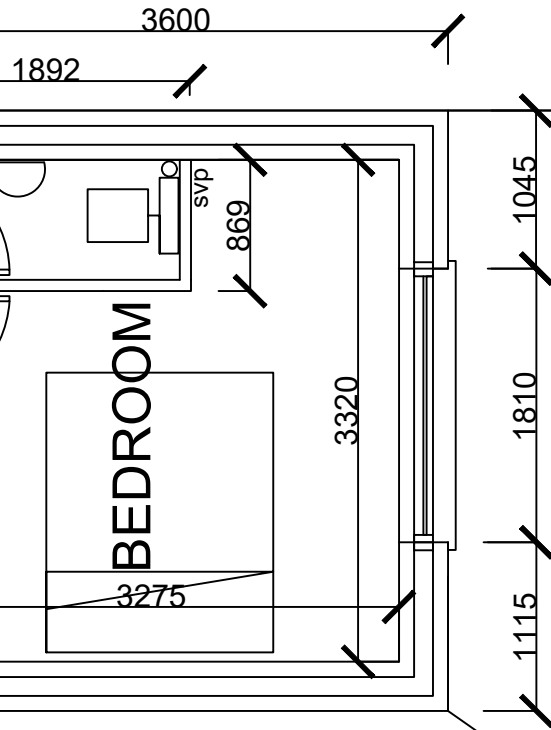

PROPOSED FF PLAN

NOTES

A4

- 1 THIS IS A C.A.D. PRODUCED DRAWING AND SHOULD NOT BE AMENDED BY HAND
- 2 All dimensions in millimetres unless otherwise stated
- 3 Any errors or omissions to be reported to the Designer

PROPOSED PLAN FF
11 FFRWDWYLLT ST
TAIBACH
PORT TALBOT
SCALE 1:50 DRG. No. B-09