



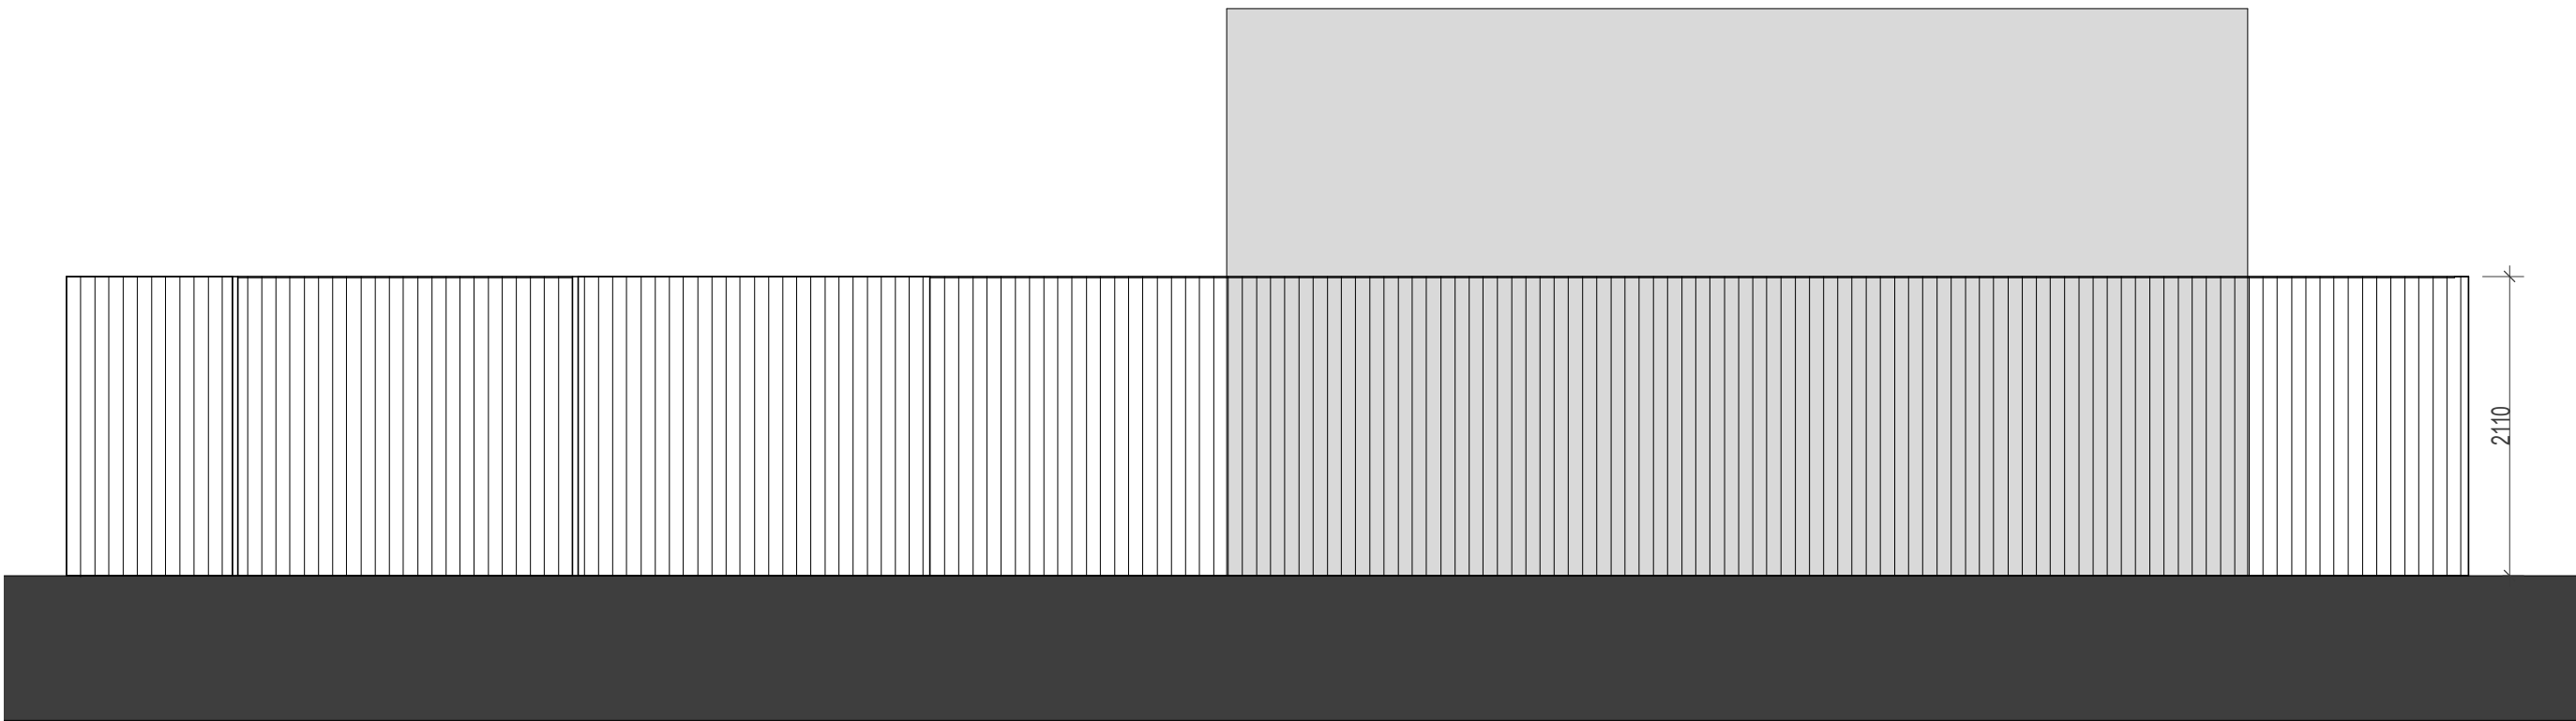


Plant Enclosure _Elevation 1

1 : 50

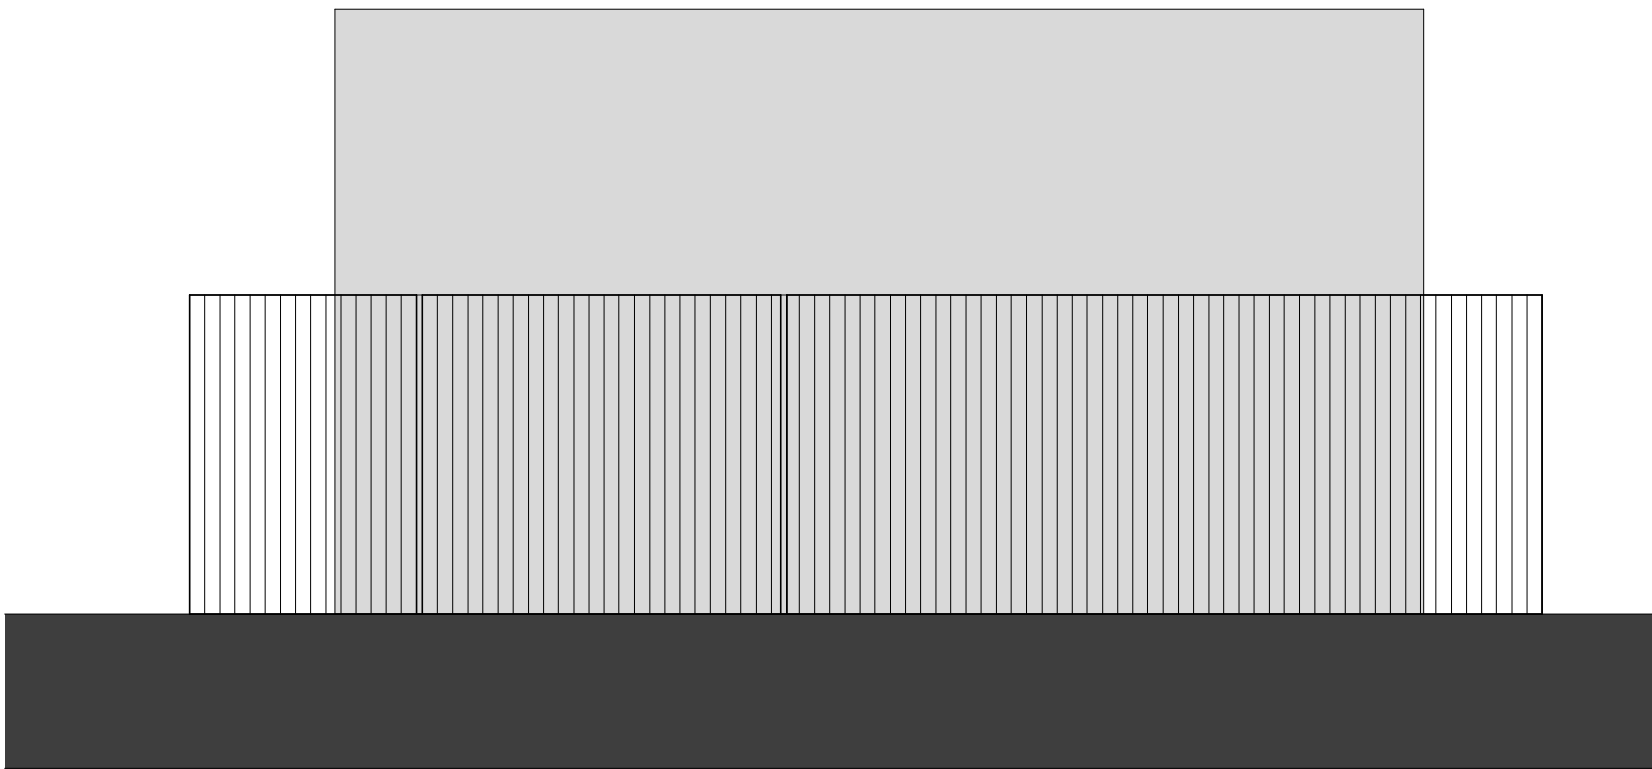


Plant Enclosure_Elevation 3

1 : 50

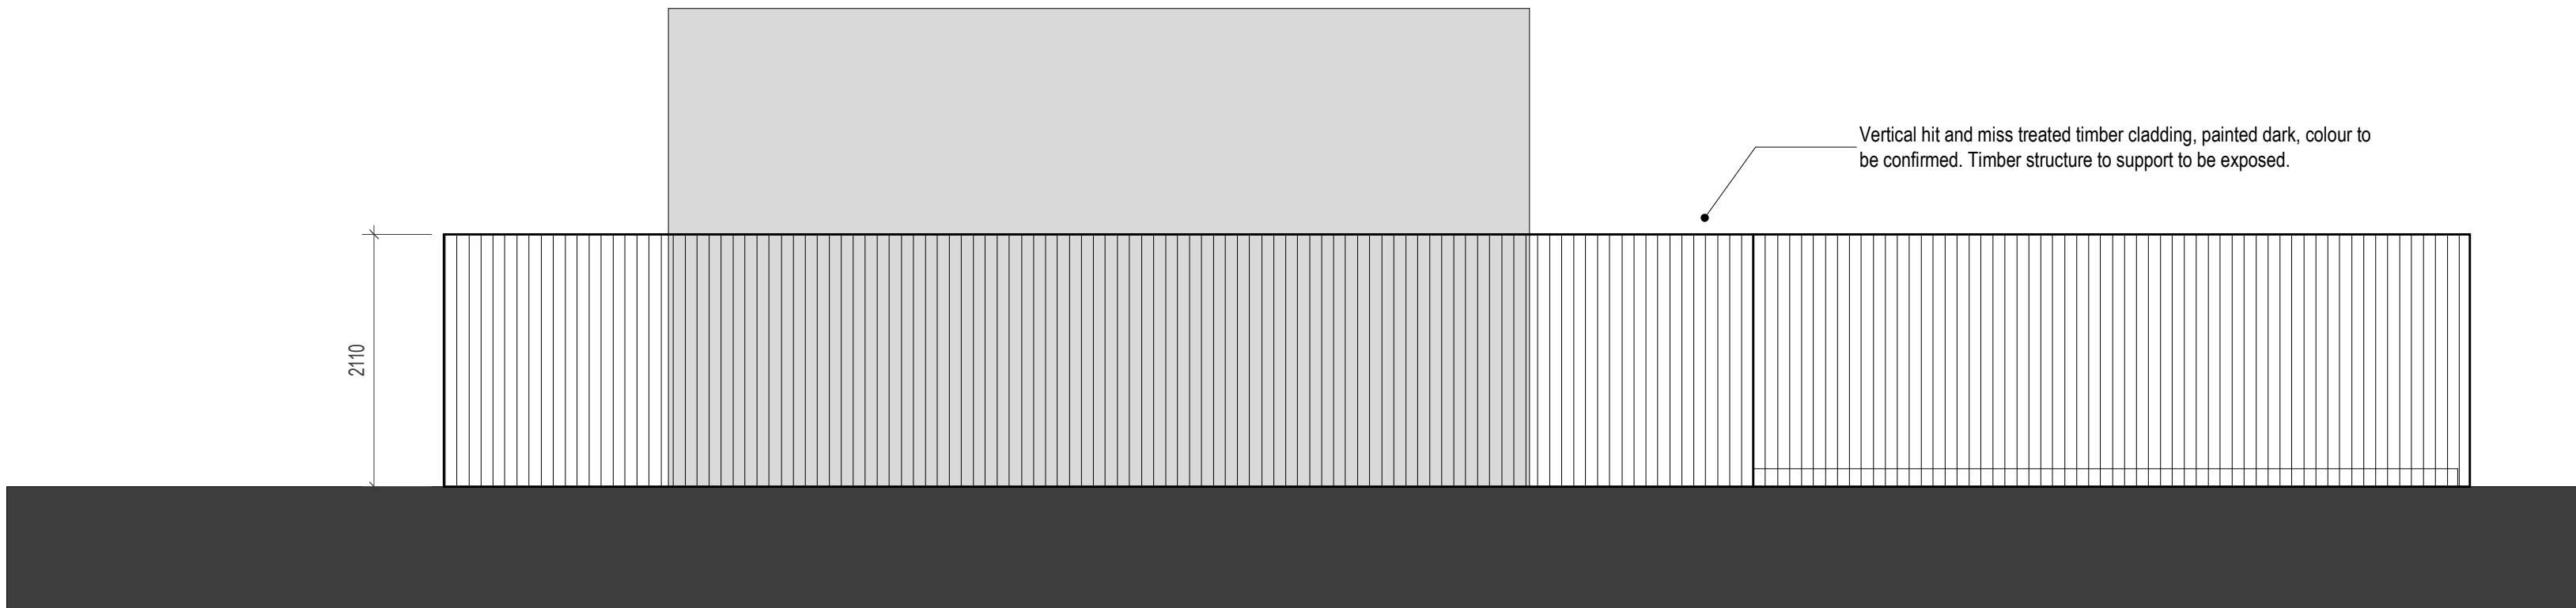



Plant Enclosure_Elevation 4

1 : 50

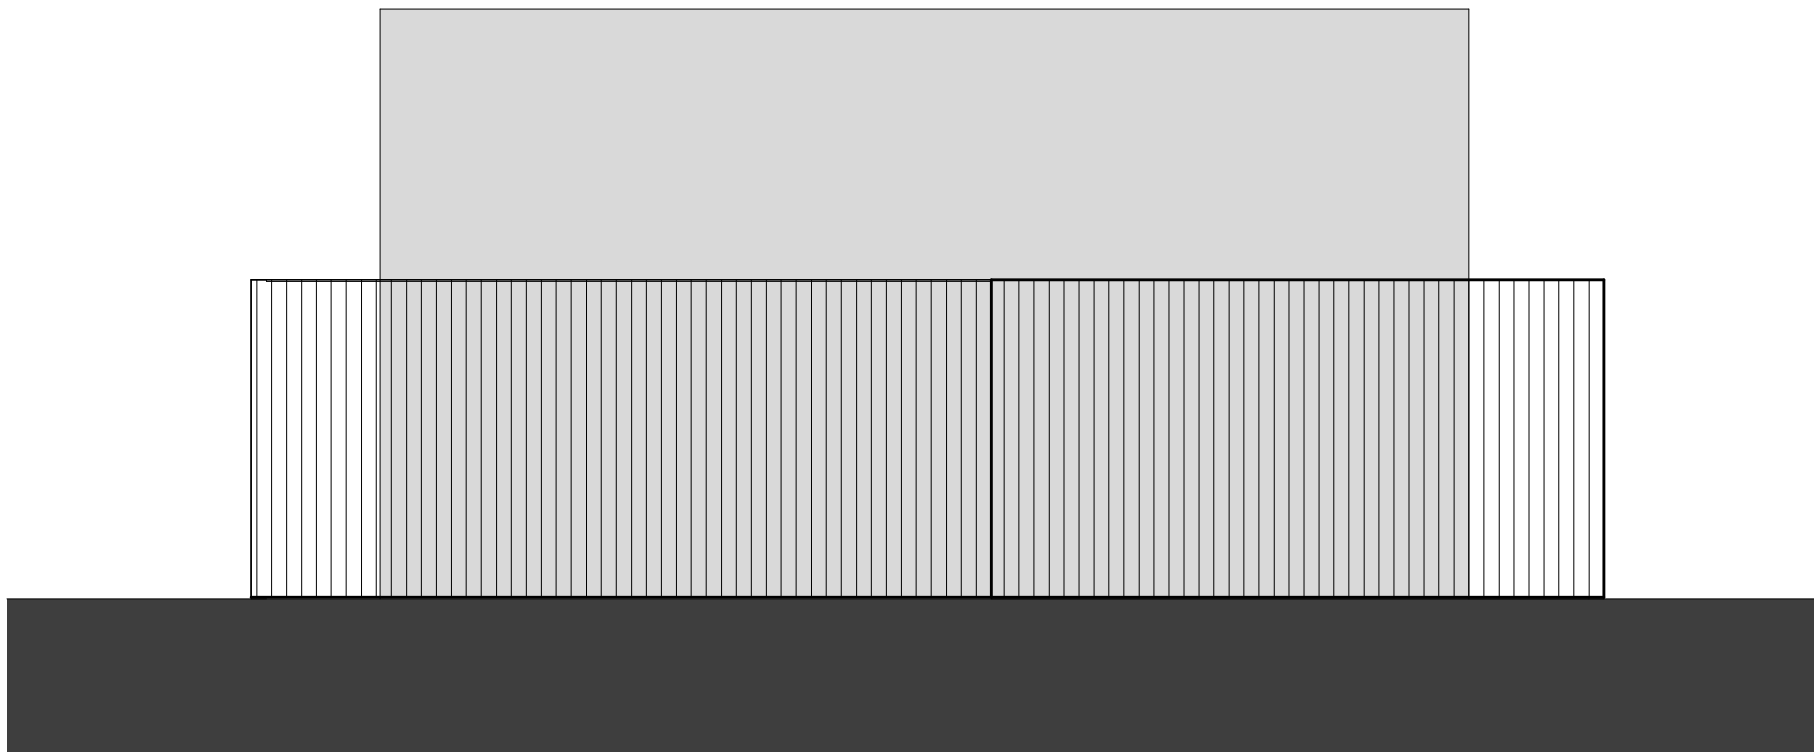

Plant Enclosure_Elevation 2

1 : 50

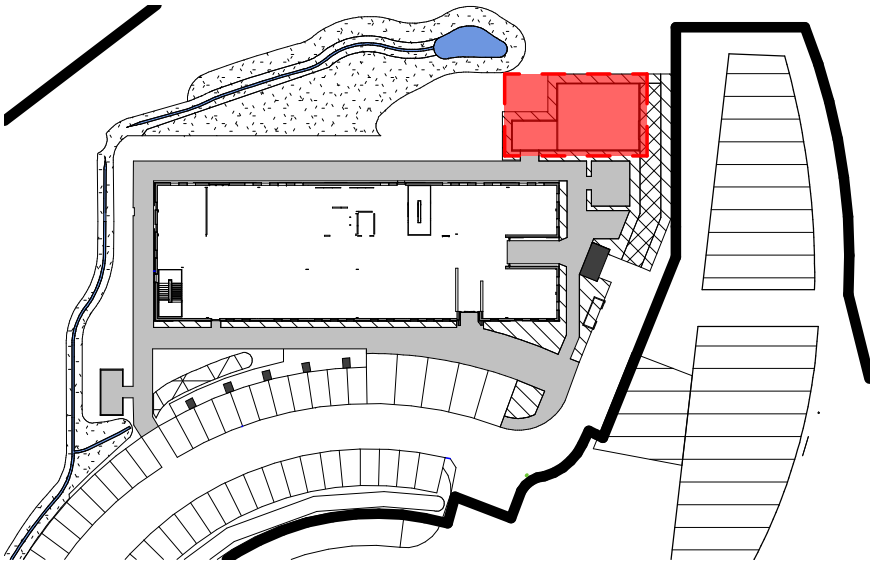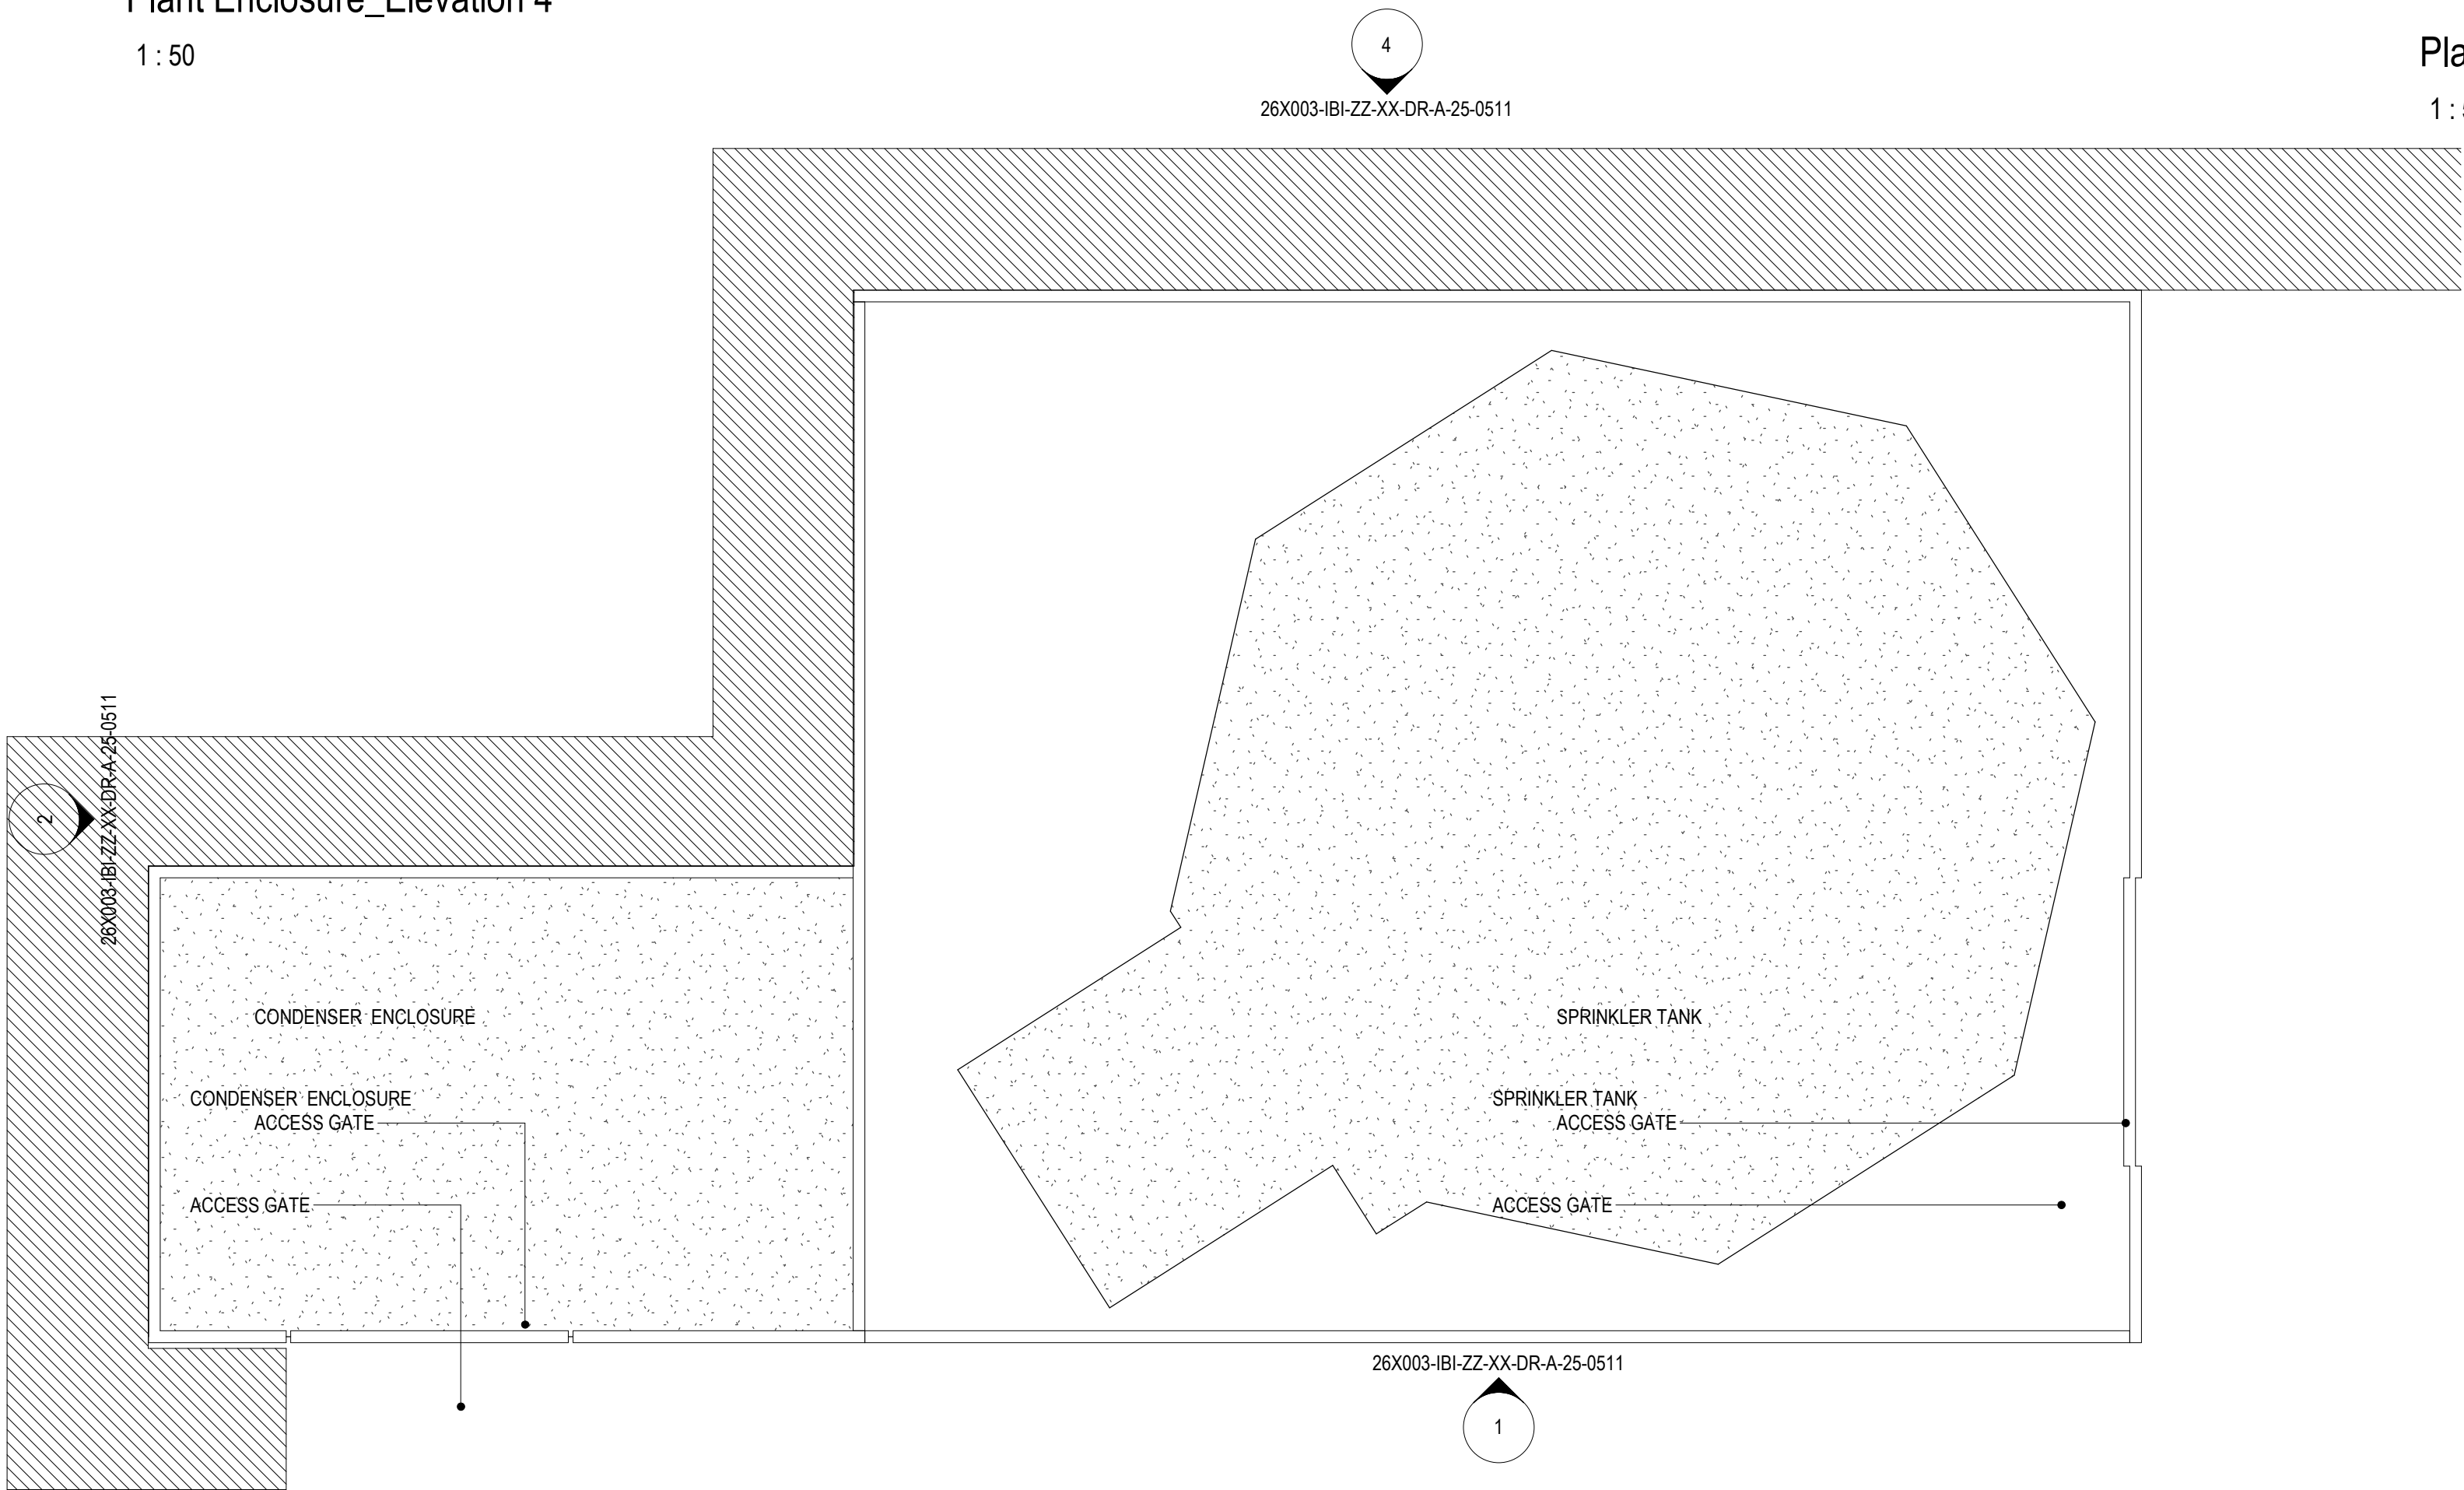

Notes:

- This drawing is copyright.
- Do not scale dimensions from this drawing.
- This drawing is to be read in conjunction with all other relevant drawings.
- All discrepancies on this drawing are to be reported to the architect.
- Do not modify any element of this drawing.
- Use drawing only for purpose(s) issued.
- This drawing may contain colour.

Scale Bar

North Point

Key Plan

Hazard


HAZ-xx
To warn of significant hazards or information that is unusual
To be read in conjunction with all other consultant's information
Refer to CDM Schedule XXXX-IBI-WB-XX-SC-A-572-0010

The following external model files are included within this drawing:

P02	16/06/2020	Issued for Planning	KL	SC
P01	15/04/2020	Issue for Planning	KL	RG
Rev	Date	Revision Notes	Drawn	Review
Logos				

**Intelligence
Buildings
Infrastructure**

www.ibigroup.com

Project
SWANSEA BAY TECHNOLOGY CENTRE

Drawing Title
Plant Enclosure

Job Number 122092	Date 15/04/2020	Security Classification	Drawn By KL
Scale@A1 As indicated	Purpose PLANNING	Reviewed By RG	
Drawing Number 26X003-IBI-ZZ-XX-DR-A-25-0511	Revision P02	Suitability	