


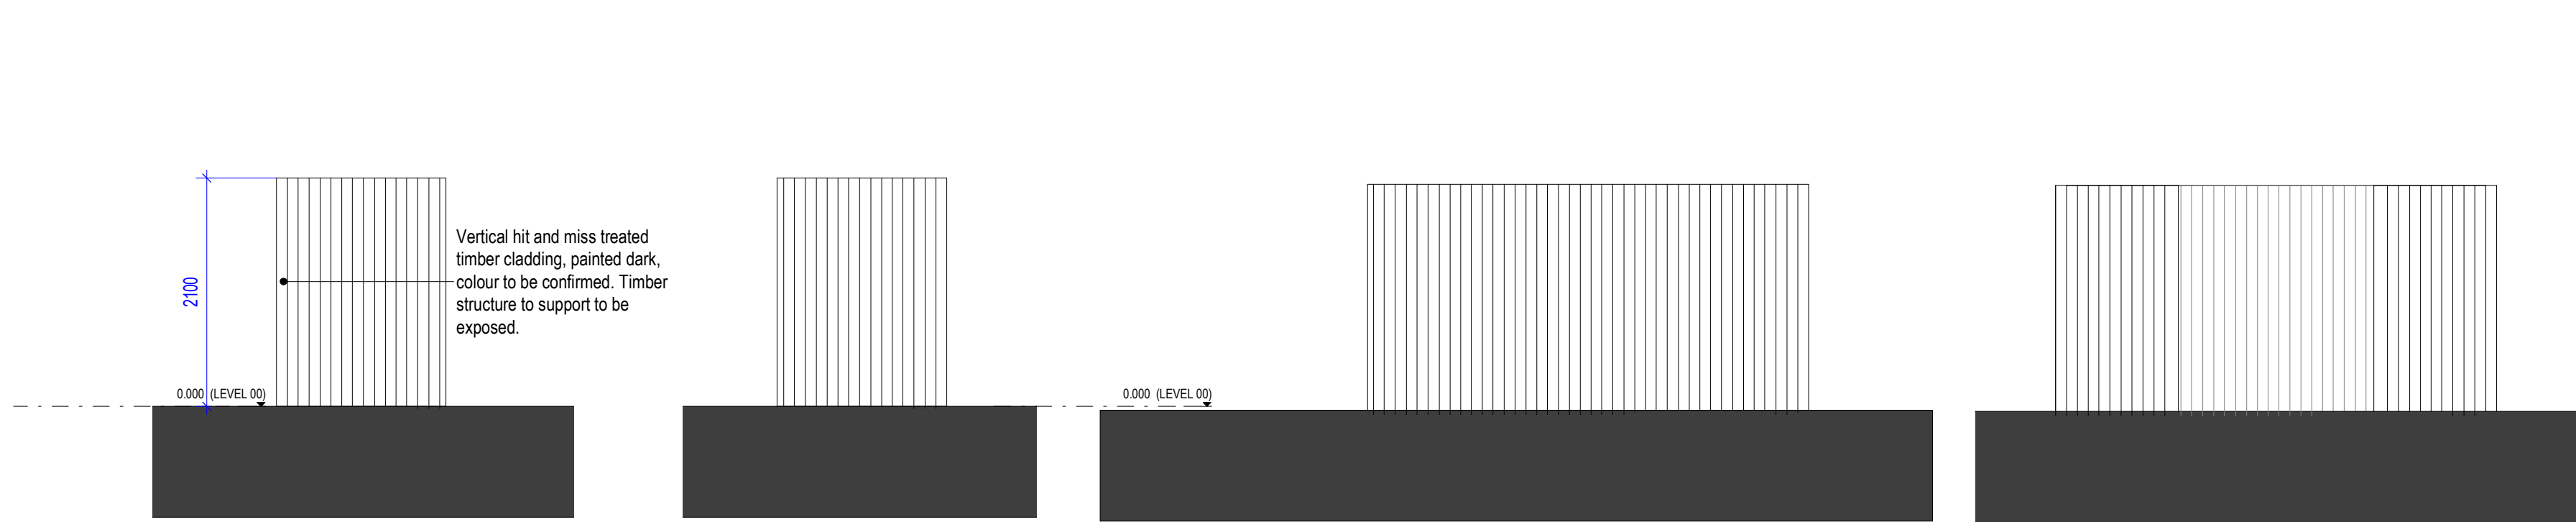


Bin Enclosure-Elev 5

1 : 50


Bin Enclosure Elev 8

1 : 50

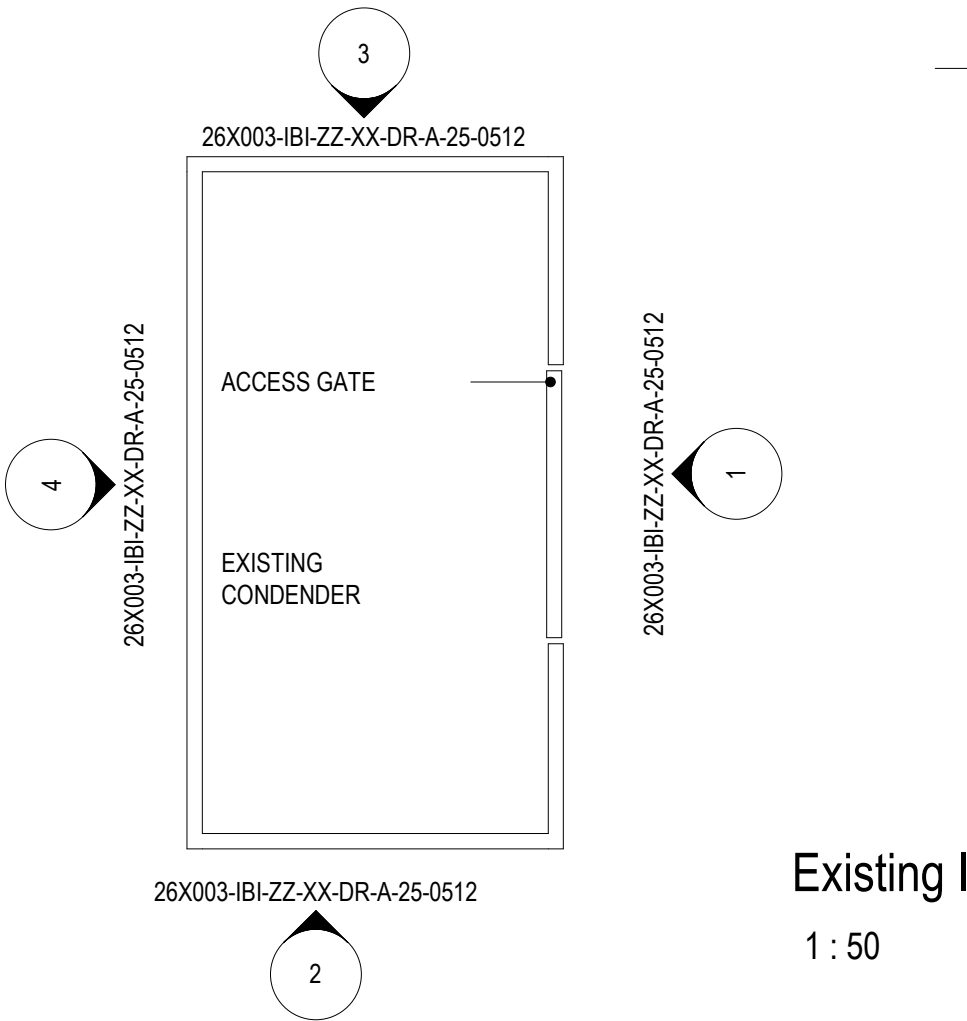


Existing Innovation Centre condenser

1 : 50

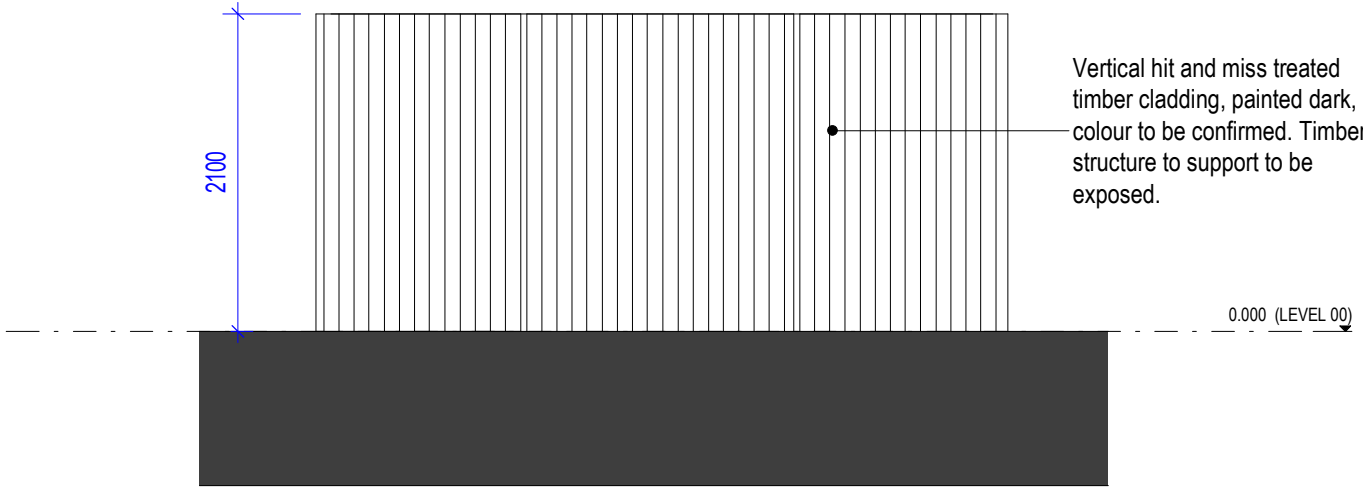


Existing Cond. Elev 1

1 : 50

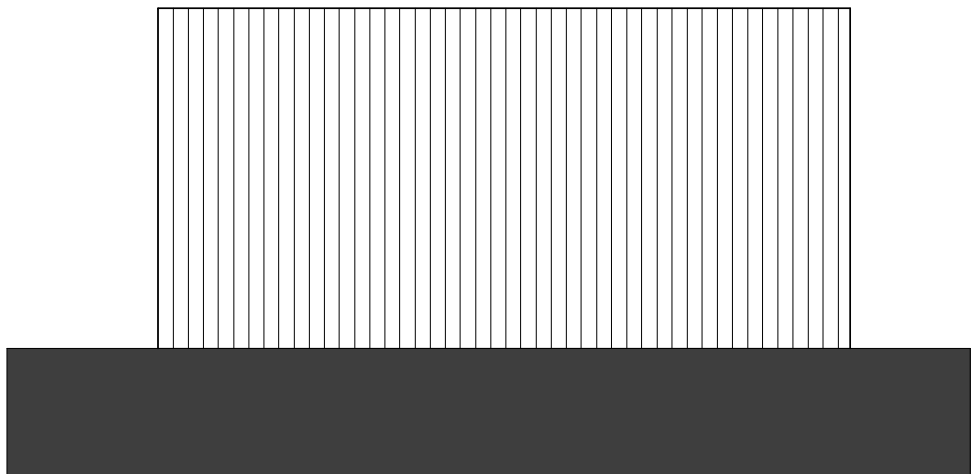


Existing Cond. Elev 4

1 : 50

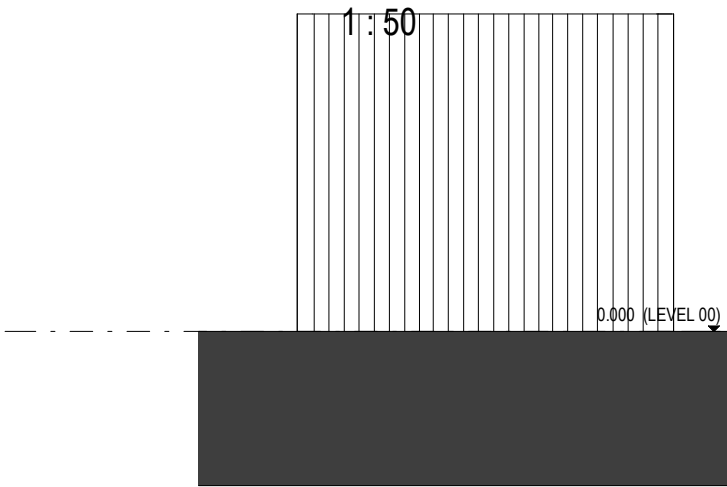


Existing Cond. Elev 2

1 : 50

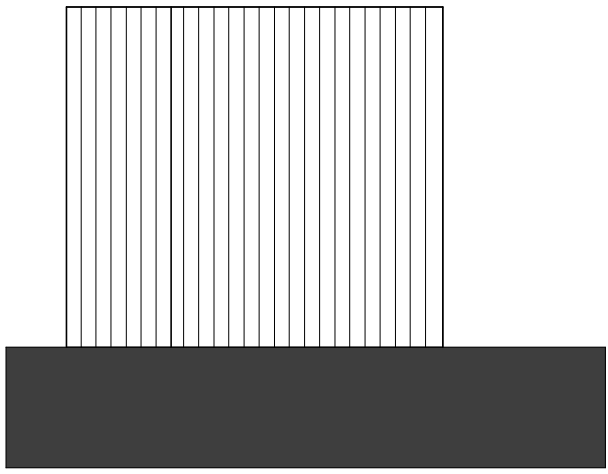

Existing Cond. Elev 3

1 : 50

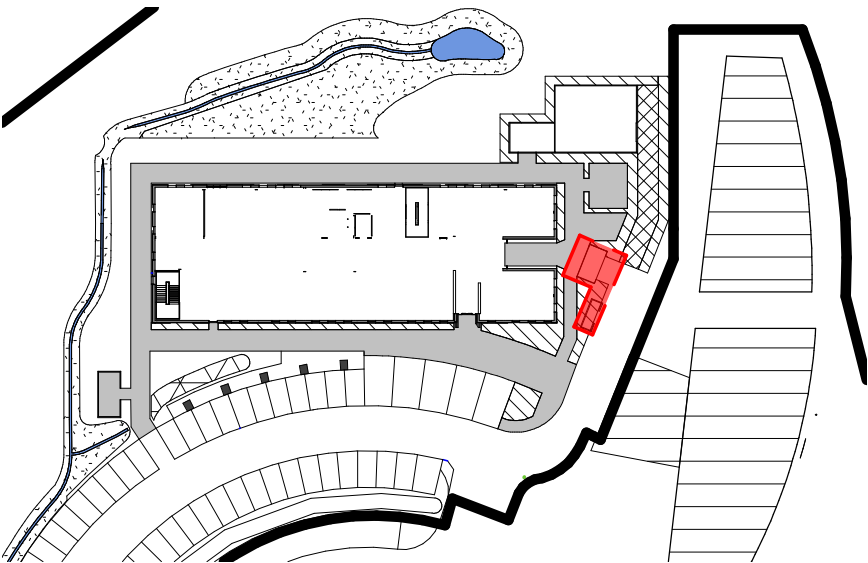

Notes:

- This drawing is copyright.
- Do not scale dimensions from this drawing.
- This drawing is to be read in conjunction with all other relevant drawings.
- All discrepancies on this drawing are to be reported to the architect.
- Do not modify any element of this drawing.
- Use drawing only for purpose(s) issued.
- This drawing may contain colour.

Scale Bar

North Point

Key Plan

Hazard

¹

HAZ-xx

To warn of significant hazards or information that is unusual

To be read in conjunction with all other consultant's information

Refer to CDM Schedule XXXX-IBI-WB-XX-SC-A-572-0010

The following external model files are included within this drawing:

P02	16/06/2020	Issued for Planning	KL	SC
P01	15/04/2020	Issue for Planning	KL	RG
Rev	Date	Revision Notes	Drawn	Review

Logos

IBI

Intelligence
Buildings
Infrastructure

www.ibigroup.com

Project

SWANSEA BAY TECHNOLOGY CENTRE

Drawing Title

Existing Innovation Centre Condenserand bin enclosure

Job Number	Date	Security Classification	Drawn By
122092	15/04/2020		KL
Scale@A2	Purpose		Reviewed By
As indicated	PLANNING		RG
Drawing Number	Revision	Suitability	
26X003-IBI-ZZ-XX-DR-A-25-0512	P02		