
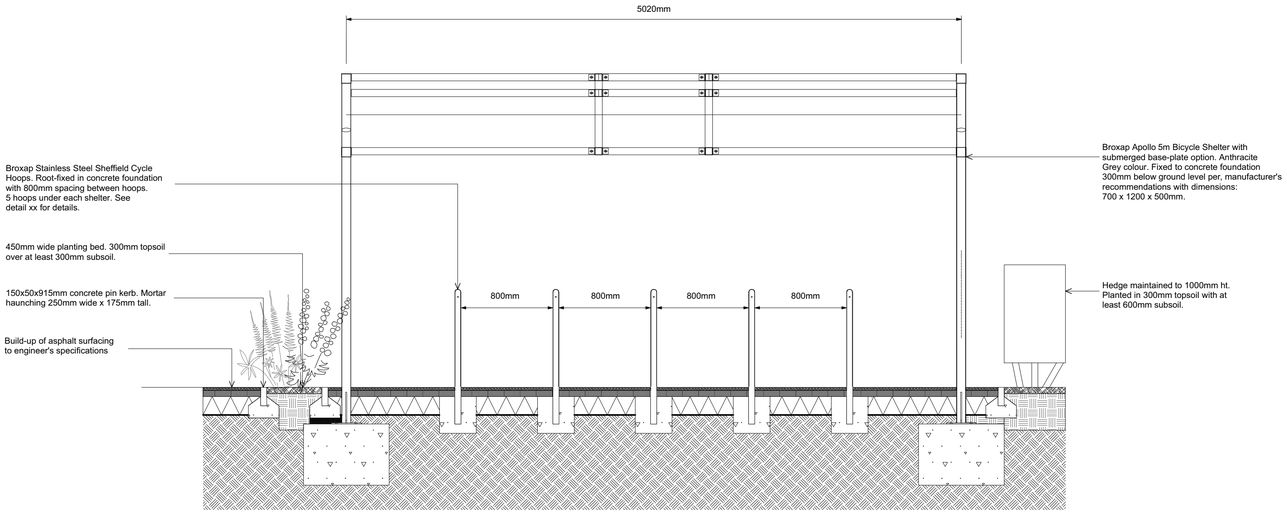



Levels to be coordinated with engineers

SF1 Cycle Shelter Long
Scale: 1:25

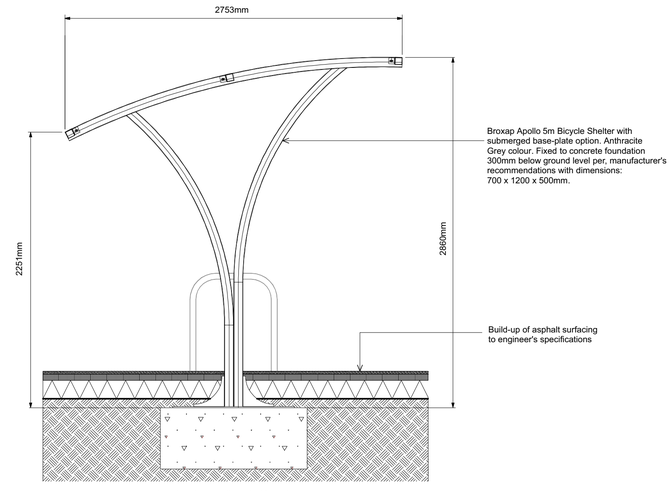


Levels to be coordinated with engineers

SF2 Cycle Shelter Short
Scale: 1:25

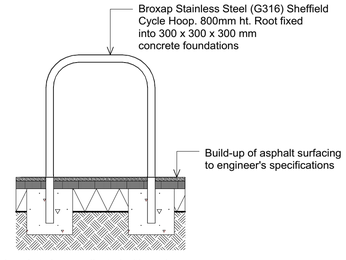


Levels to be coordinated with engineers

SF3 Sheffield Cycle Hoop
Scale: 1:20

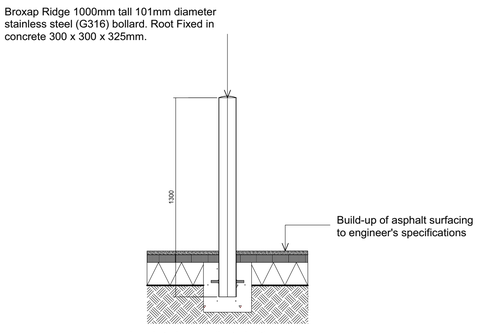

Levels to be coordinated with engineers

SF4 Bollard
Scale: 1:20

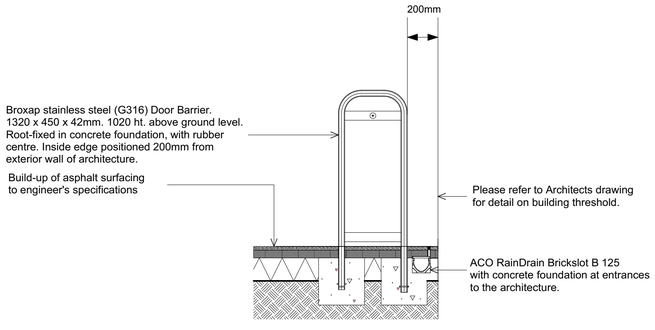

Levels to be coordinated with engineers

SF5 Door Guard
Scale: 1:20

N

REVISIONS:

P01	22.05.20: Added a bollard, details, door guards.	Drawn: GE
P02	17.06.20: Adjusted door guard detail.	Drawn: GE
P03	18.06.20: Updated drawing status.	Drawn: GE

STATUS: D1 (FOR COSTING)

the urbanists
planning & design

Client: Morgan Sindall

Project: Swansea Bay Technology Centre

Title: Street Furniture Details

Project	Organiser	Volume	Level	Type	Role	Class.	Dwg	Rev.	Status
26X003	URB	XX	XX	DR	L	90	0026	P03	D1 (For costing)

Drawn: GE Date: 18.06.20 Checked: DK Scale: 1:200@A1

The Urbanists - The Creative Quarter - 8A Morgan Arcade - Cardiff - CF10 1AF
T: 029 2023 6133 E: info@theurbanists.net W: www.theurbanists.net
© This drawing is copyright and may not be reproduced in whole or part without written authority.