
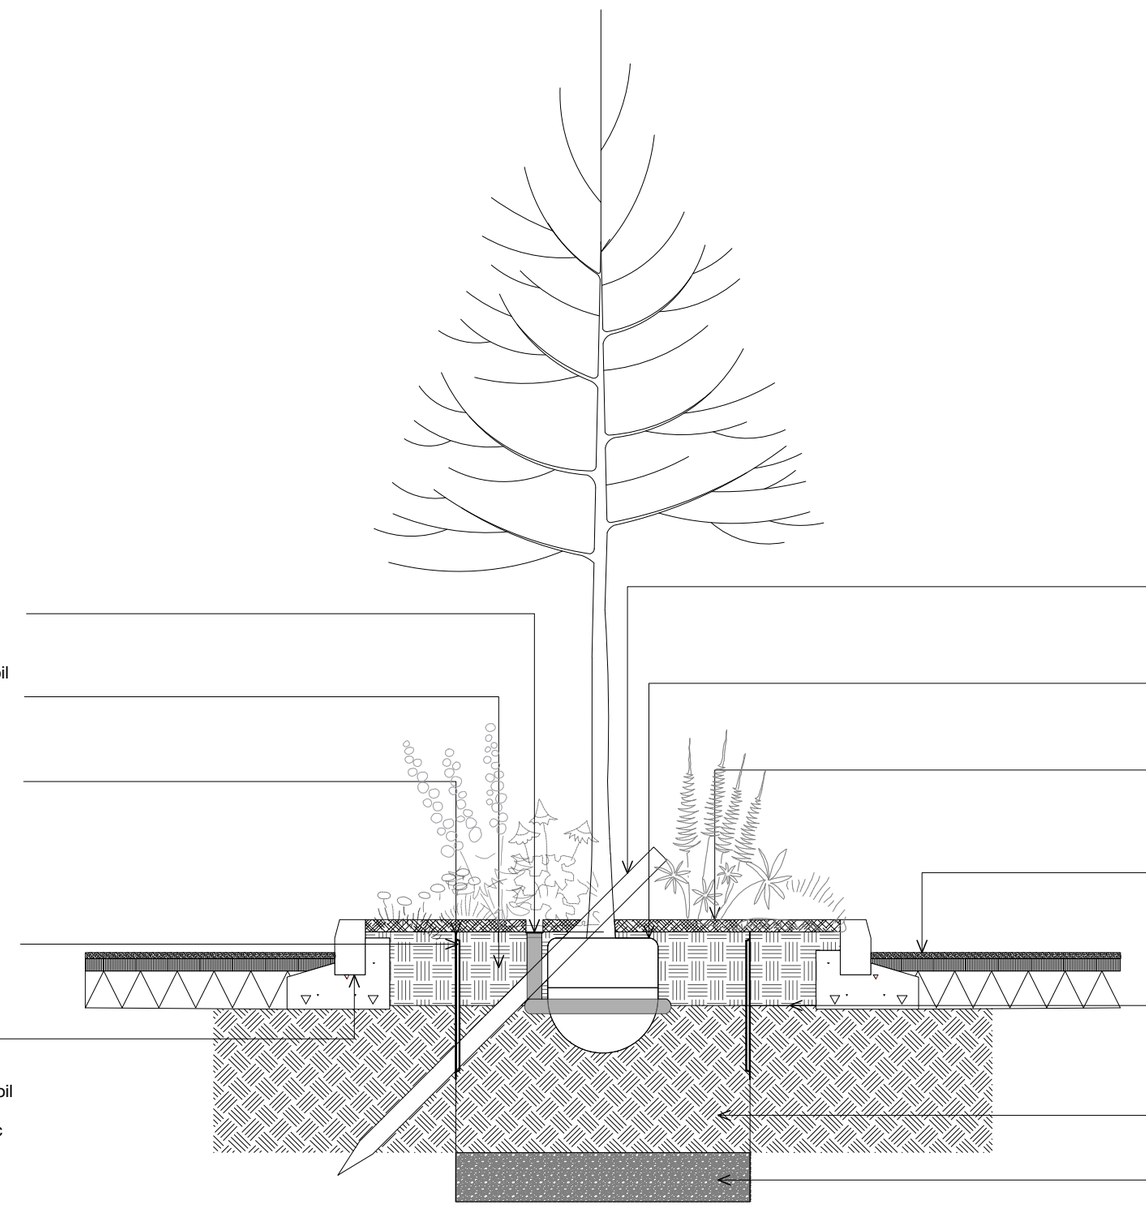


TP2 **Tree planting with root barrier**
Scale: 1:25

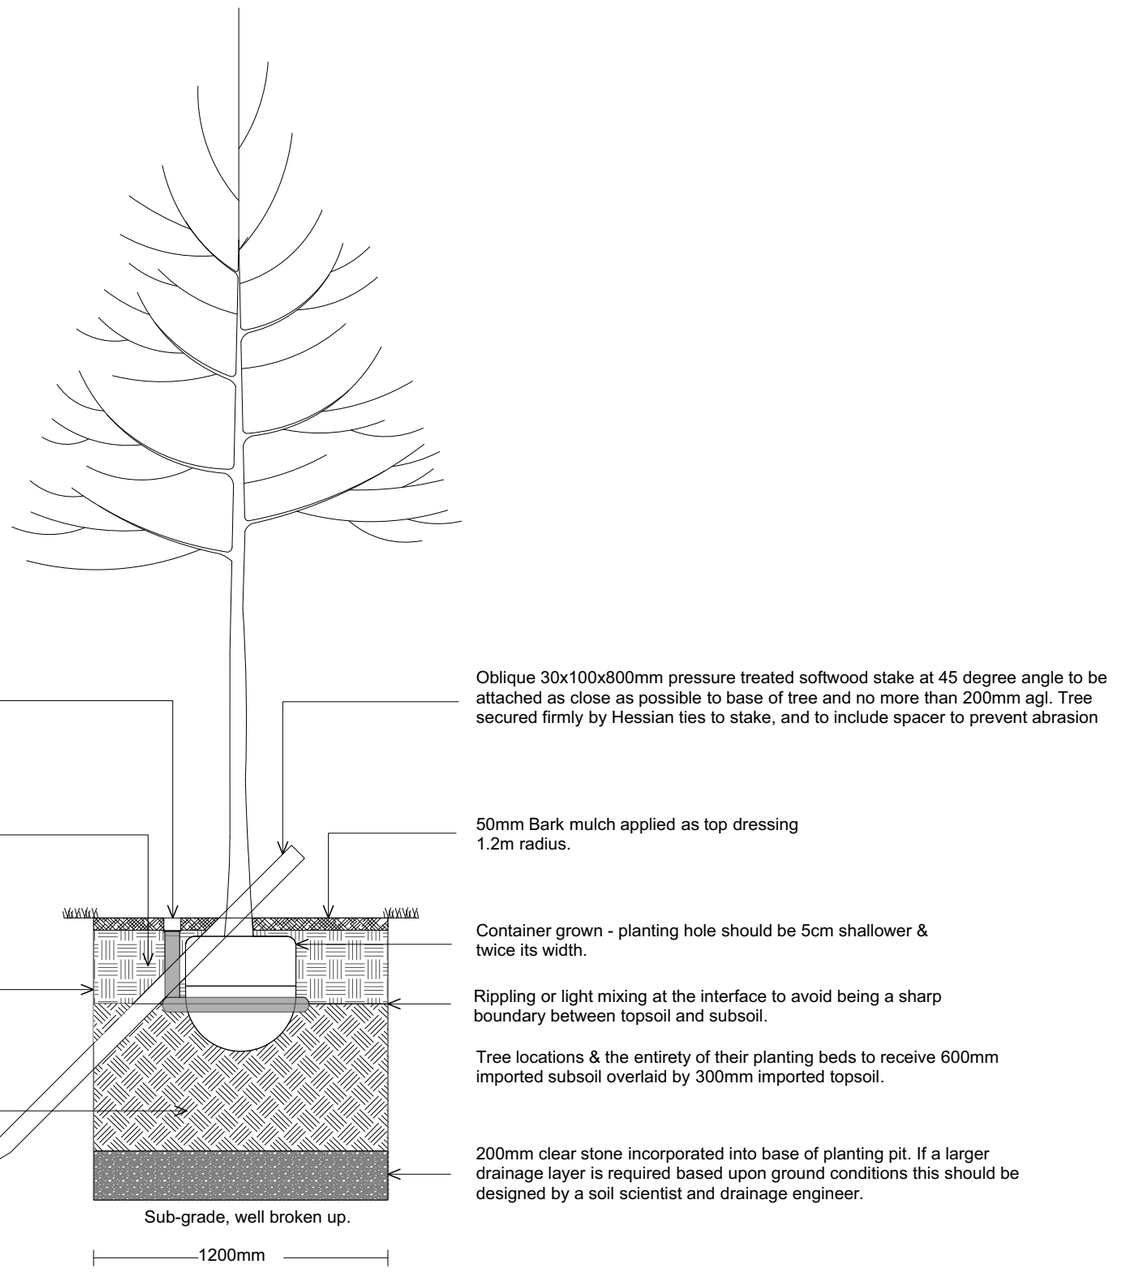

TP1 **Tree planting with no service/hard material constraint**
Scale: 1:25

REVISIONS:

P01	22.05.20: Added root barrier detail and tree pit plan	Drawn: GE
P02	18.06.20: Updated drawing status.	Drawn: GE

STATUS: D1 (FOR COSTING)

the urbanists planning & design

Client Morgan Sindall

Project Swansea Bay Technology Centre

Title Tree Pit Detail

Project	Organiser	Volume	Level	Type	Role	Class.	Dwg	Rev.	Status
26X003	URB	XX	XX	DR	L	90	0015	P02	D1 (For costing)

Drawn GE Date 18.06.20 Checked PMcD Scale 1:25@A2

The Urbanists - The Creative Quarter - 8A Morgan Arcade - Cardiff - CF10 1AF
T: 029 2023 6133 E: info@theurbanists.net W: www.theurbanists.net
© This drawing is copyright and may not be reproduced in whole or part without written authority.